


© COPYRIGHT STRUKTURA ENGINEERING SERVICES LIMITED - NOT TO BE COPIED OR REPRODUCED IN ANY WAY OR FORM WITHOUT PRIOR WRITTEN CONSENT FROM STRUKTURA ENGINEERING SERVICES LIMITED

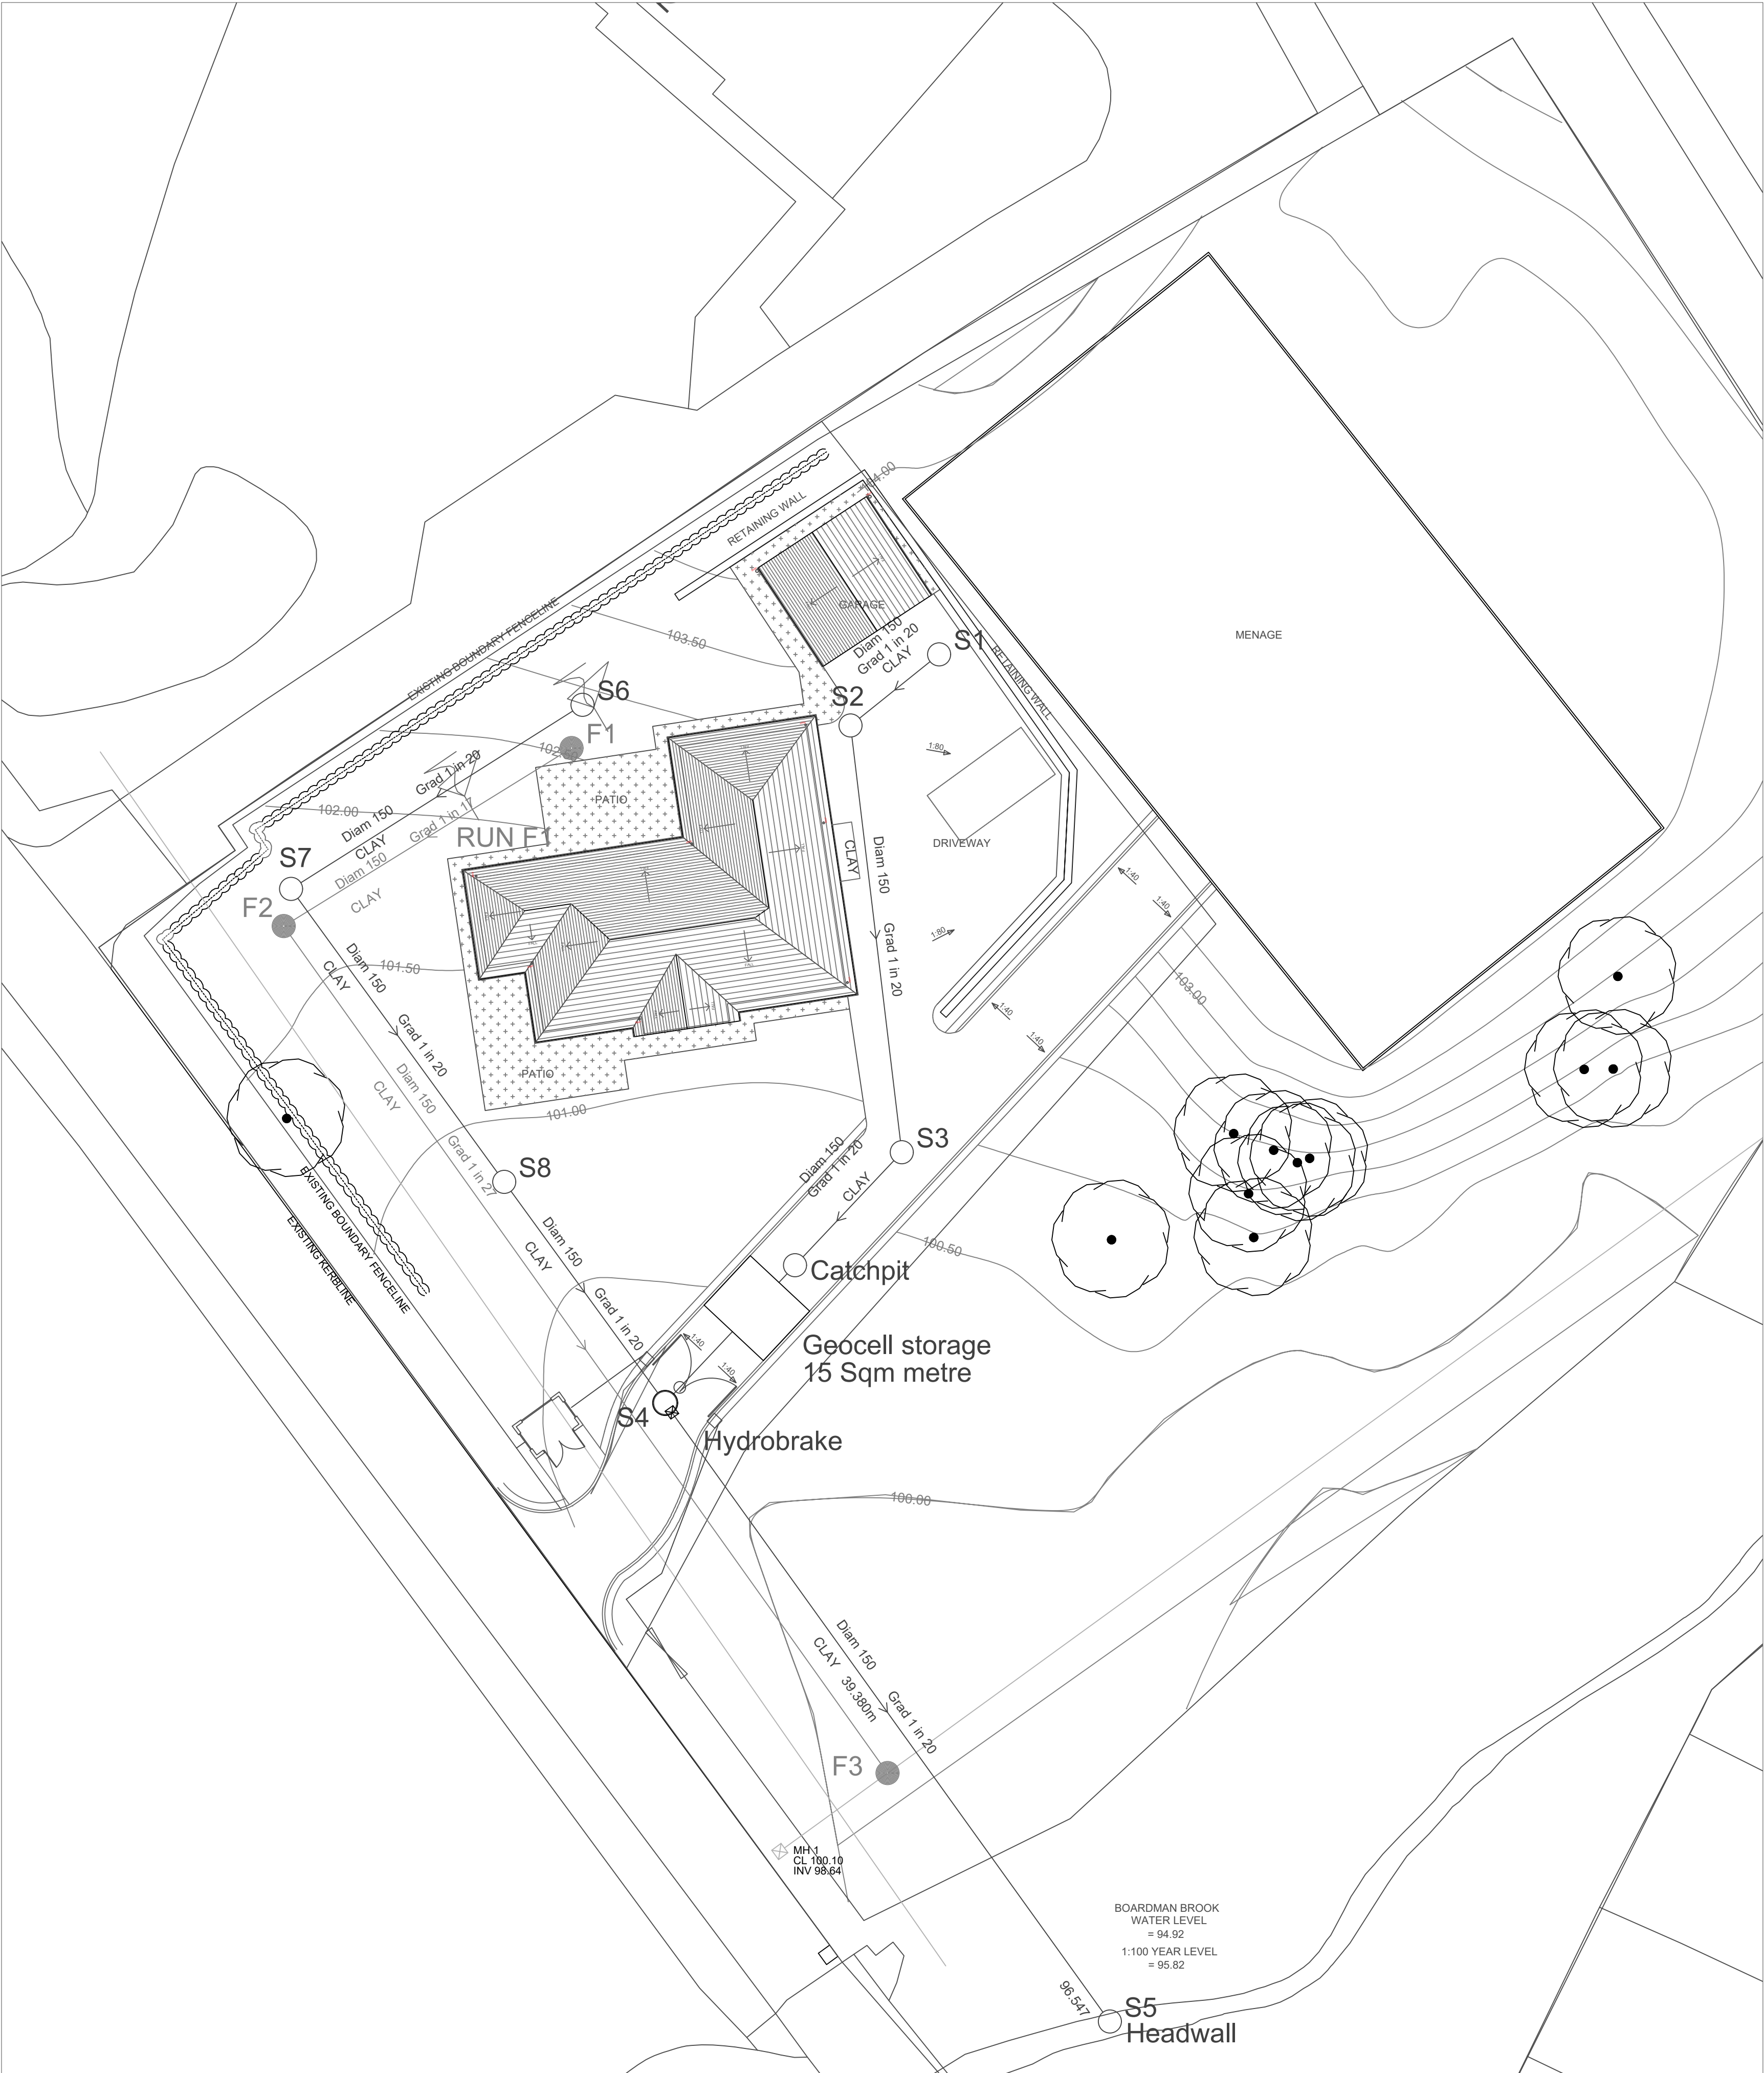

MANHOLE SCHEDULE

Sheet 1 of 2

Manhole Number	Cover Level	Connections	Pipe			Manhole Size	Types	
			Code	Inverts	Diams		Manhole	Cover
F1	102.500					1200	4	B125
E. 360846.957	1.200		0	1.000	101.150			
N. 175932.644			1	1.000	100.150	150		
F2	101.750					1200	4	B125
E. 360832.080	1.450		0	1.001	100.150	150		
N. 175923.439			1	1.001	98.137	150		
F3	99.500					1200	4	B125
E. 360863.294	1.213		0	1.001	100.150	150		
N. 175879.664			1	1.001	99.645	150		
S1	102.050					1200	4	B125
E. 360865.958	1.000		0	1.000	101.05	150		
N. 175937.484			1	1.000	100.756	150		
S2	102.050					1200	4	B125
E. 360861.378	1.294		0	1.001	100.756	150		
N. 175933.808			1	1.001	99.645	150		
S3	100.640					1200	4	B125
E. 360864.029	1.275		0	1.002	99.645	150		
N. 175911.753			0	1.002	99.645	150		

NOTES

1. DO NOT SCALE FROM THIS DRAWING, WORK FROM FIGURED DIMENSIONS ONLY. ALL DIMENSIONS ARE IN MILLIMETRES AND ALL LEVELS ARE IN METRES ABOVE ORDNANCE DATUM UNLESS NOTED OTHERWISE.
2. THIS DRAWING IS TO BE READ IN CONJUNCTION WITH ALL RELEVANT ARCHITECTS, ENGINEERS AND SPECIALIST DRAWINGS AND SPECIFICATIONS.

MANHOLE SCHEDULE

Sheet 2 of 2

Manhole Number	Cover Level	Connections	Pipe			Manhole Size	Types	
			Code	Inverts	Diams		Manhole	Cover
S4 Hydrobrake	100.250		1	1.002	98.516	1200	4	B125
E. 360851.797	1.684		2	2.002	98.932	150		
N. 175898.787			0	1.003	98.516	150		
S5	98.00					1200	4	B125
E. 360874.783	1.453		1	1.003	96.547	150		
N. 175866.822								
S6	102.050					1200	4	B125
E. 360847.522	1.000		0	2.000	101.050	150		
N. 175934.878			1	2.000	100.159	150		
S7	102.05					1200	4	B125
E. 360832.457	1.891		0	2.001	100.159	150		
N. 175925.365			1	2.001	99.223	150		
S8	102.050					1200	4	B125
E. 360843.476	2.827		0	2.002	99.223	150		
N. 175910.223								

A	DRAINAGE UPDATED	KH	-	-	08/04/22			
REV	MODIFICATIONS	BY	RE	AP	DATE			
PURPOSE OF ISSUE					STATUS			
PLANNING								
CLIENT:								
PROJECT:								
NUTBANK LANE								
TITLE:								
DRAINAGE								
DESIGNED BY	DRAWN BY	REVIEWED BY	AUTHORISED BY					
KH	KH	KH	KH					
DATE	SCALE @ A1	JOB REF:	REVISION					
30/0/21	1:200		A					
DRAWING NUMBER								
NUT-STRK-XX-XX-D-C-1000								
D:\OneDrive - Vextrix Ltd\Desktop\Colour-1.png								