

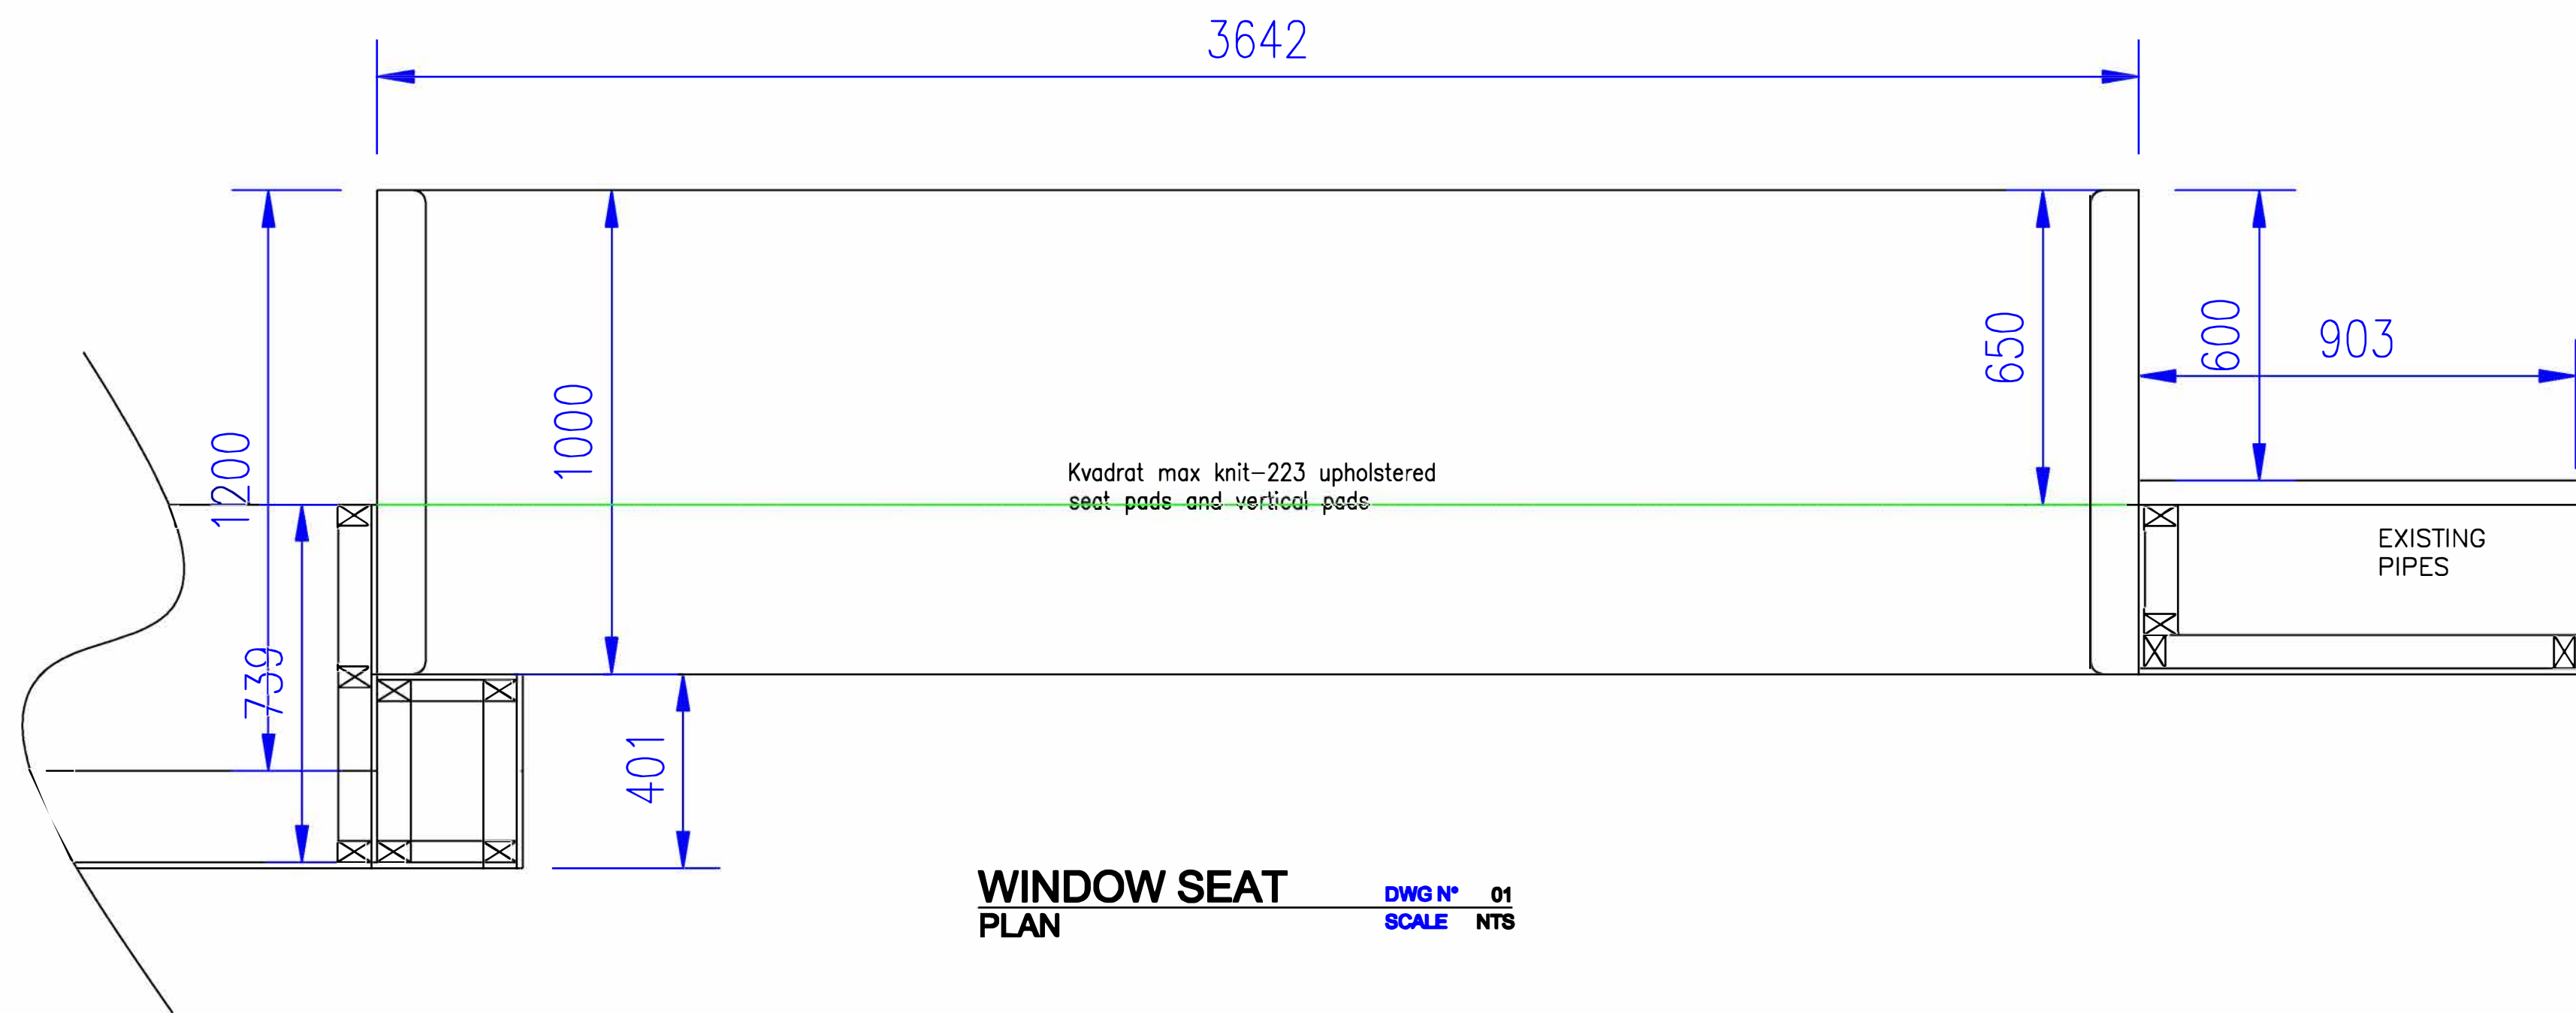


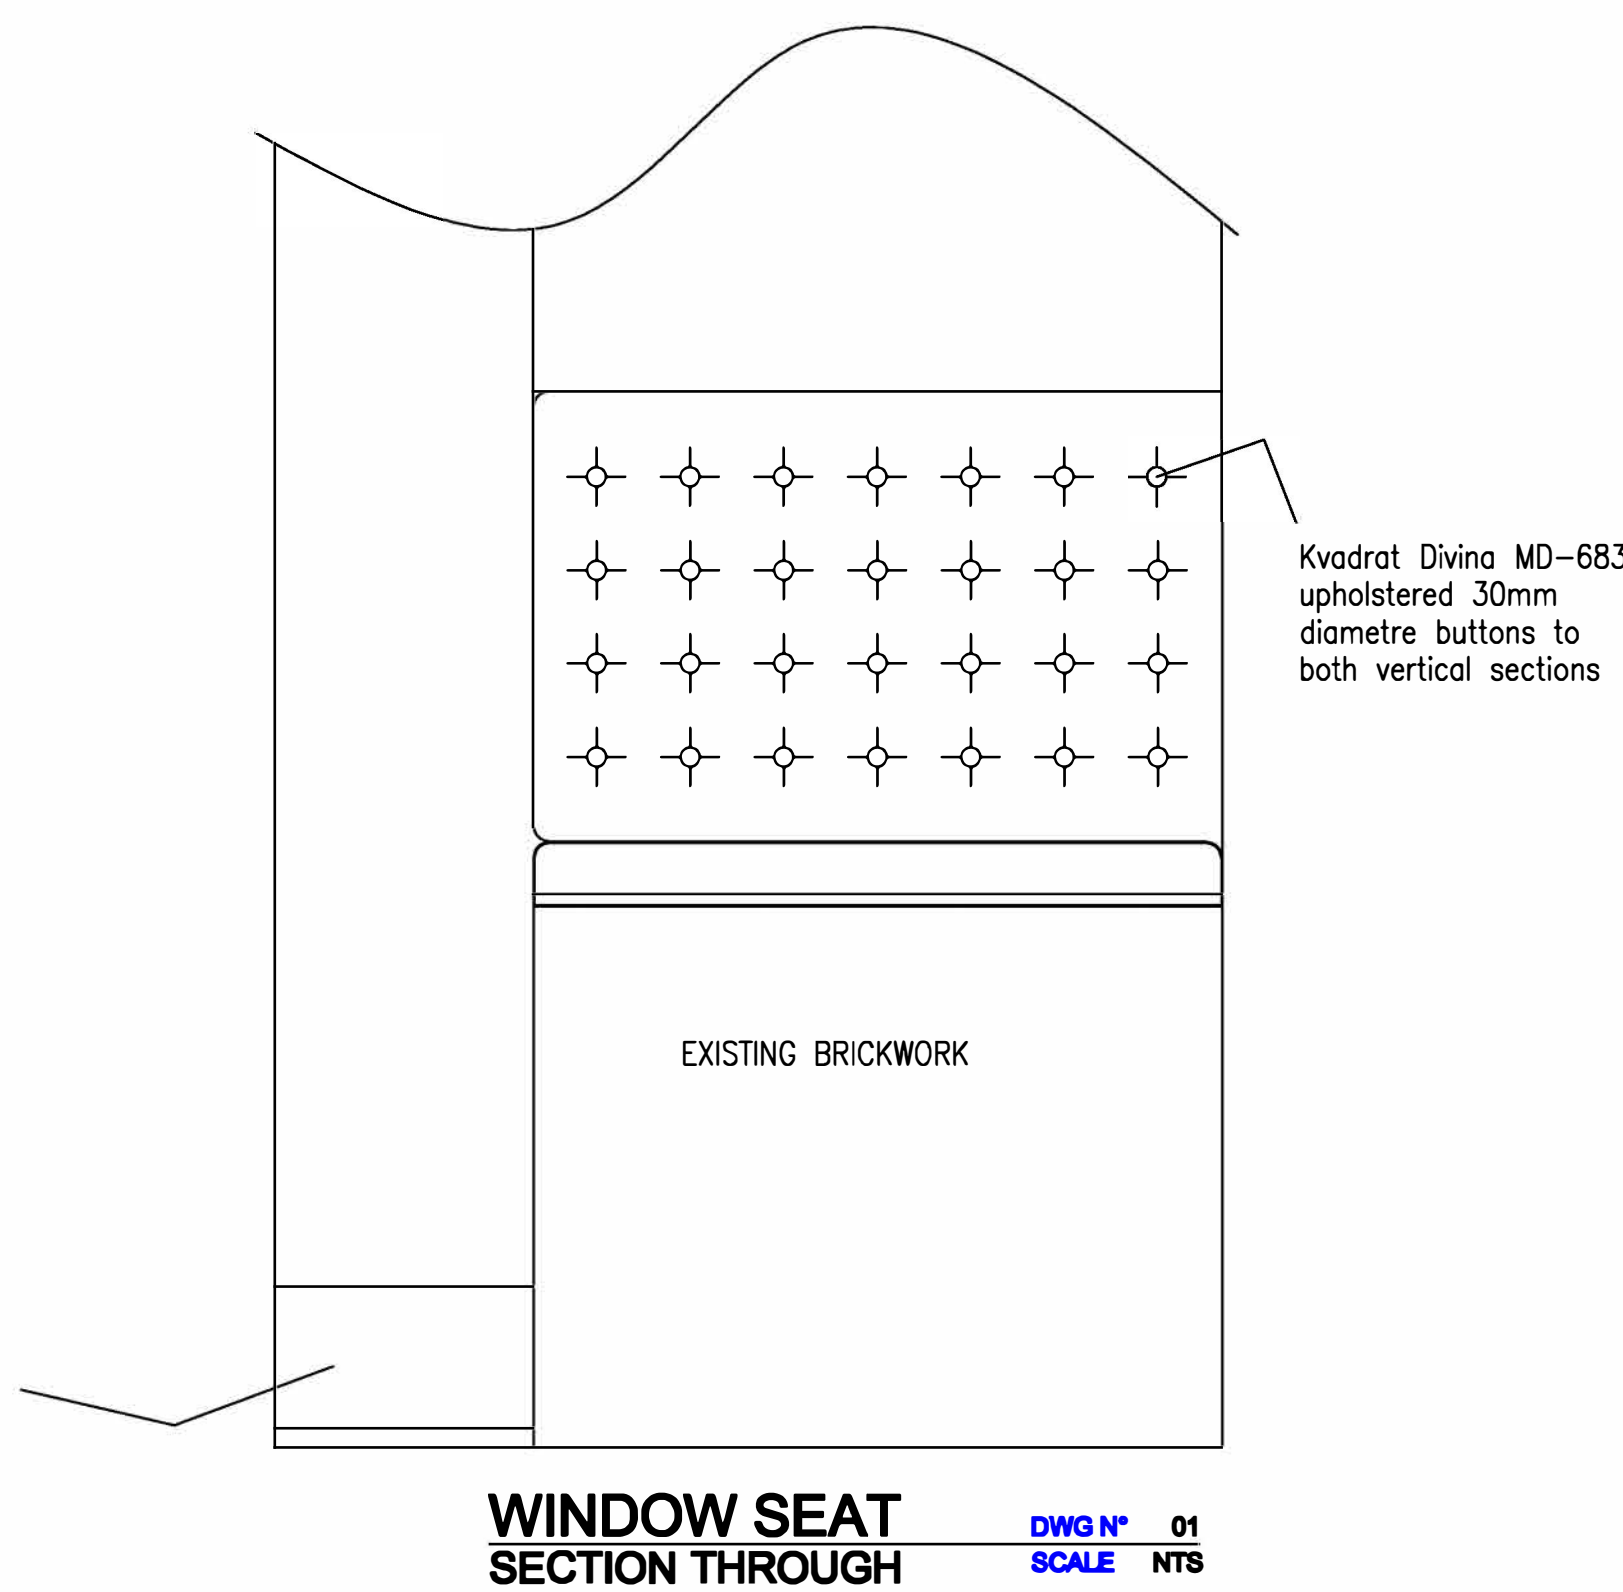

all pads to be class 0 treated fabric and fire rated foam, all to be fixed with Velcro strips

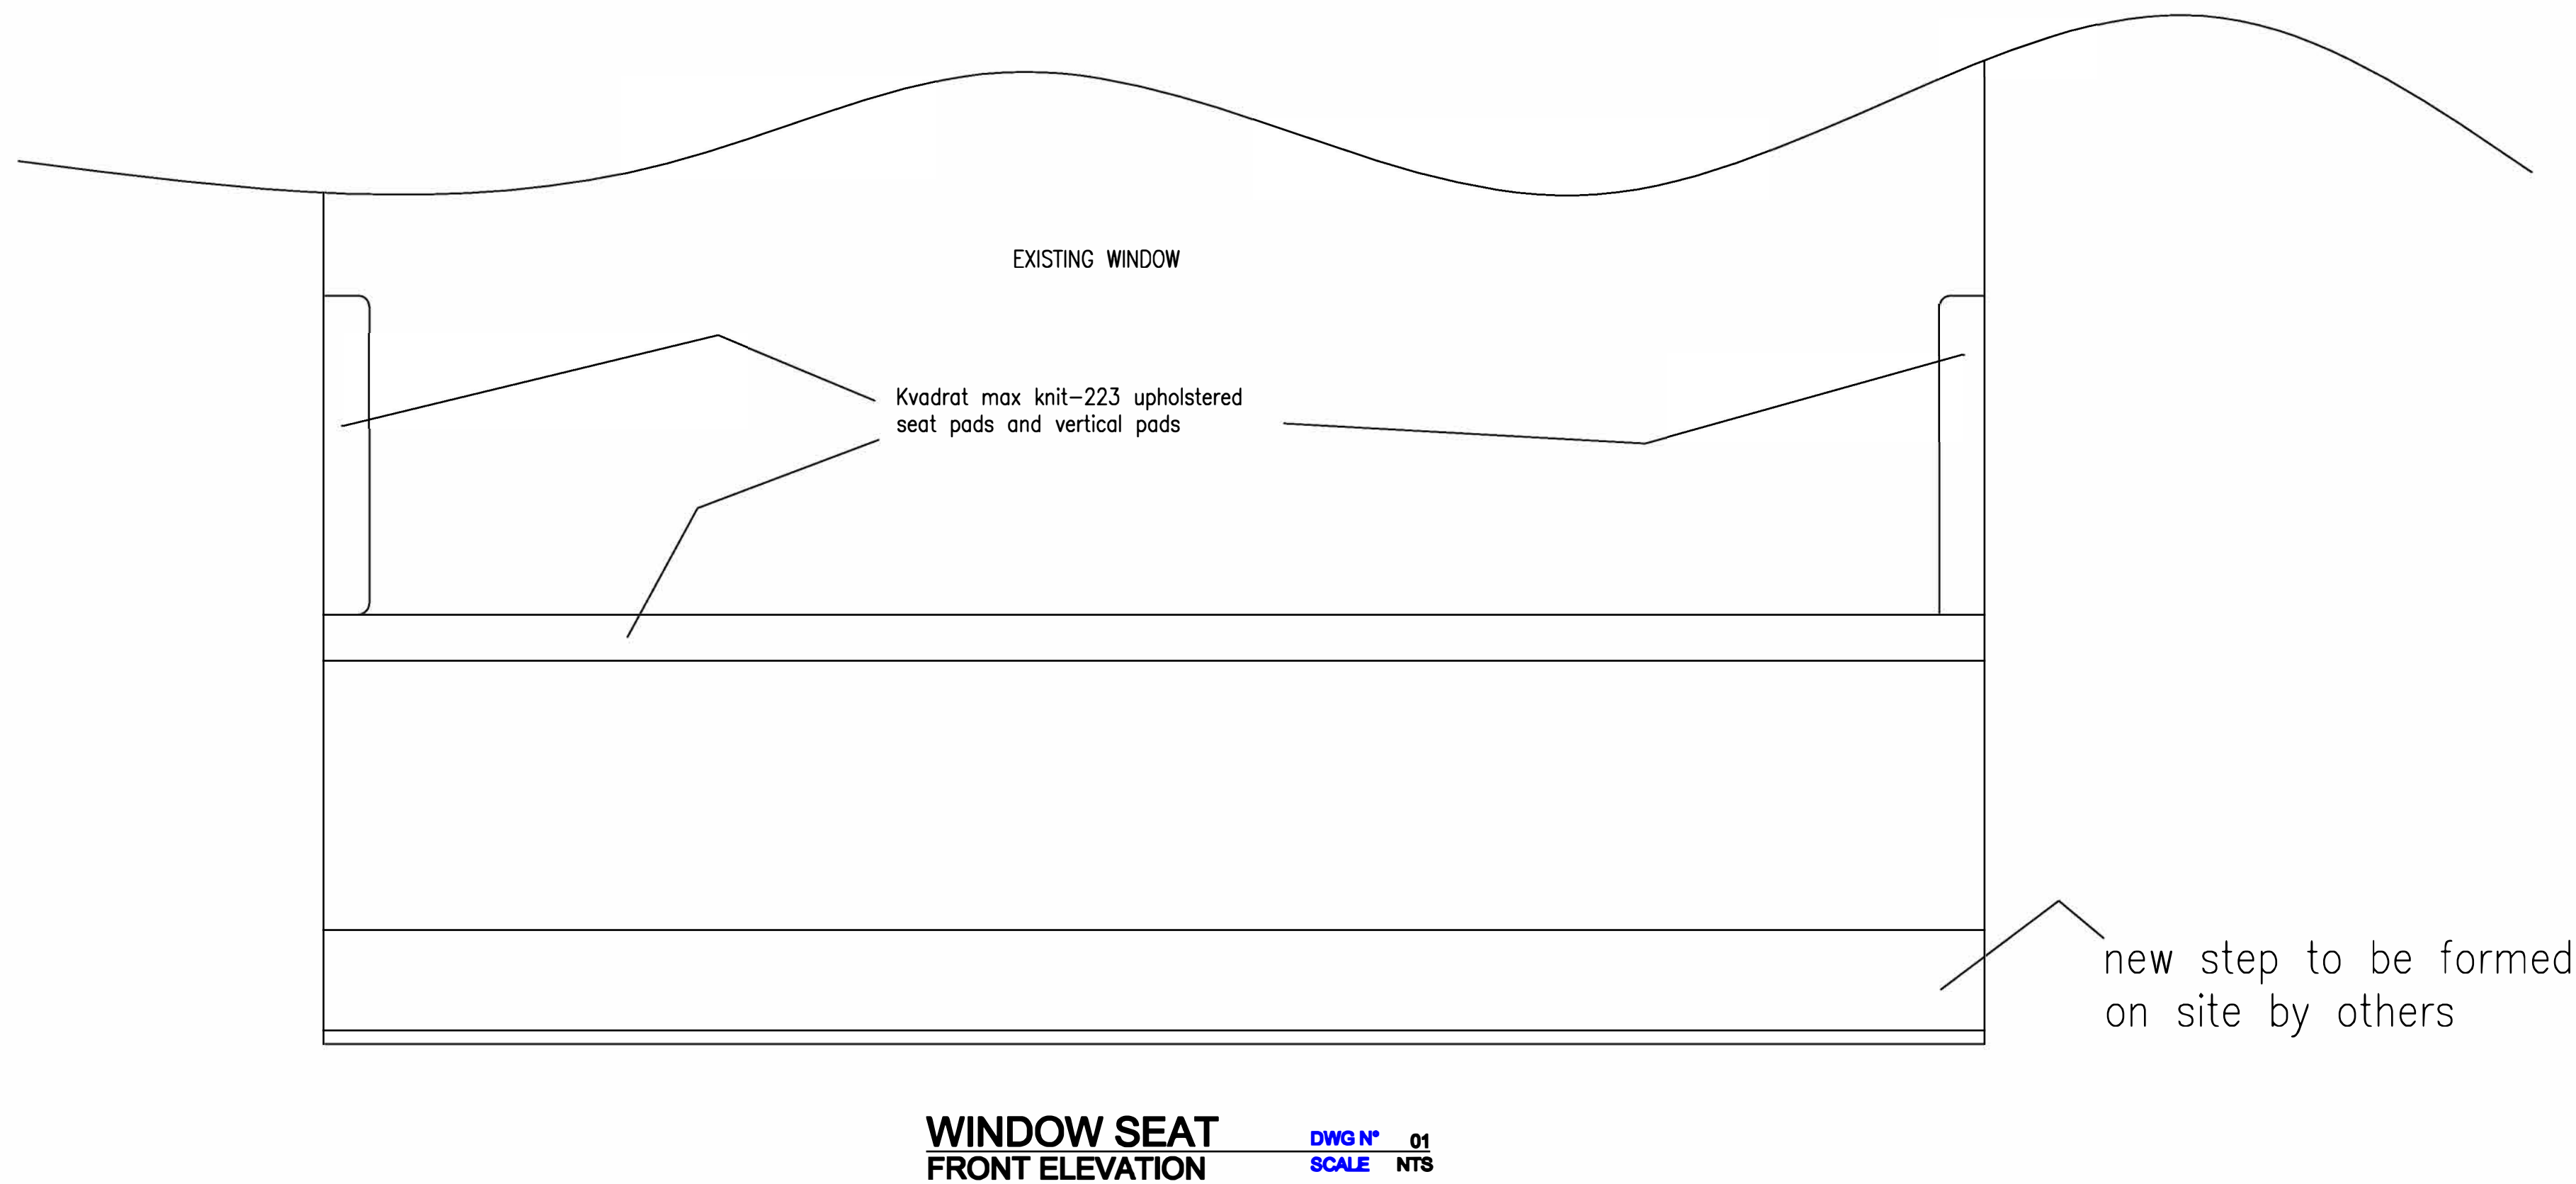

Project name: Dale House
Title: Window seat
Date: y
Scale: NTS
Drawnby: MJS
Comments;
DRAWING NUMBER; tbc