


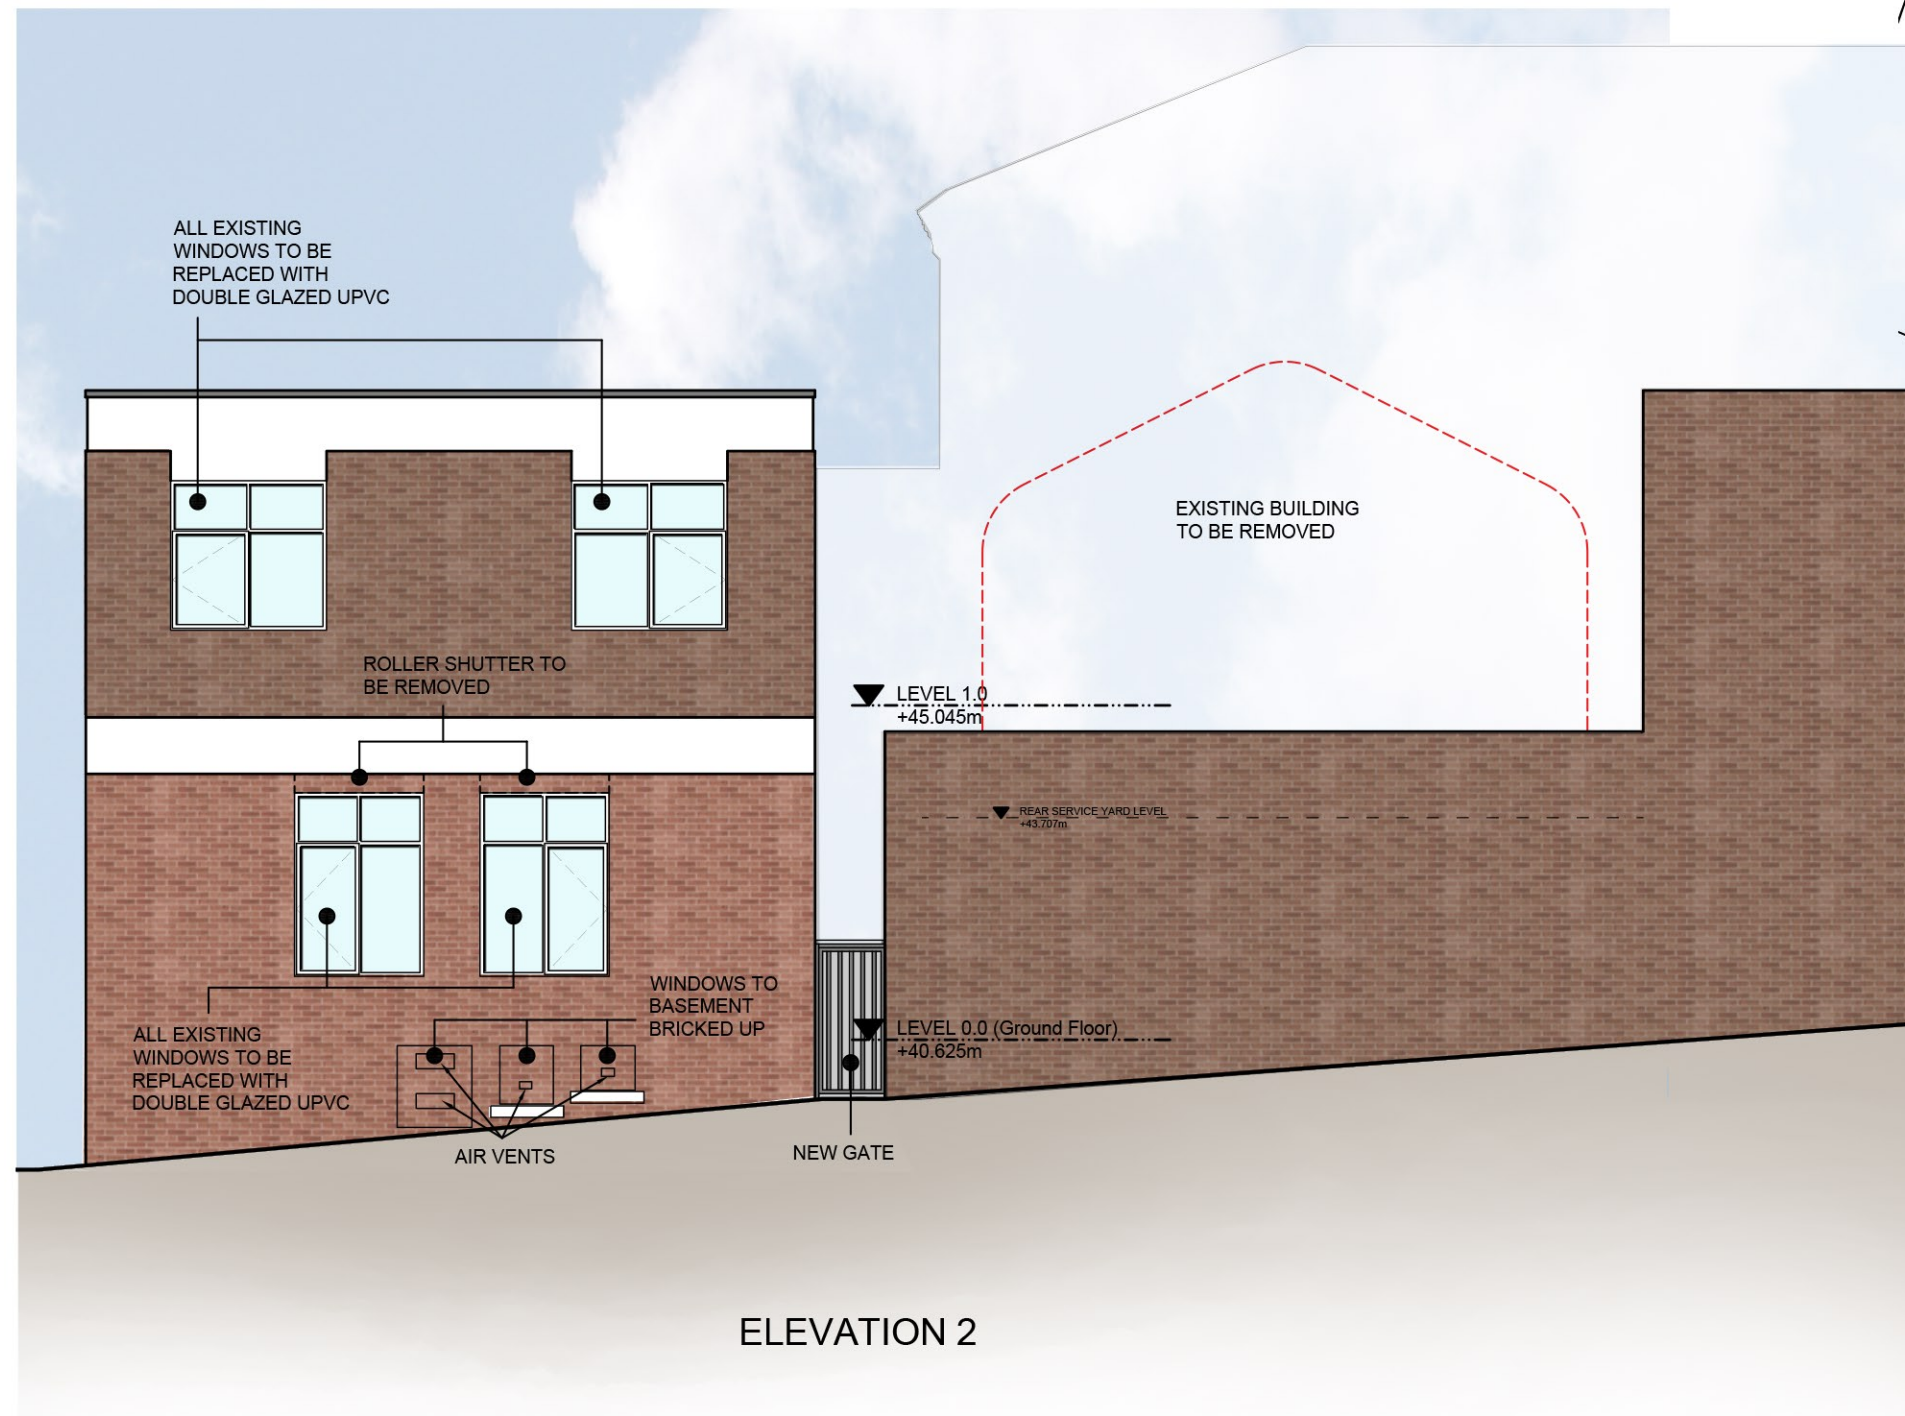

ELEVATION 2

