
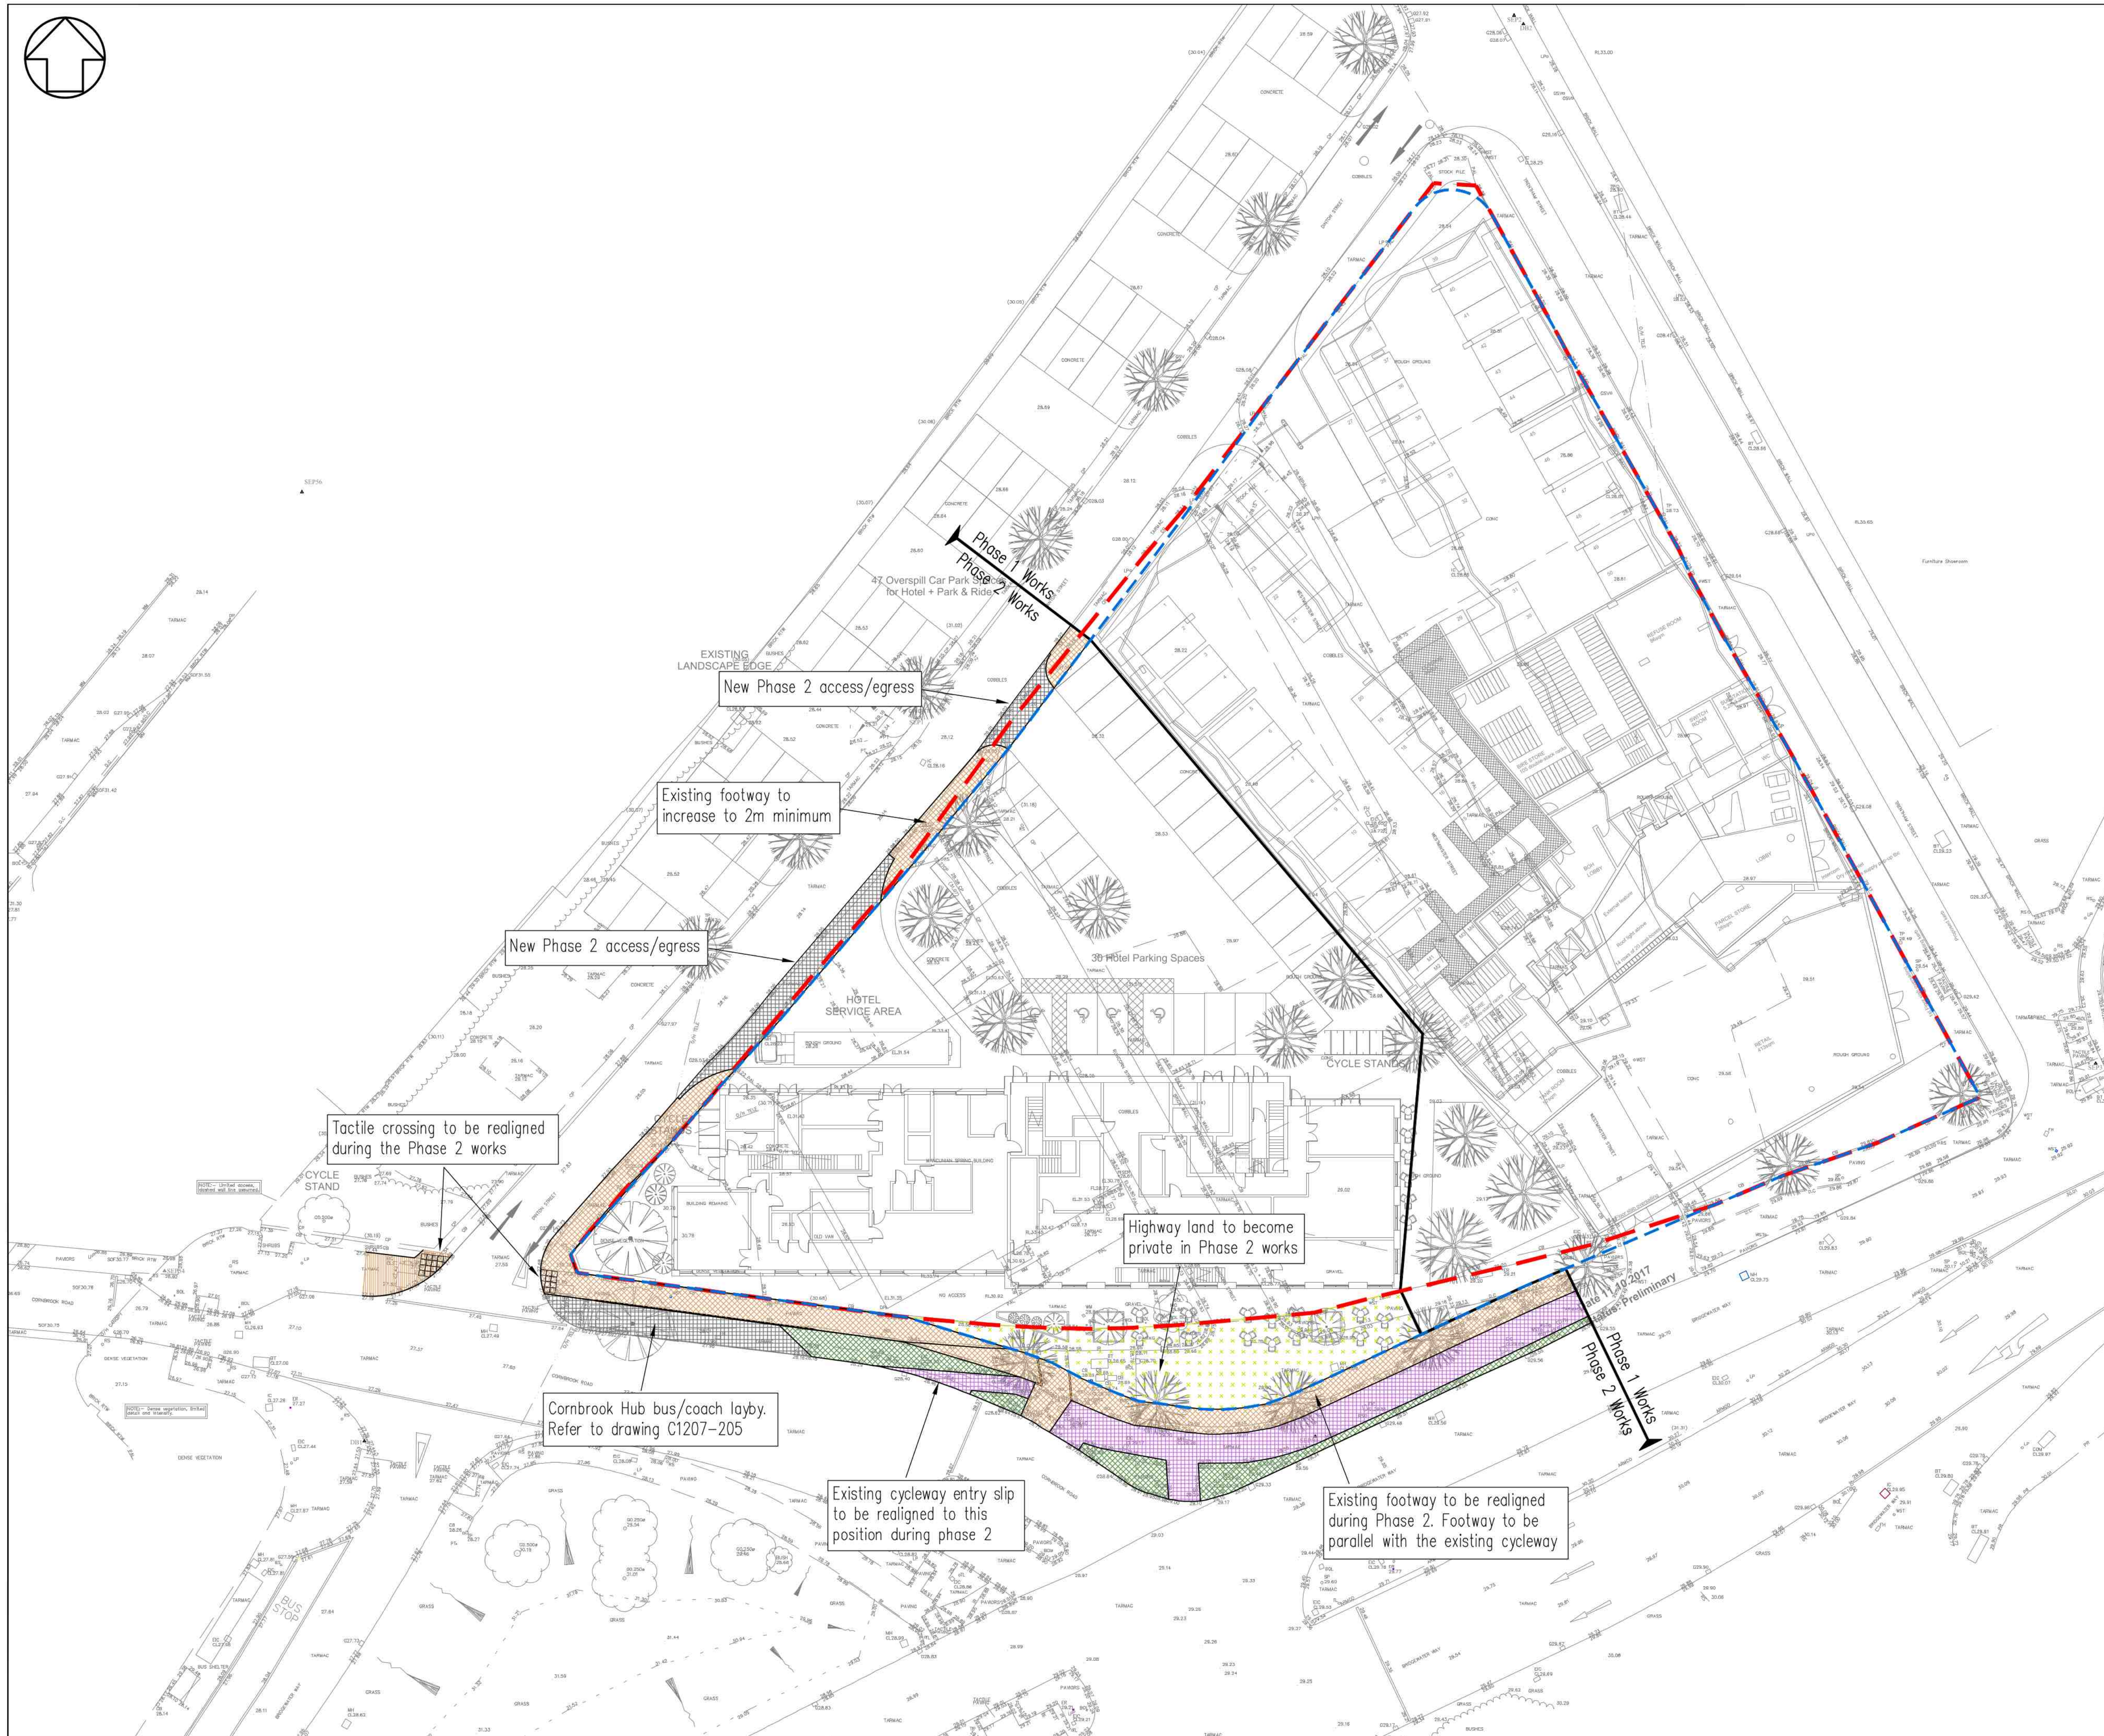


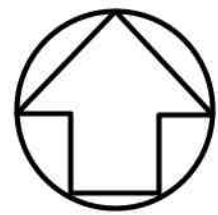

- Phase 2 – Legend
- Footway
 - Cycleway
 - Lay-by/Carriageway
 - Carriageway Buffer/Block Paving
 - Land Transfer – Highway to Private
- Highway Boundaries
- Current Highway Boundary
 - Future Highway Boundary

Project			
Cornbrook Hotel			
Client			
BRICKS			
Scale	A(1)	Date	Drawn by
1/250		01.07.2021	WC
Drawing			
S278 Works			
Phase 2 Overview			

SGI Shepherd Gilmour Consulting Engineers
Colchester House, 40 Peter Street, Manchester M2 5GP.
Phone: 0161 837 1500. E-mail: sgi@sgiconsulting.co.uk
Web: www.sgiconsulting.co.uk

This drawing is copyright of Shepherd Gilmour Infrastructure Ltd. No liability will be accepted for amendments by others to either printed or digital versions.			
Drawing No	C1482-101	Rev	Ci
Status	Contract Issue		