


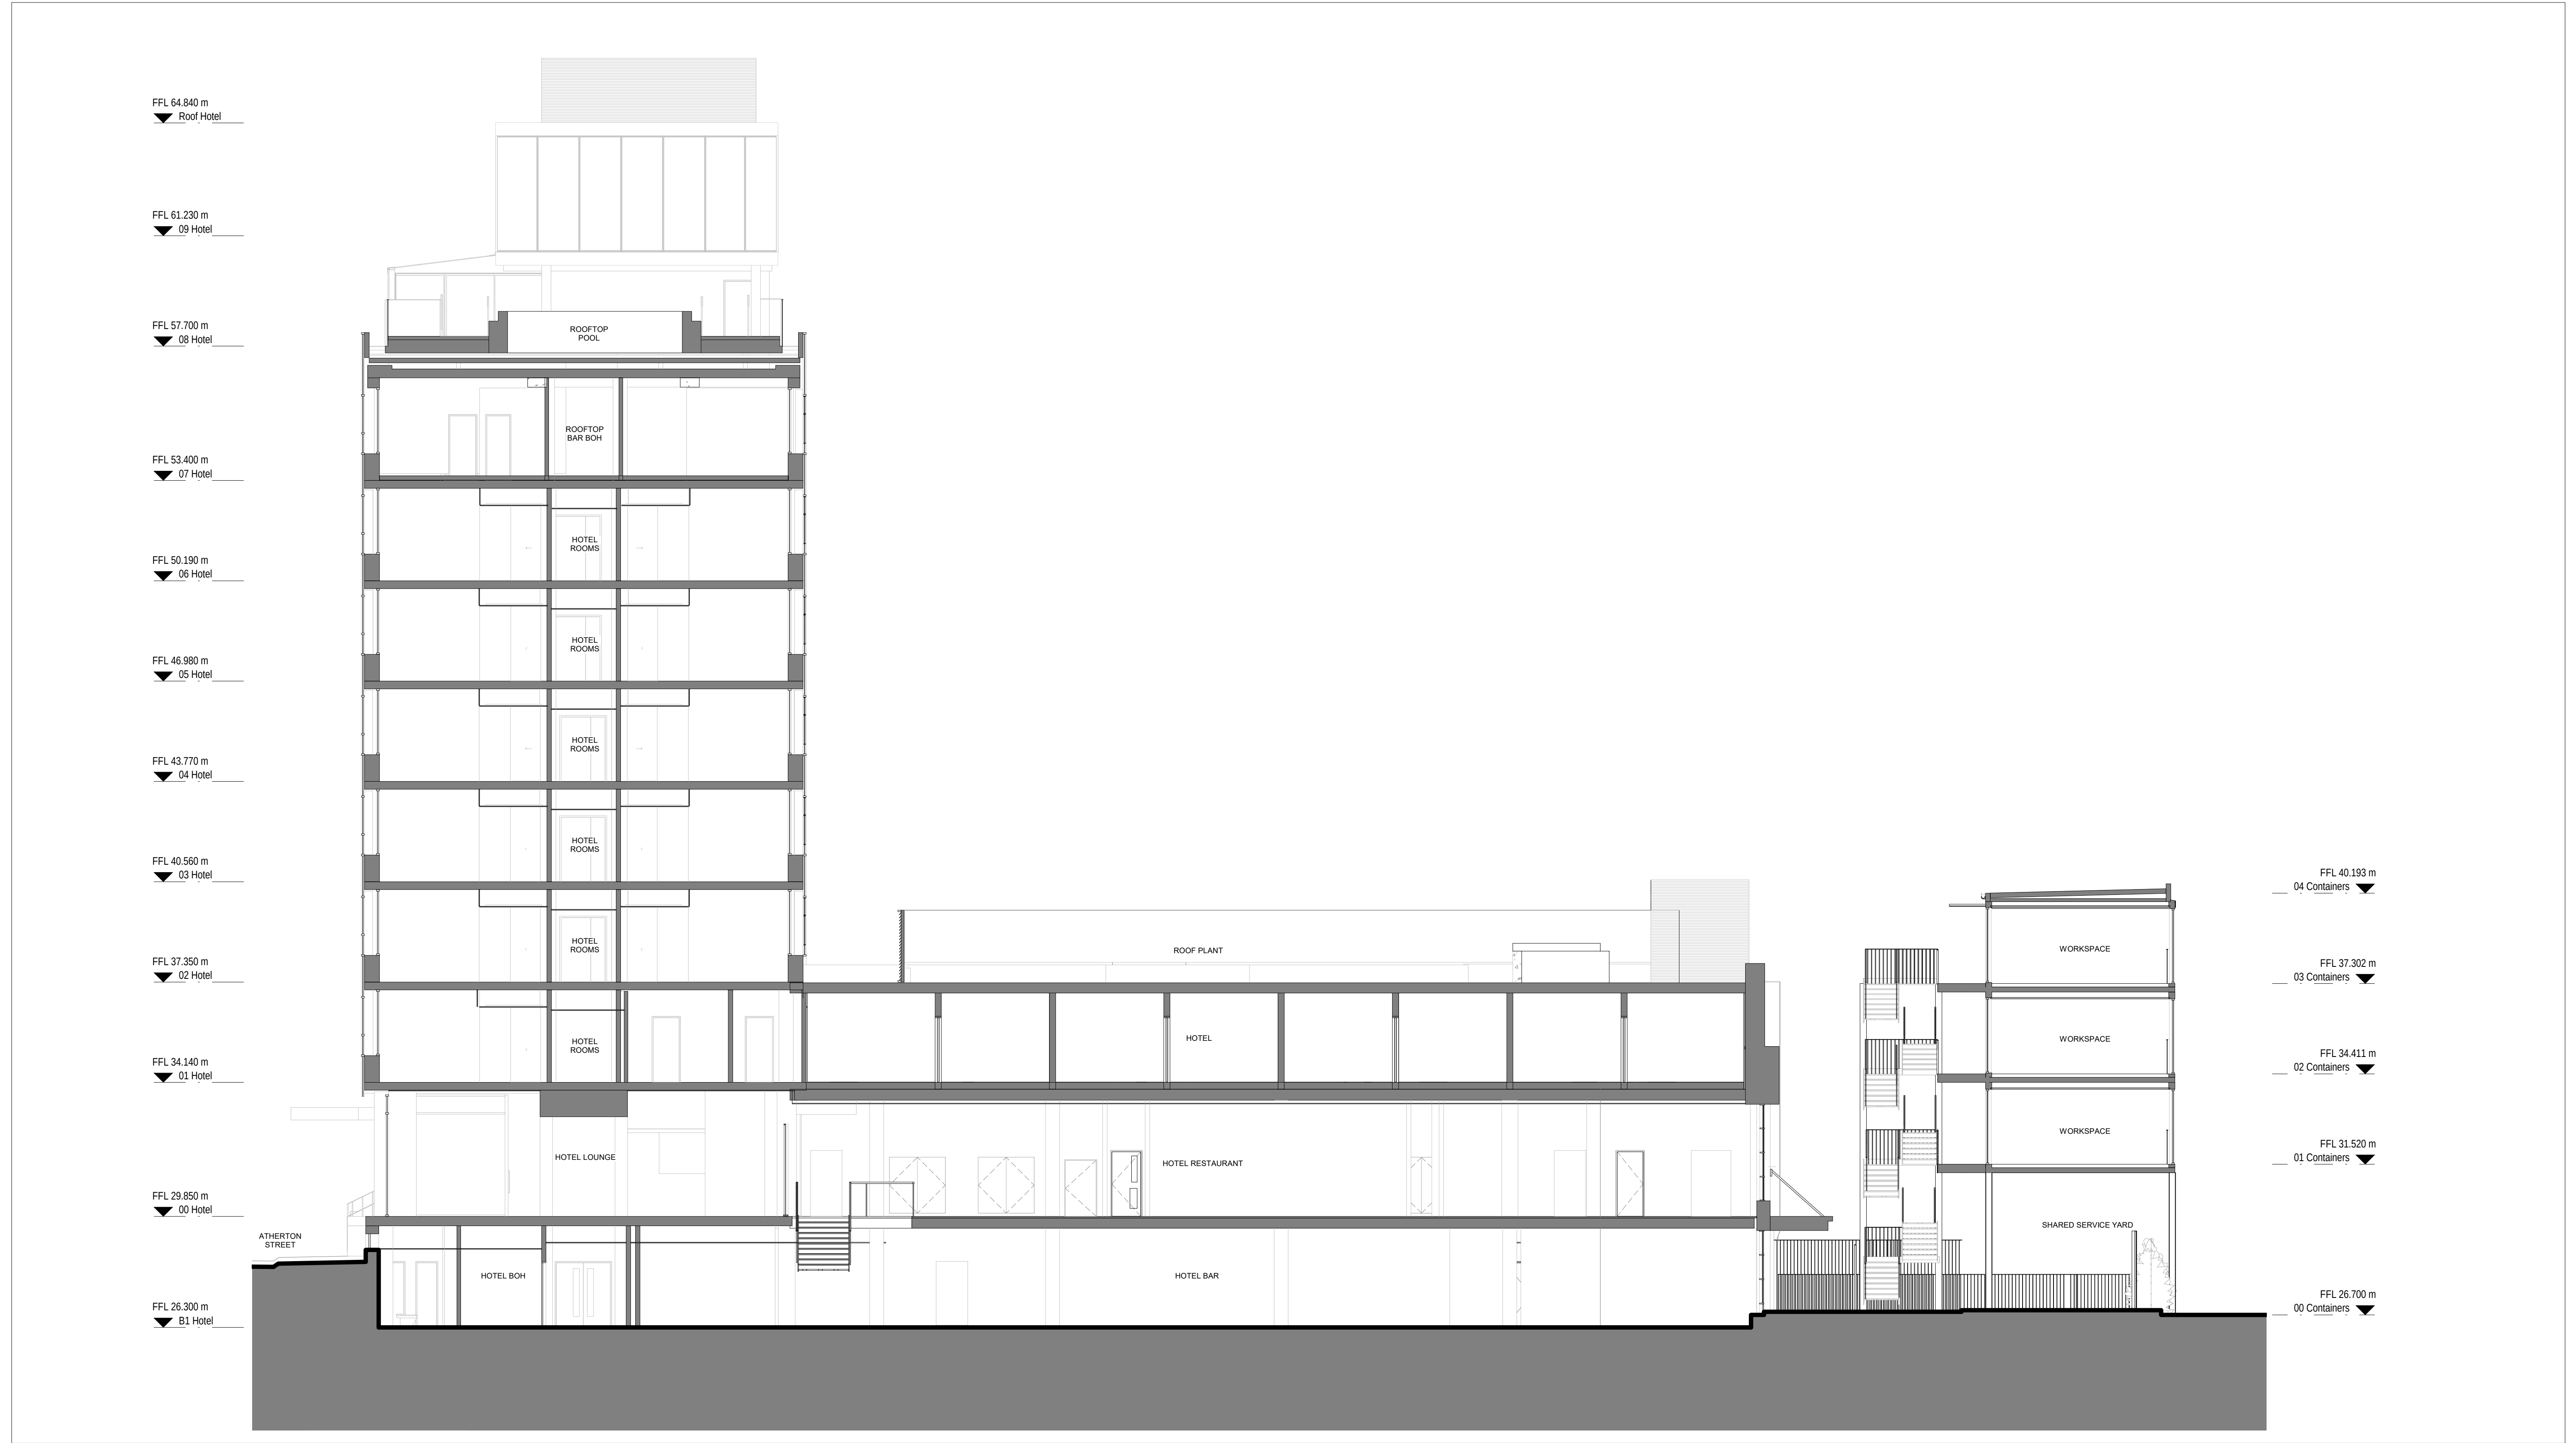


Notes


Do not scale from this drawing.

All dimensions are to be checked prior to construction and any discrepancies are to be identified to the Architect.

Copyright reserved.

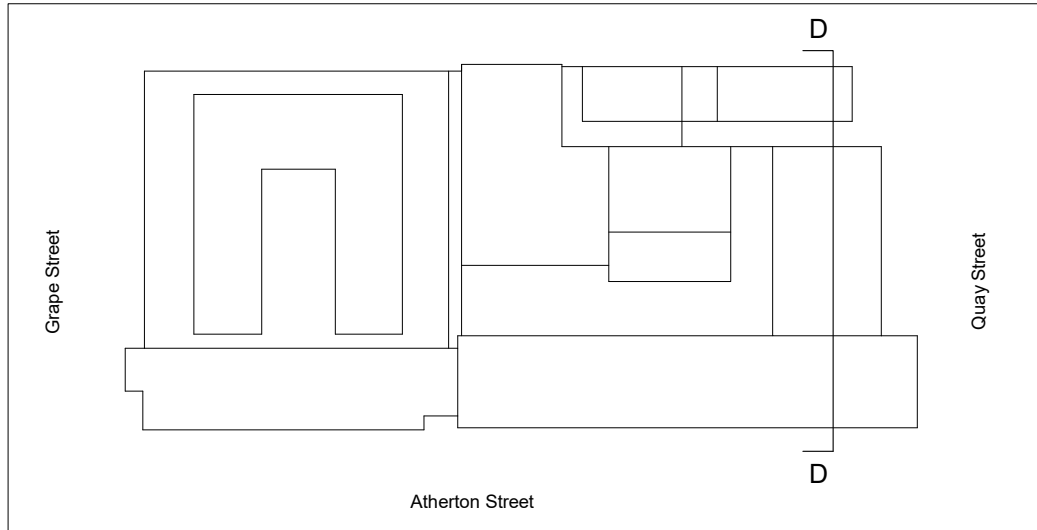

KEY PLAN

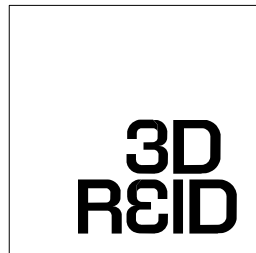

3DReid
www.3DReid.com
Architecture Interiors Masterplanning

Status

Information

Client

Manchester Quays Ltd

Project

OGS
St John's

Title

Proposed Section D-D

Scale	Size	Date	Drawn	Checked
1 : 100	A1	15/03/21	CS	HM

Drawing No. Rev.

180146-3DR-Z0-SE-DR-D123 D

D	01/06/21	Issued for planning amendment
C	30/07/20	Updated for Planning
B	28/02/20	Room names amended
A	20/02/20	First issue

Revisions

CS
HM
GL
GL