
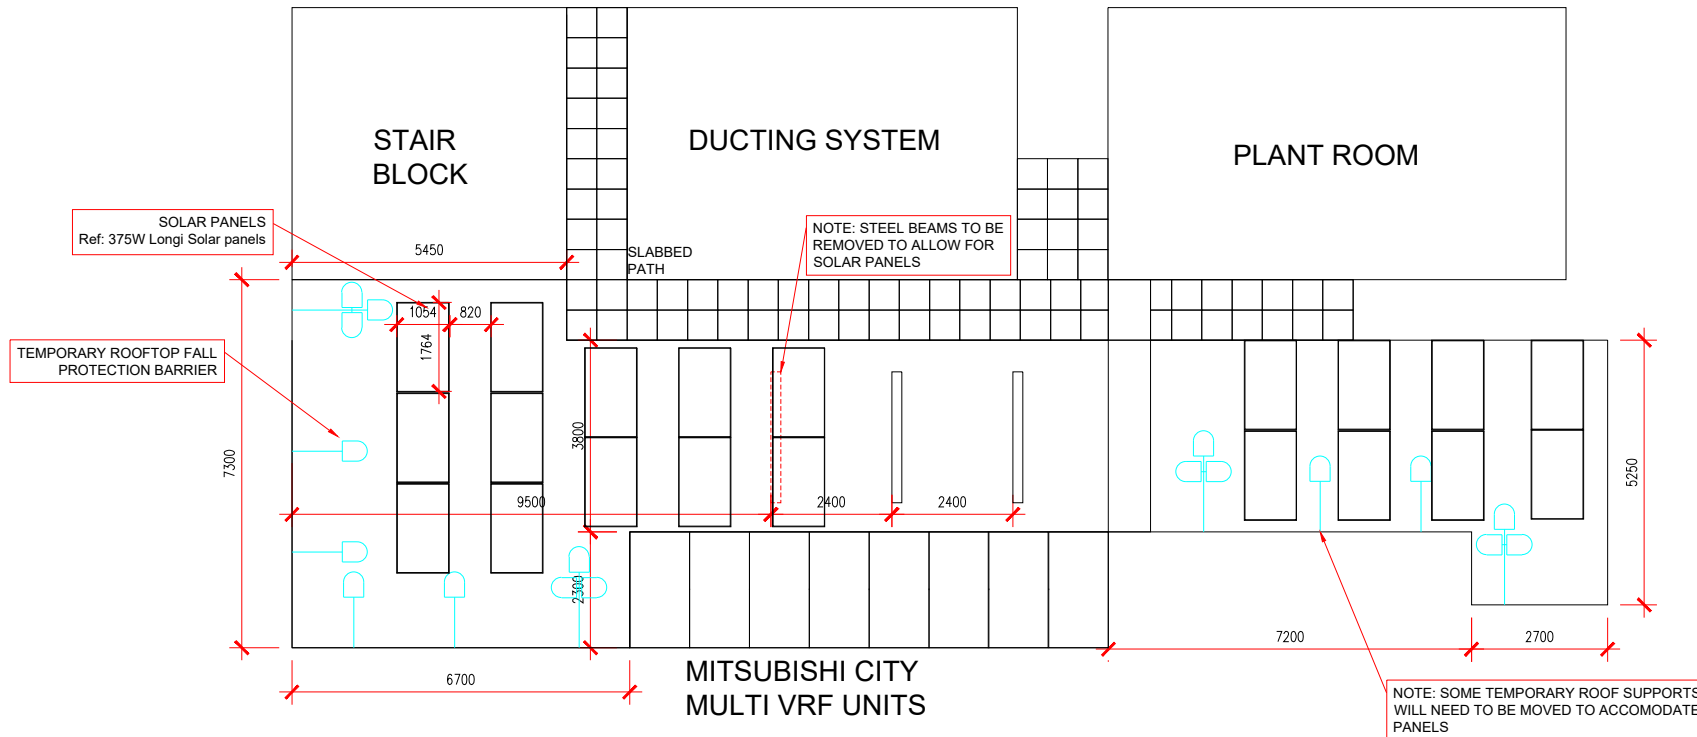
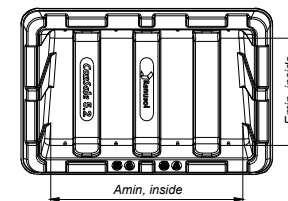
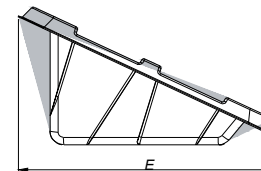


ConSole system overview:
 A ConSole
 B Upright of aluminium
 C Air slots, top and bottom
 D Borehole for drainage
 E All round mounting edge

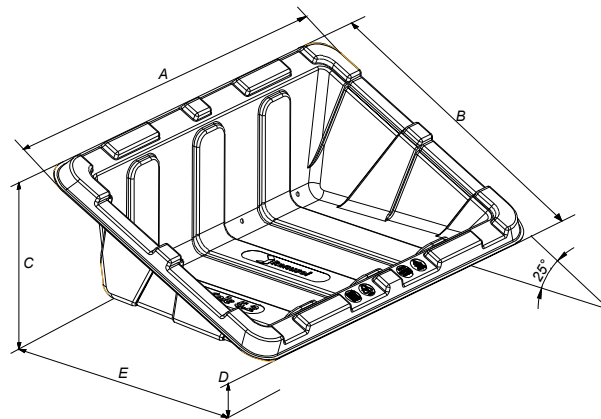

Recommended measurement of ConSole/PV-module

Measurement	A mm	B mm	C mm	D mm	E mm	Amin, inside x Emin, inside mm
ConSole 4.1	1,680	840	400	50	740	1,300 x 400
ConSole 4.2	1,240	1,090	530	50	960	890 x 490
ConSole 5.2	1,520	1,080	500	40	960	1,140 x 630
ConSole 6.2	1,740	1,070	500	50	970	1,380 x 630

Notes:

No Date Revision By



info@atlanticrenewables.co.uk
 0161 207 4044
 www.atlanticrenewables.co.uk

Client
 15 Quays Street Manchester

Project

-
 -
 -

Drawing

Plant Roof - Rev 2

Paper size - A4

Scale 1:150 Drawn Alex Fox

Date 10/03/2022

No