


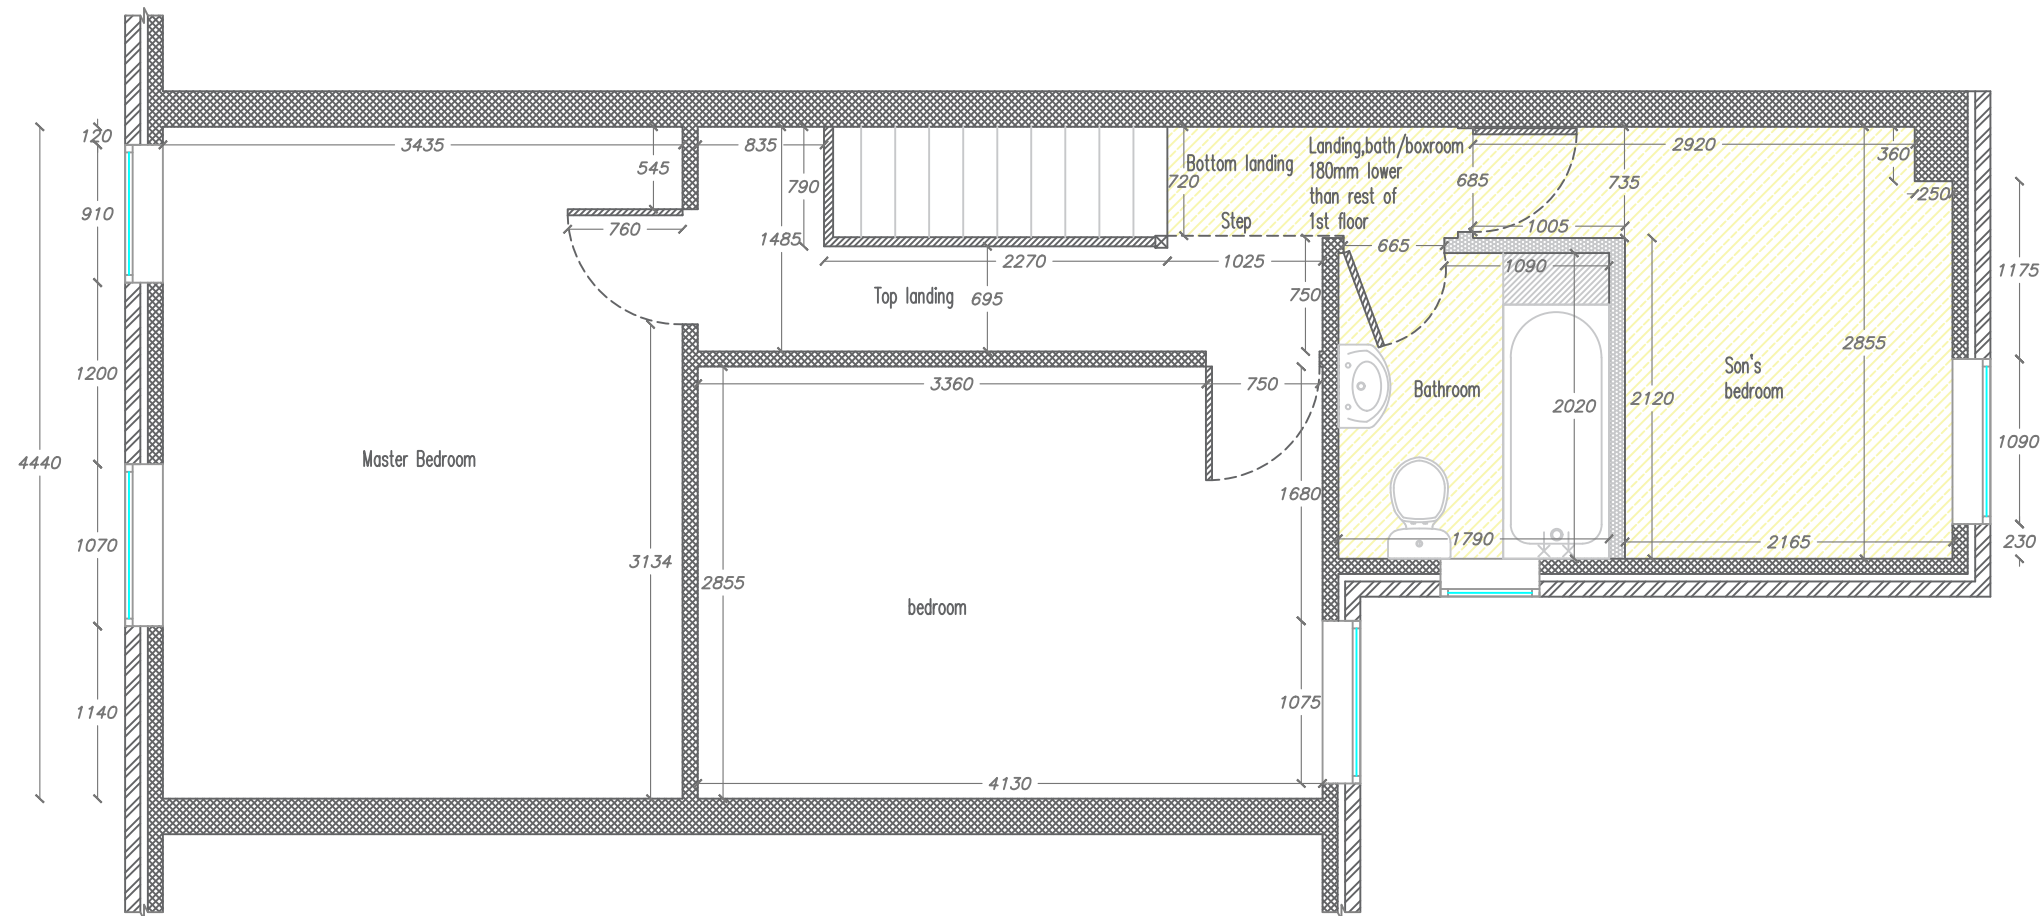

Existing 1st floor layout