


Copyright Hawkins\Brown Architects
No implied licence exists. This drawing should not be used to calculate areas for the purposes of valuation. Do not scale this drawing. All dimensions to be checked on the site by the contractor and such dimensions to be their responsibility. All work must comply with relevant British Standards and Building Regulations requirements. Drawing errors and omissions to be reported to the architect. To be read in conjunction with Architect's specification and other consultant information.

Rev	Description	Date
P1	Issued for Planning	30.09.20
P2	Issued for NMA	09.05.20

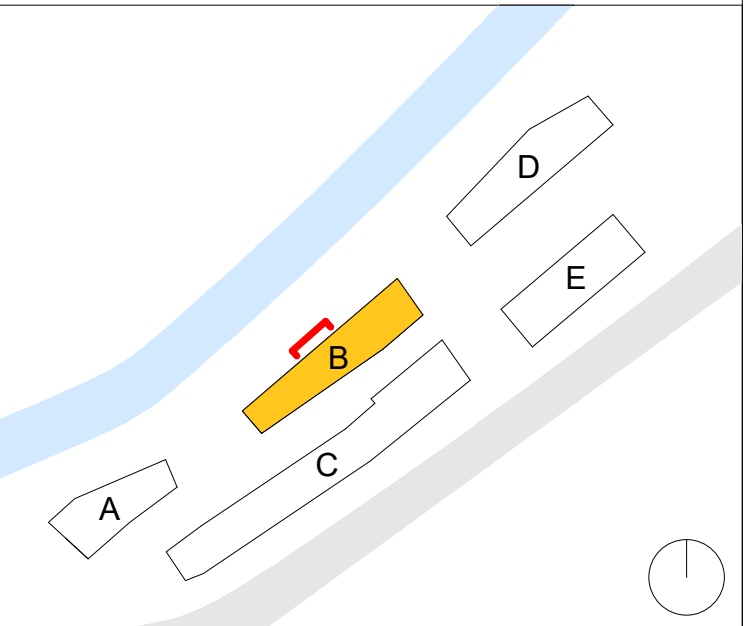

3C Tariff Street
Manchester M1 2FF

mail@hawkinsbrown.com
hawkinsbrown.com

Hawkins\Brown

Project
Pollard Street
New Islington

Drawing
Proposed Building B - Bay
Elevation

Scale @ A1
As indicated

Scale @ A3
1:100

Date
September 2020

Drawn By
SB

Checked By
PD

Job Number
18013

Status
S2


Purpose of Issue
Planning

Drawing No.
PLS-HBA-B-ZZ-DR-A-08-0410

Rev
P2



Building B - Bay Elevation
1 : 50

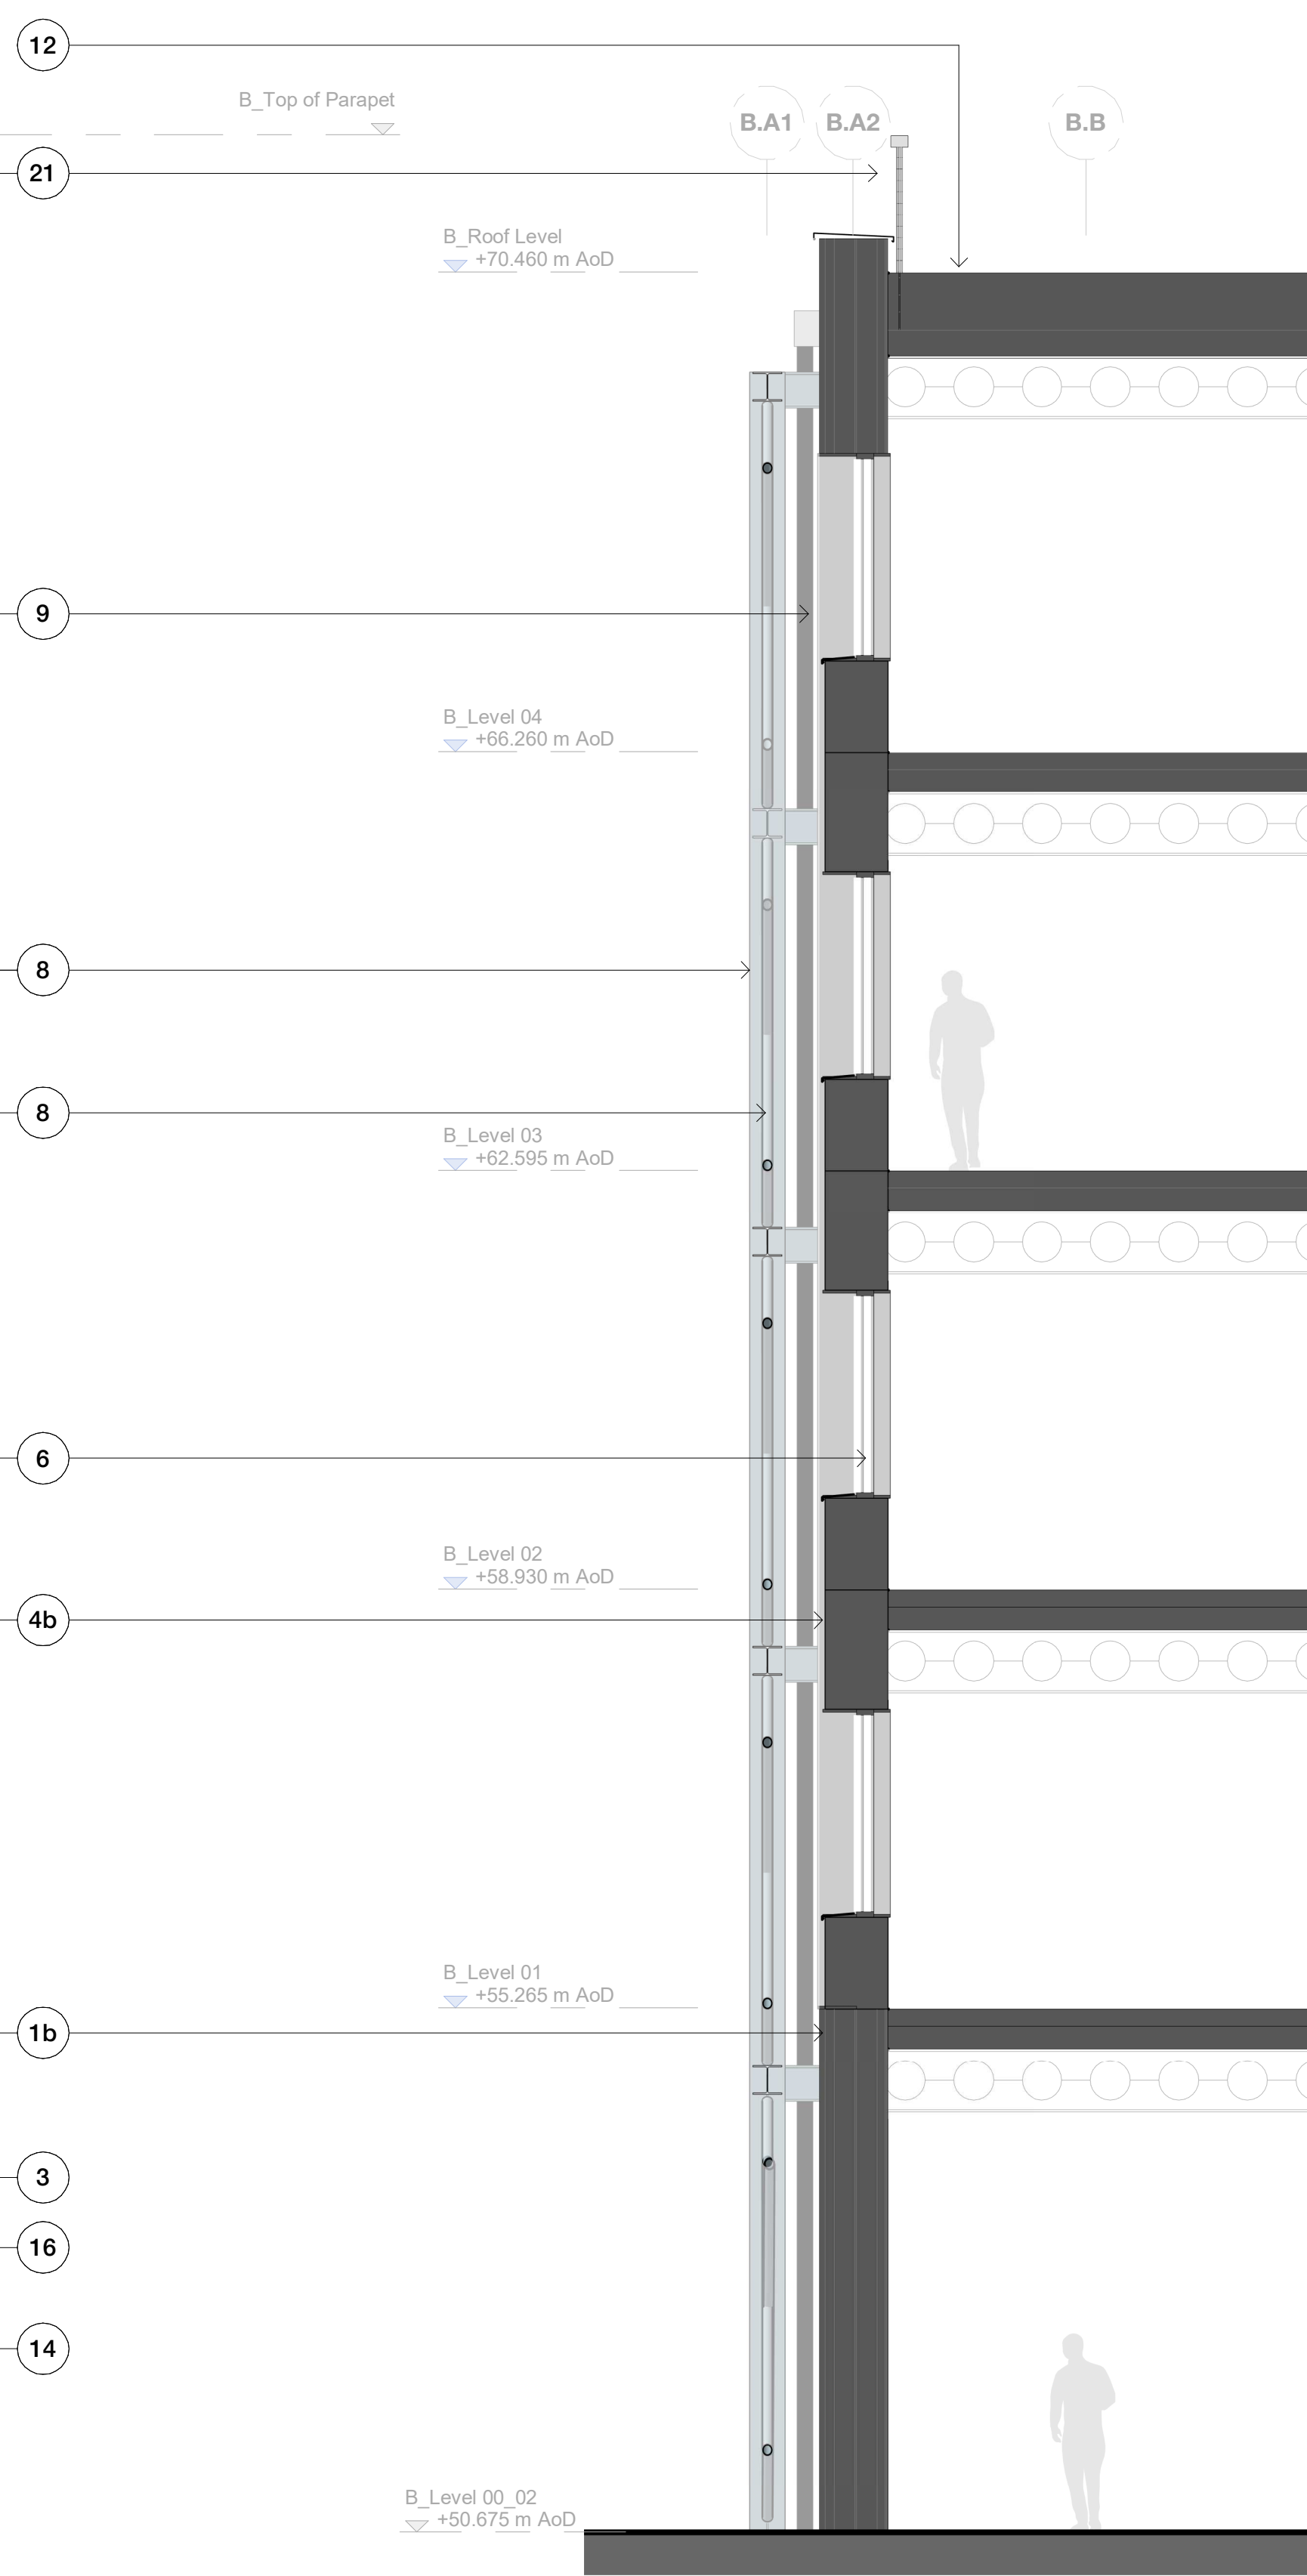

Building B - Section AA
1 : 50

Materials Key

- | | |
|---|---|
| 1. Sinusoidal profiled metal cladding
1a. Green - RAL TBC
1b. Silver - RAL TBC | 12. Flat roof |
| 2. Perforated flat metal panel. Green - RAL TBC | 13. Metal mesh grating. Silver - RAL TBC |
| 3. Metal louvres. Grey - RAL TBC | 14. Glazed doors. Grey - RAL TBC |
| 4. Flat metal panel
4a. Green - RAL TBC
4b. Silver - RAL TBC | 15. Metal single/double door
15a. Grey - RAL TBC
15b. Green - RAL TBC |
| 5. Metal framed glazing system, including spandrel panels and integrated louvres. Grey - RAL TBC. | 16. Large format metal / glazed translucent folding door. Silver - RAL TBC |
| 6. Metal framed windows, including spandrel panels. Grey - RAL TBC | 17. Sliding glazed entrance door. Grey - RAL TBC |
| 7. Metal stair. Green - RAL TBC | 18. Metal louvred single/double door
18a. Silver - RAL TBC
18b. Green - RAL TBC |
| 8. Metal structure. Green - RAL TBC | 19. Bi-folding shutter. Green - RAL TBC |
| 9. Metal rainwater goods. Green - RAL TBC | 20. Metal railing. Silver - RAL TBC |
| 10. Metal soffit. Green - RAL TBC | 21. Metal mesh. Silver - RAL TBC |
| 11. Exposed concrete soffit. | 22. Brickwork. Green - RAL TBC |
| | 23. Metal reveal. Green - RAL TBC |
| | 24. LED Feature Lighting |