


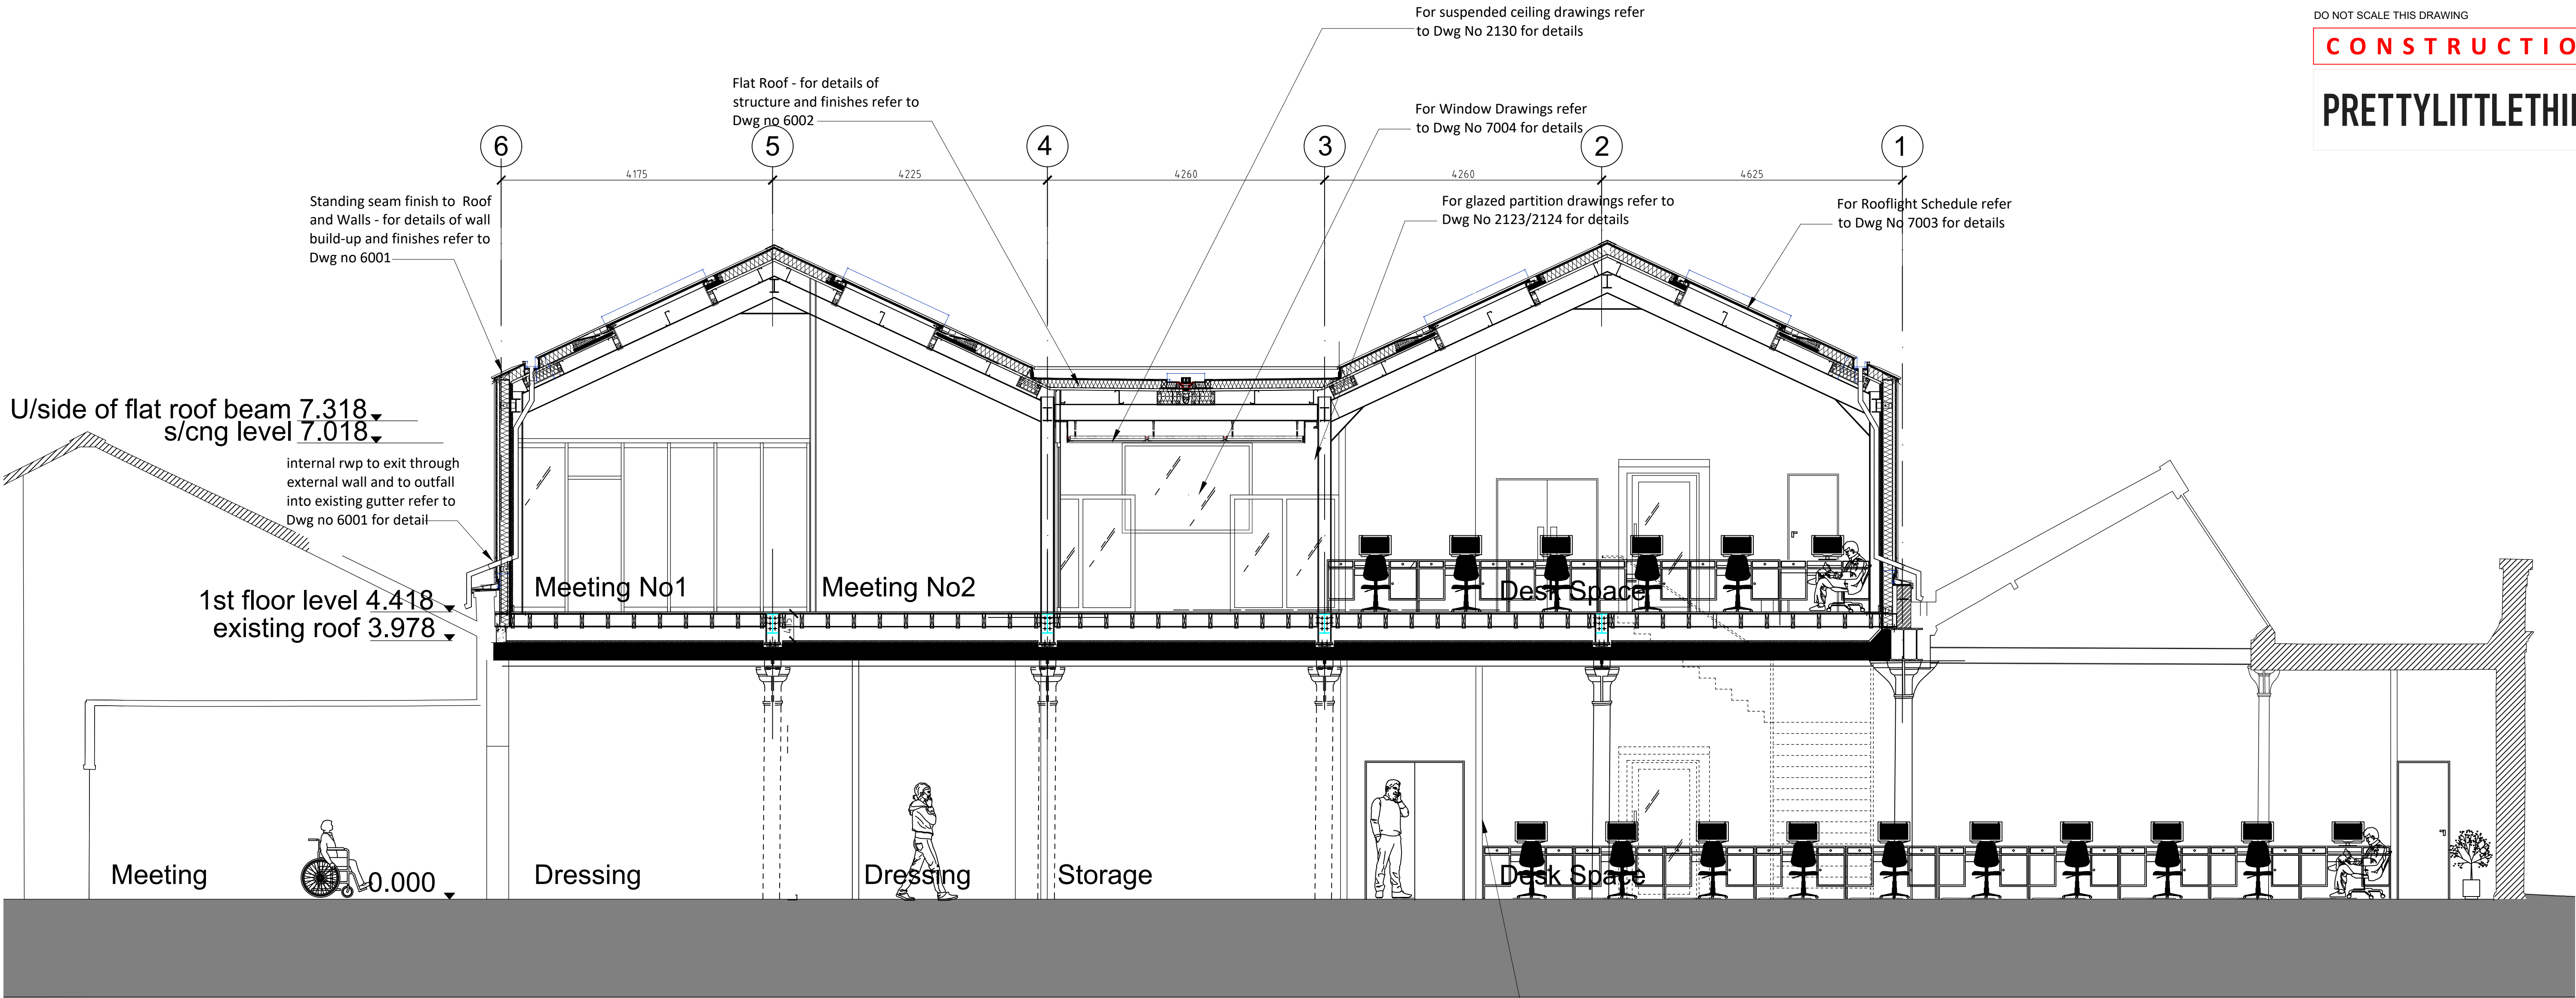


Proposed Section A-A

Scale 1:50



Scale Bar 1:50 @ A1

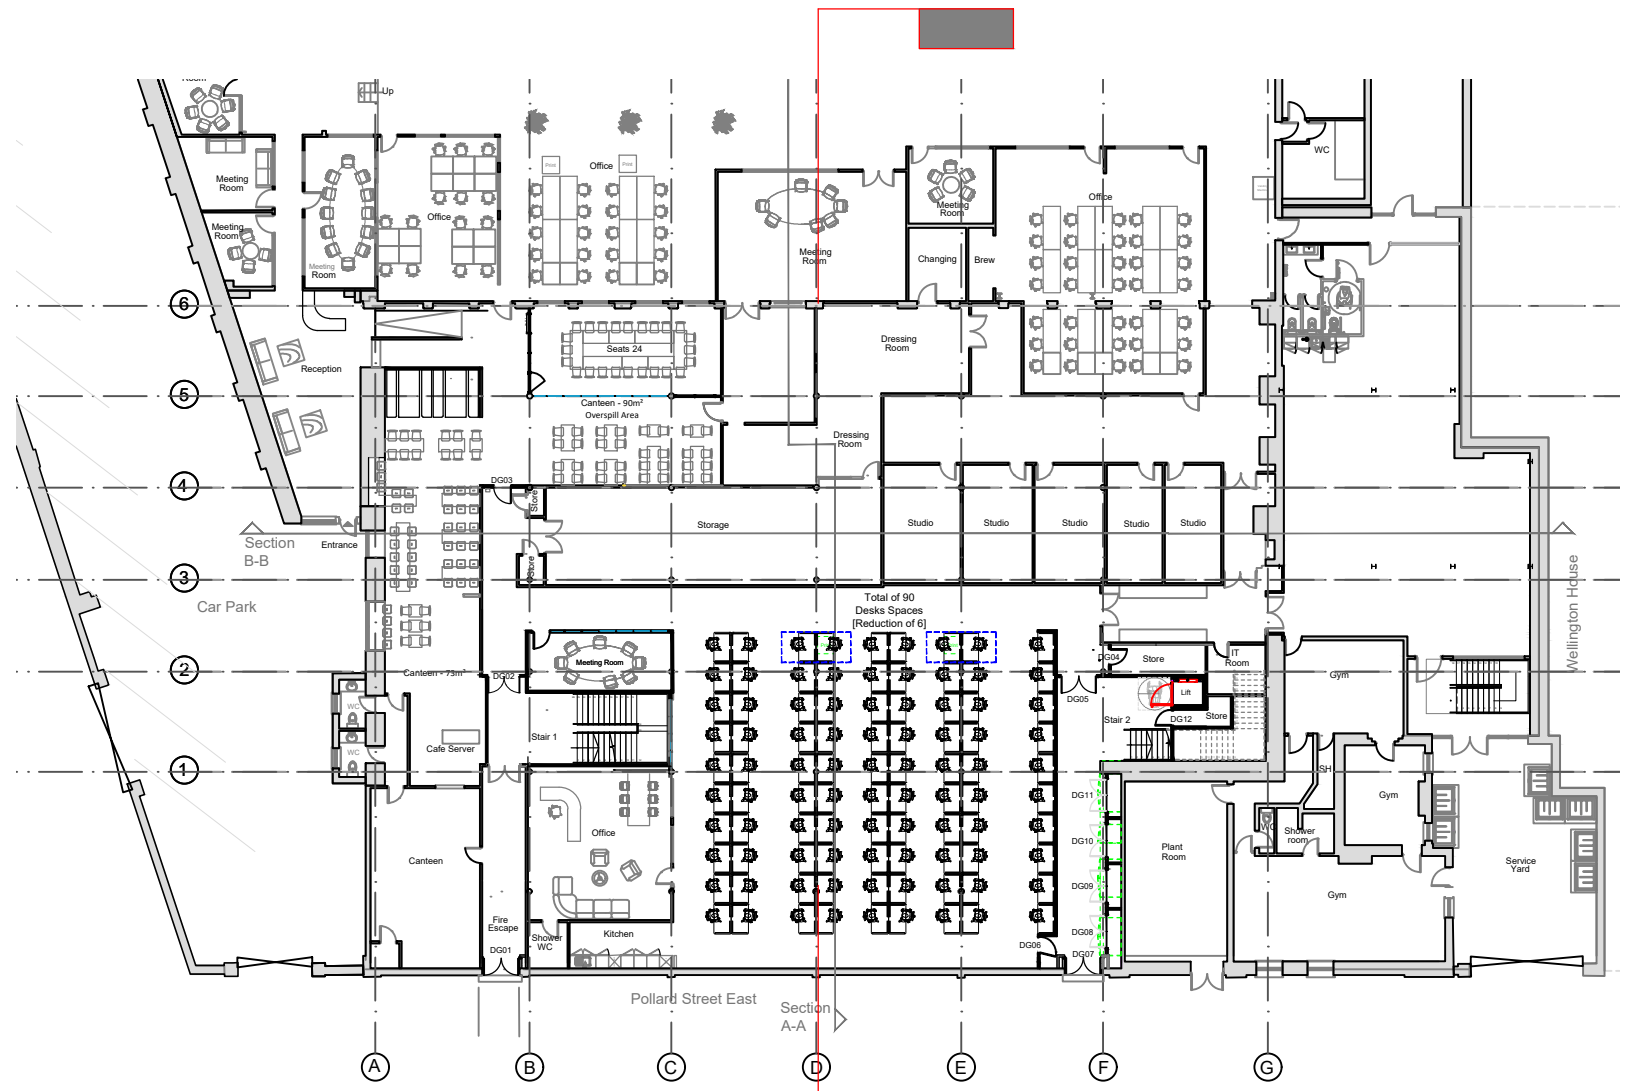

Proposed Reference Plan
Scale NTS

B	Construction Issue	CM	TR	10.06.21
A	Updated to S Eng's Design. Room layout amended. Notes added	TJC	TR	06.09.20
Rev	Description	by	Chk	Date

Project:	PLT Wellington Mill Pollard Street East, Ancoats, Manchester, M40 7FS			
Title:	Proposed Section A-A Scale 1:50			
Client:	Pretty Little Thing			
Drawn By:	CM	Checked By:	TR	on 18/05/2020
Original Size:	A1	Project Number:	22009	
Drawing Number:	B1-ZZ-DR-A-3010			REV B

