


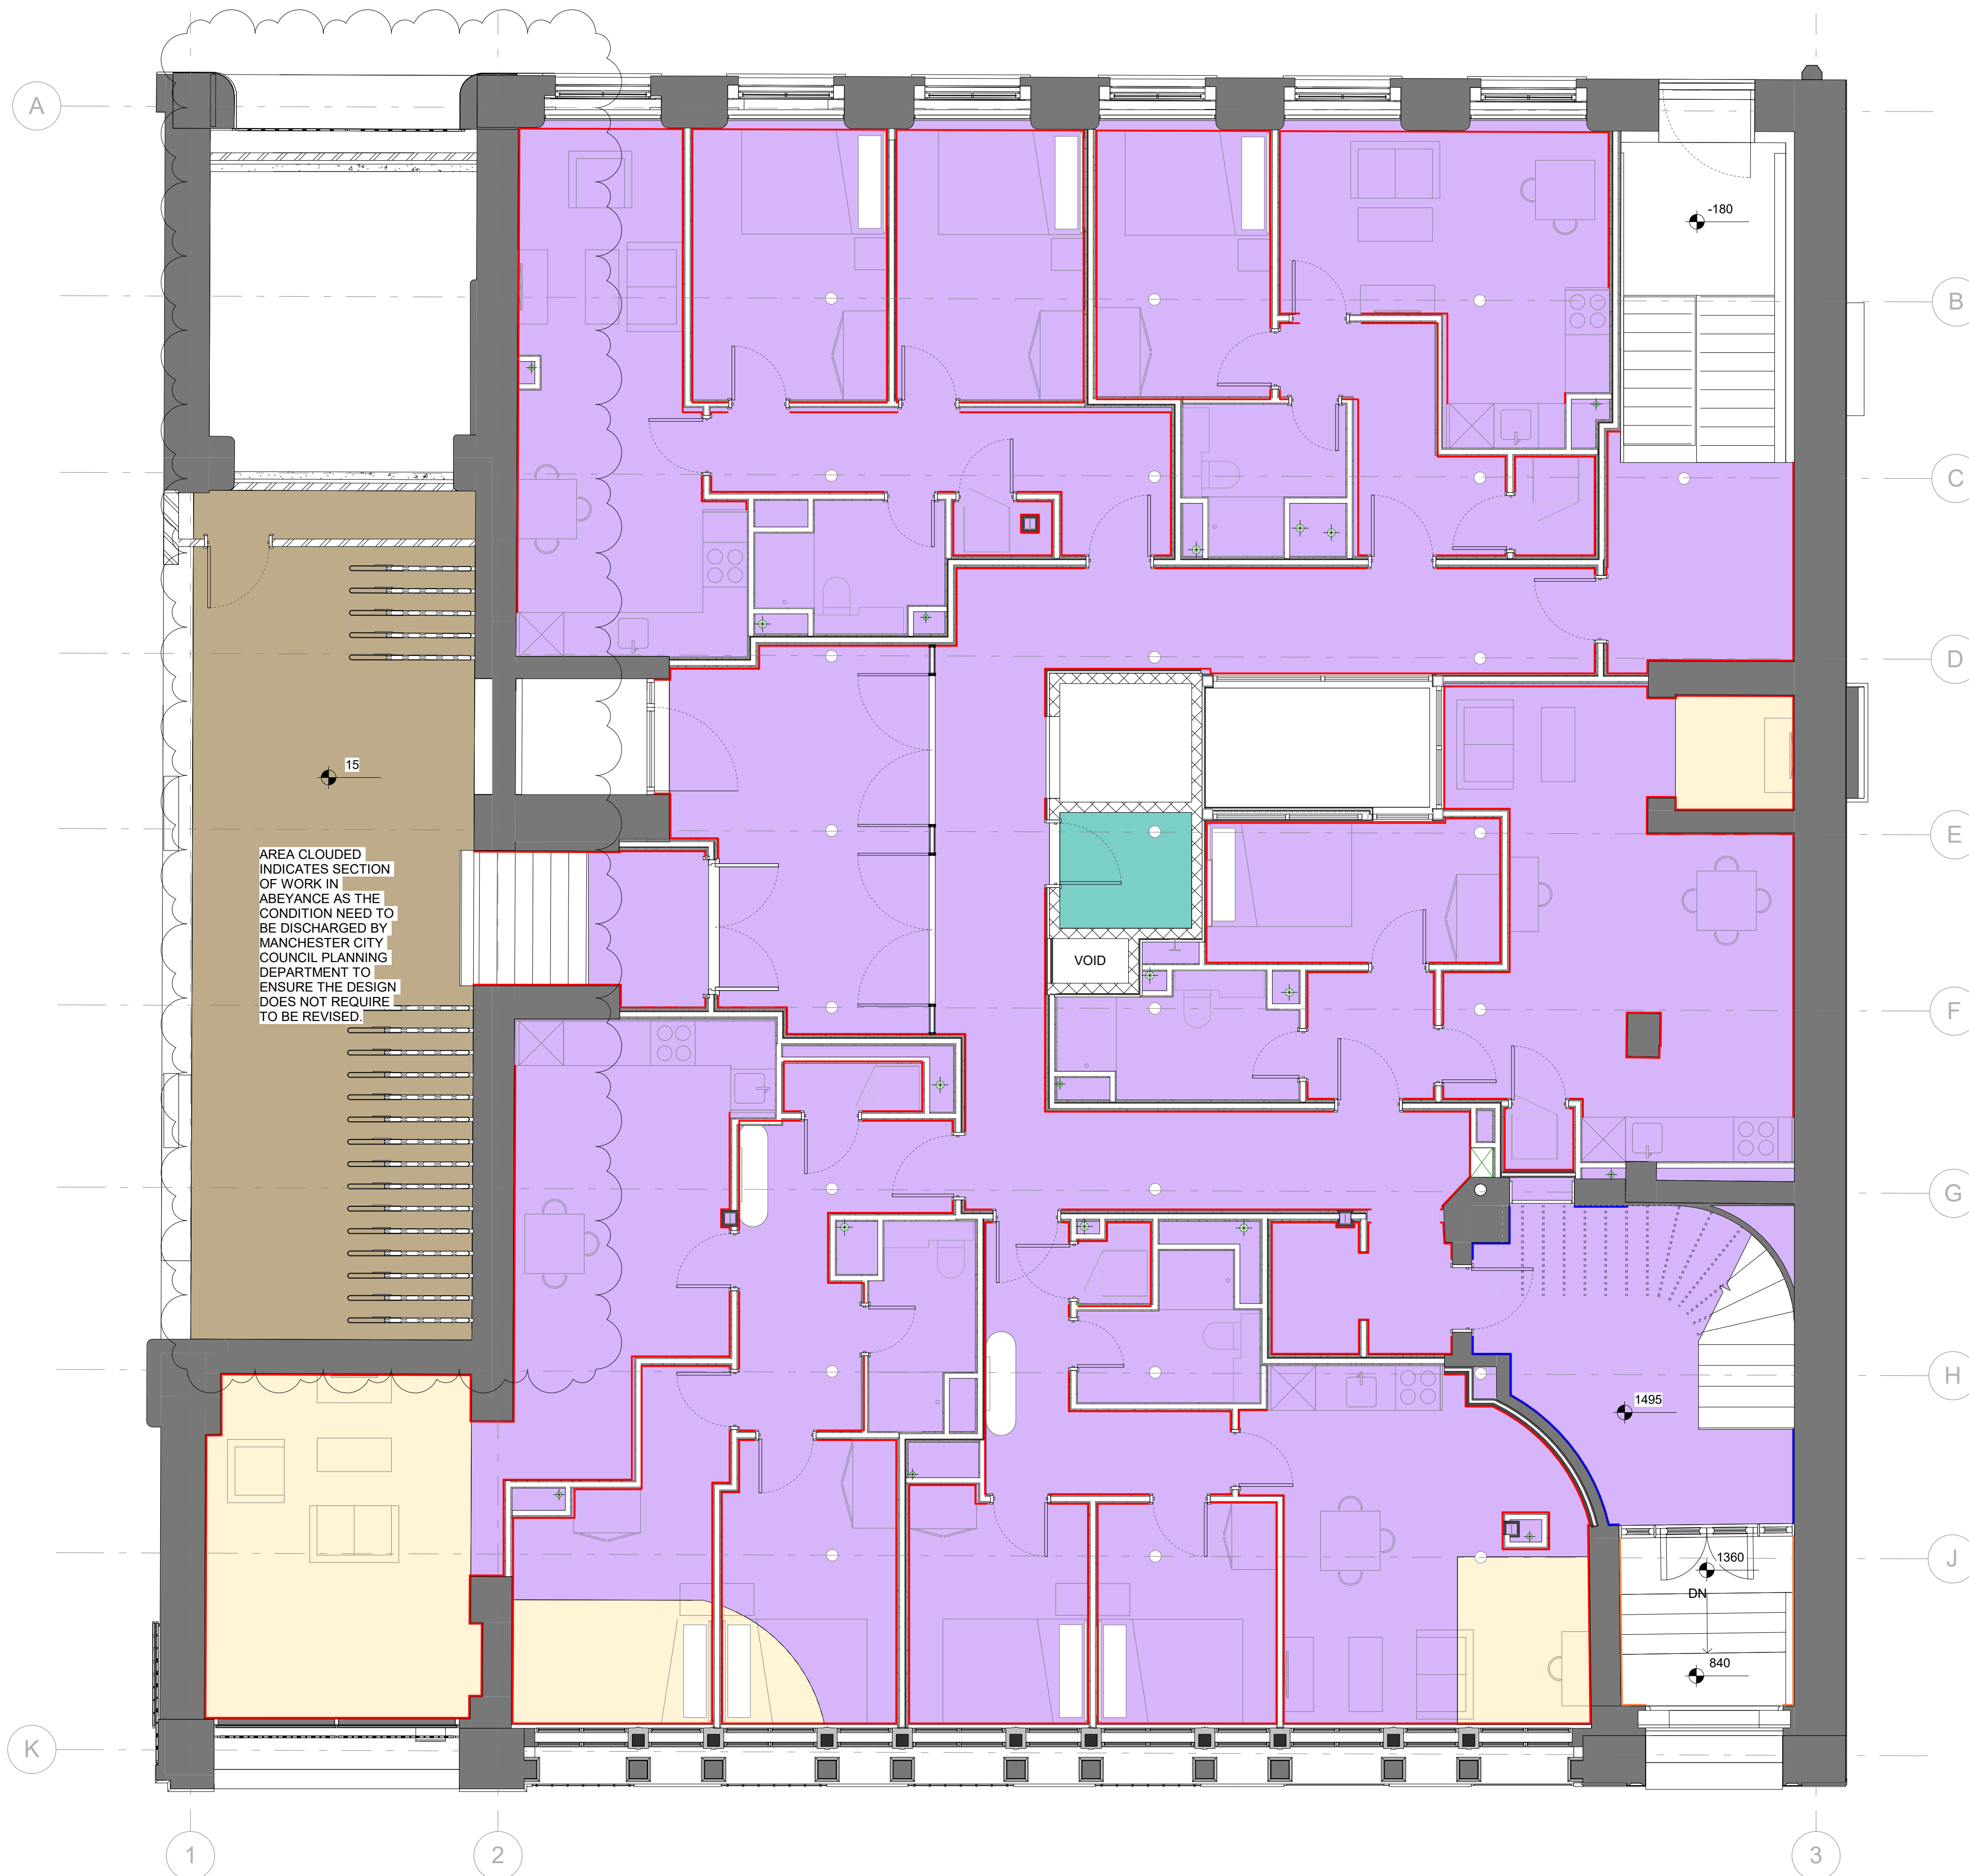

LEGEND:

- NEW SKIRTING TO MATCH AS PER NBS CLAUSE P20/200
- POLYFLOR COVED SKIRTING AS NBS CLAUSE M50/770A
- EXISTING RELOCATED SKIRTING
- EXISTING SKIRTING TO BE RETAINED

NEW SKIRTING TO MATCH EXISTING RELOCATED SKIRTING ON A ROOM FOR ROOM BASIS

FLOOR TYPES :

- | |
|---|
| FLOOR TYPE - 1 TYPICAL FLOOR BUILD UP
Fire resistance: 60 min
Sound insulation Performance: Rw 43dB
Total Thickness: 145 mm |
| FLOOR TYPE - 2 TYPICAL INFILL FLOOR BUILD UP
Fire resistance: 60 min
Sound insulation Performance: Rw 43dB
Total Thickness: 206 mm |
| FLOOR TYPE - 3 PLANT ROOM GRATE FLOOR
Fire resistance: N/A
Sound insulation Performance: N/A
Total Thickness: 50 mm |
| FLOOR TYPE - 4 PROPOSED EXTENSION FLOOR
Fire resistance: 60 min
Sound insulation Performance: Rw 43dB
Total Thickness: 287 mm |
| FLOOR TYPE - 5 PROPOSED BALCONY FLOOR
Fire resistance: 60 min
Sound insulation Performance: Rw 43dB
Total Thickness: N/A |
| FLOOR TYPE - 6 SUB BASEMENT FLOOR
Fire resistance: N/A
Sound insulation Performance: N/A
Total Thickness: N/A |
| FLOOR TYPE - 7 BASEMENT FLOOR
Fire resistance: N/A
Sound insulation Performance: N/A
Total Thickness: N/A |
| FLOOR TYPE - 8 LIFT SHAFT FLOOR
Fire resistance: N/A
Sound insulation Performance: N/A
Total Thickness: 225 mm |
| FLOOR TYPE - 9 EXTERNAL PAVING
Fire resistance: N/A
Sound insulation Performance: N/A
Total Thickness: N/A |
| FLOOR TYPE - 10 EXISTING TIMBER FLOORBOARDS
Fire resistance: N/A
Sound insulation Performance: N/A
Total Thickness: N/A |
| FLOOR TYPE - 11 INFILL FLOOR BUILD UP- ALLEYWAY ENTRANCE
Fire resistance: 60 min
Sound insulation Performance: Rw 43dB
Total Thickness: 364 mm |

GENERAL NOTES

- ALL DIMENSIONS ARE IN MILLIMETRES UNLESS OTHERWISE STATED
- ALL LEVELS ARE IN METRES UNLESS OTHERWISE STATED
- DIMENSIONS ARE NOT TO BE SCALED FROM THE DRAWING
- ALL WORK TO BE CARRIED OUT IN ACCORDANCE WITH THE CURRENT EDITION OF THE BUILDING REGULATIONS 1991 (INCLUDING AMENDMENTS) AND ALL RELEVANT BRITISH STANDARDS/CODES OF PRACTICE
- CONTRACTOR IS RESPONSIBLE FOR THE CORRECT SETTING OUT OF THE WORKS ON SITE. ALL DIMENSIONS TO BE CHECKED PRIOR TO FABRICATION OF MATERIALS
- THIS DRAWING IS TO BE READ IN CONJUNCTION WITH ALL RELEVANT DRAWINGS AND SPECIFICATIONS
- THIS DRAWING SHALL NOT BE DUPLICATED WITHOUT THE EXPRESS WRITTEN PERMISSION OF BEECH DESIGN AND BUILD LIMITED

1 00 - Ground Floor- Skirtings Plan
1:50

B ISSUED FOR TENDER NP 14-05-21
A ISSUED FOR TENDER NP 19-04-21
Rev Description By Date
MANCHESTER
design+build

PICCADILLY WAREHOUSE
PROJECT:
BLOOM STREET
FLOOR & SKIRTING
TYPE PLANS
GROUND FLOOR
DRAWING TITLE

TENDER
DRAWING STATUS
DRAWN: JK CHECKED: NP
SCALE: 1:50 DATE: 16-04-21

013-MDB-BS-00-PL-A-2300 B
DRAWING NUMBER REV

(A3)