
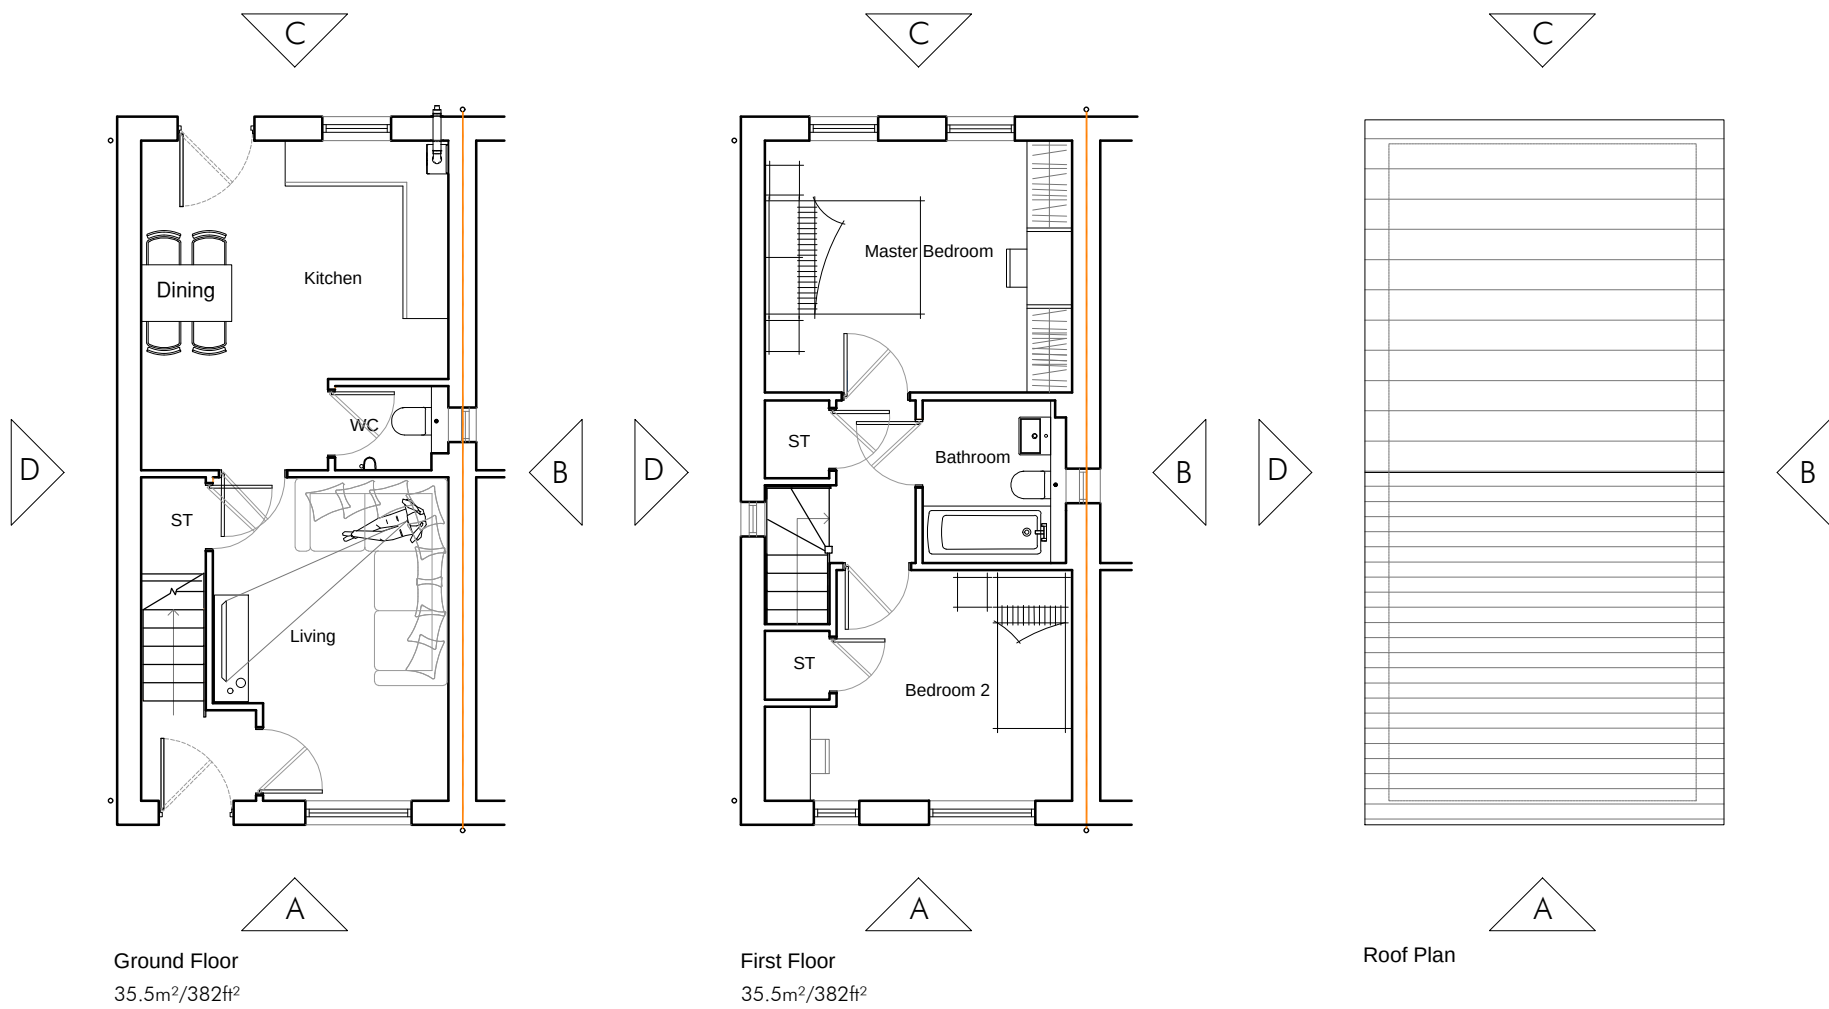


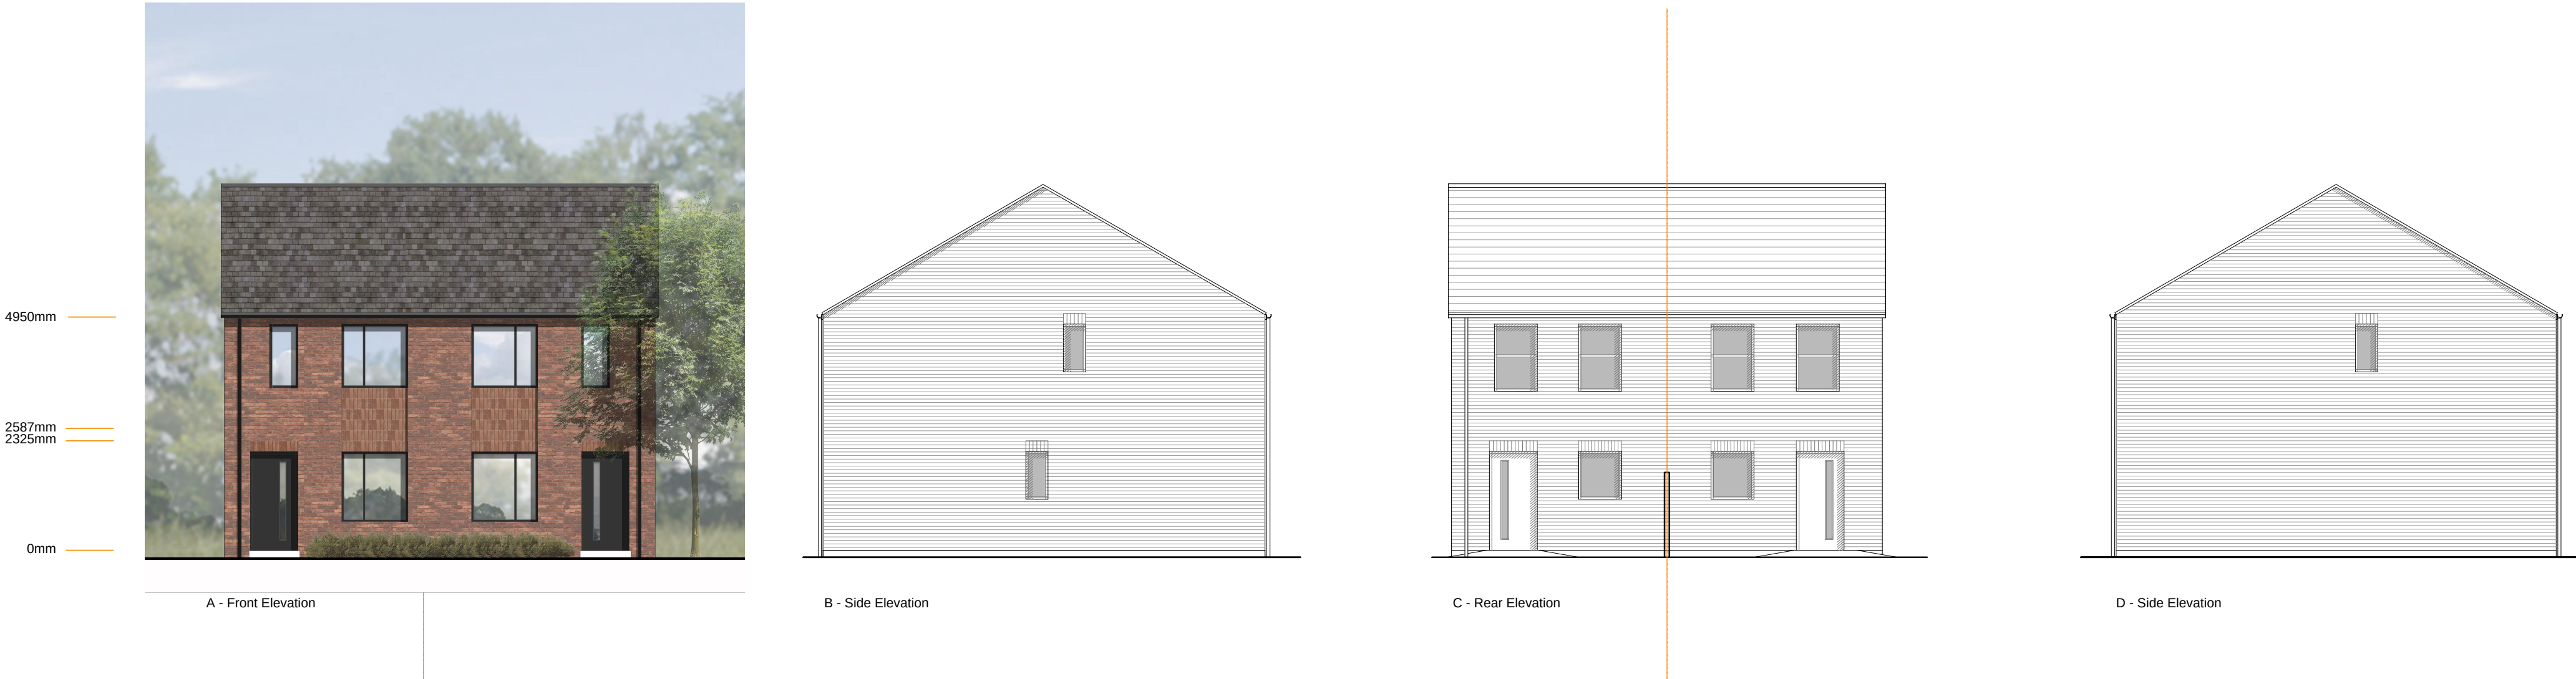

THE GASKELL

2 storey, 4 bed
Pitched roof
GF 35.5m²/382ft²
FF 35.5m²/382ft²
Total 71m²/764 ft²