
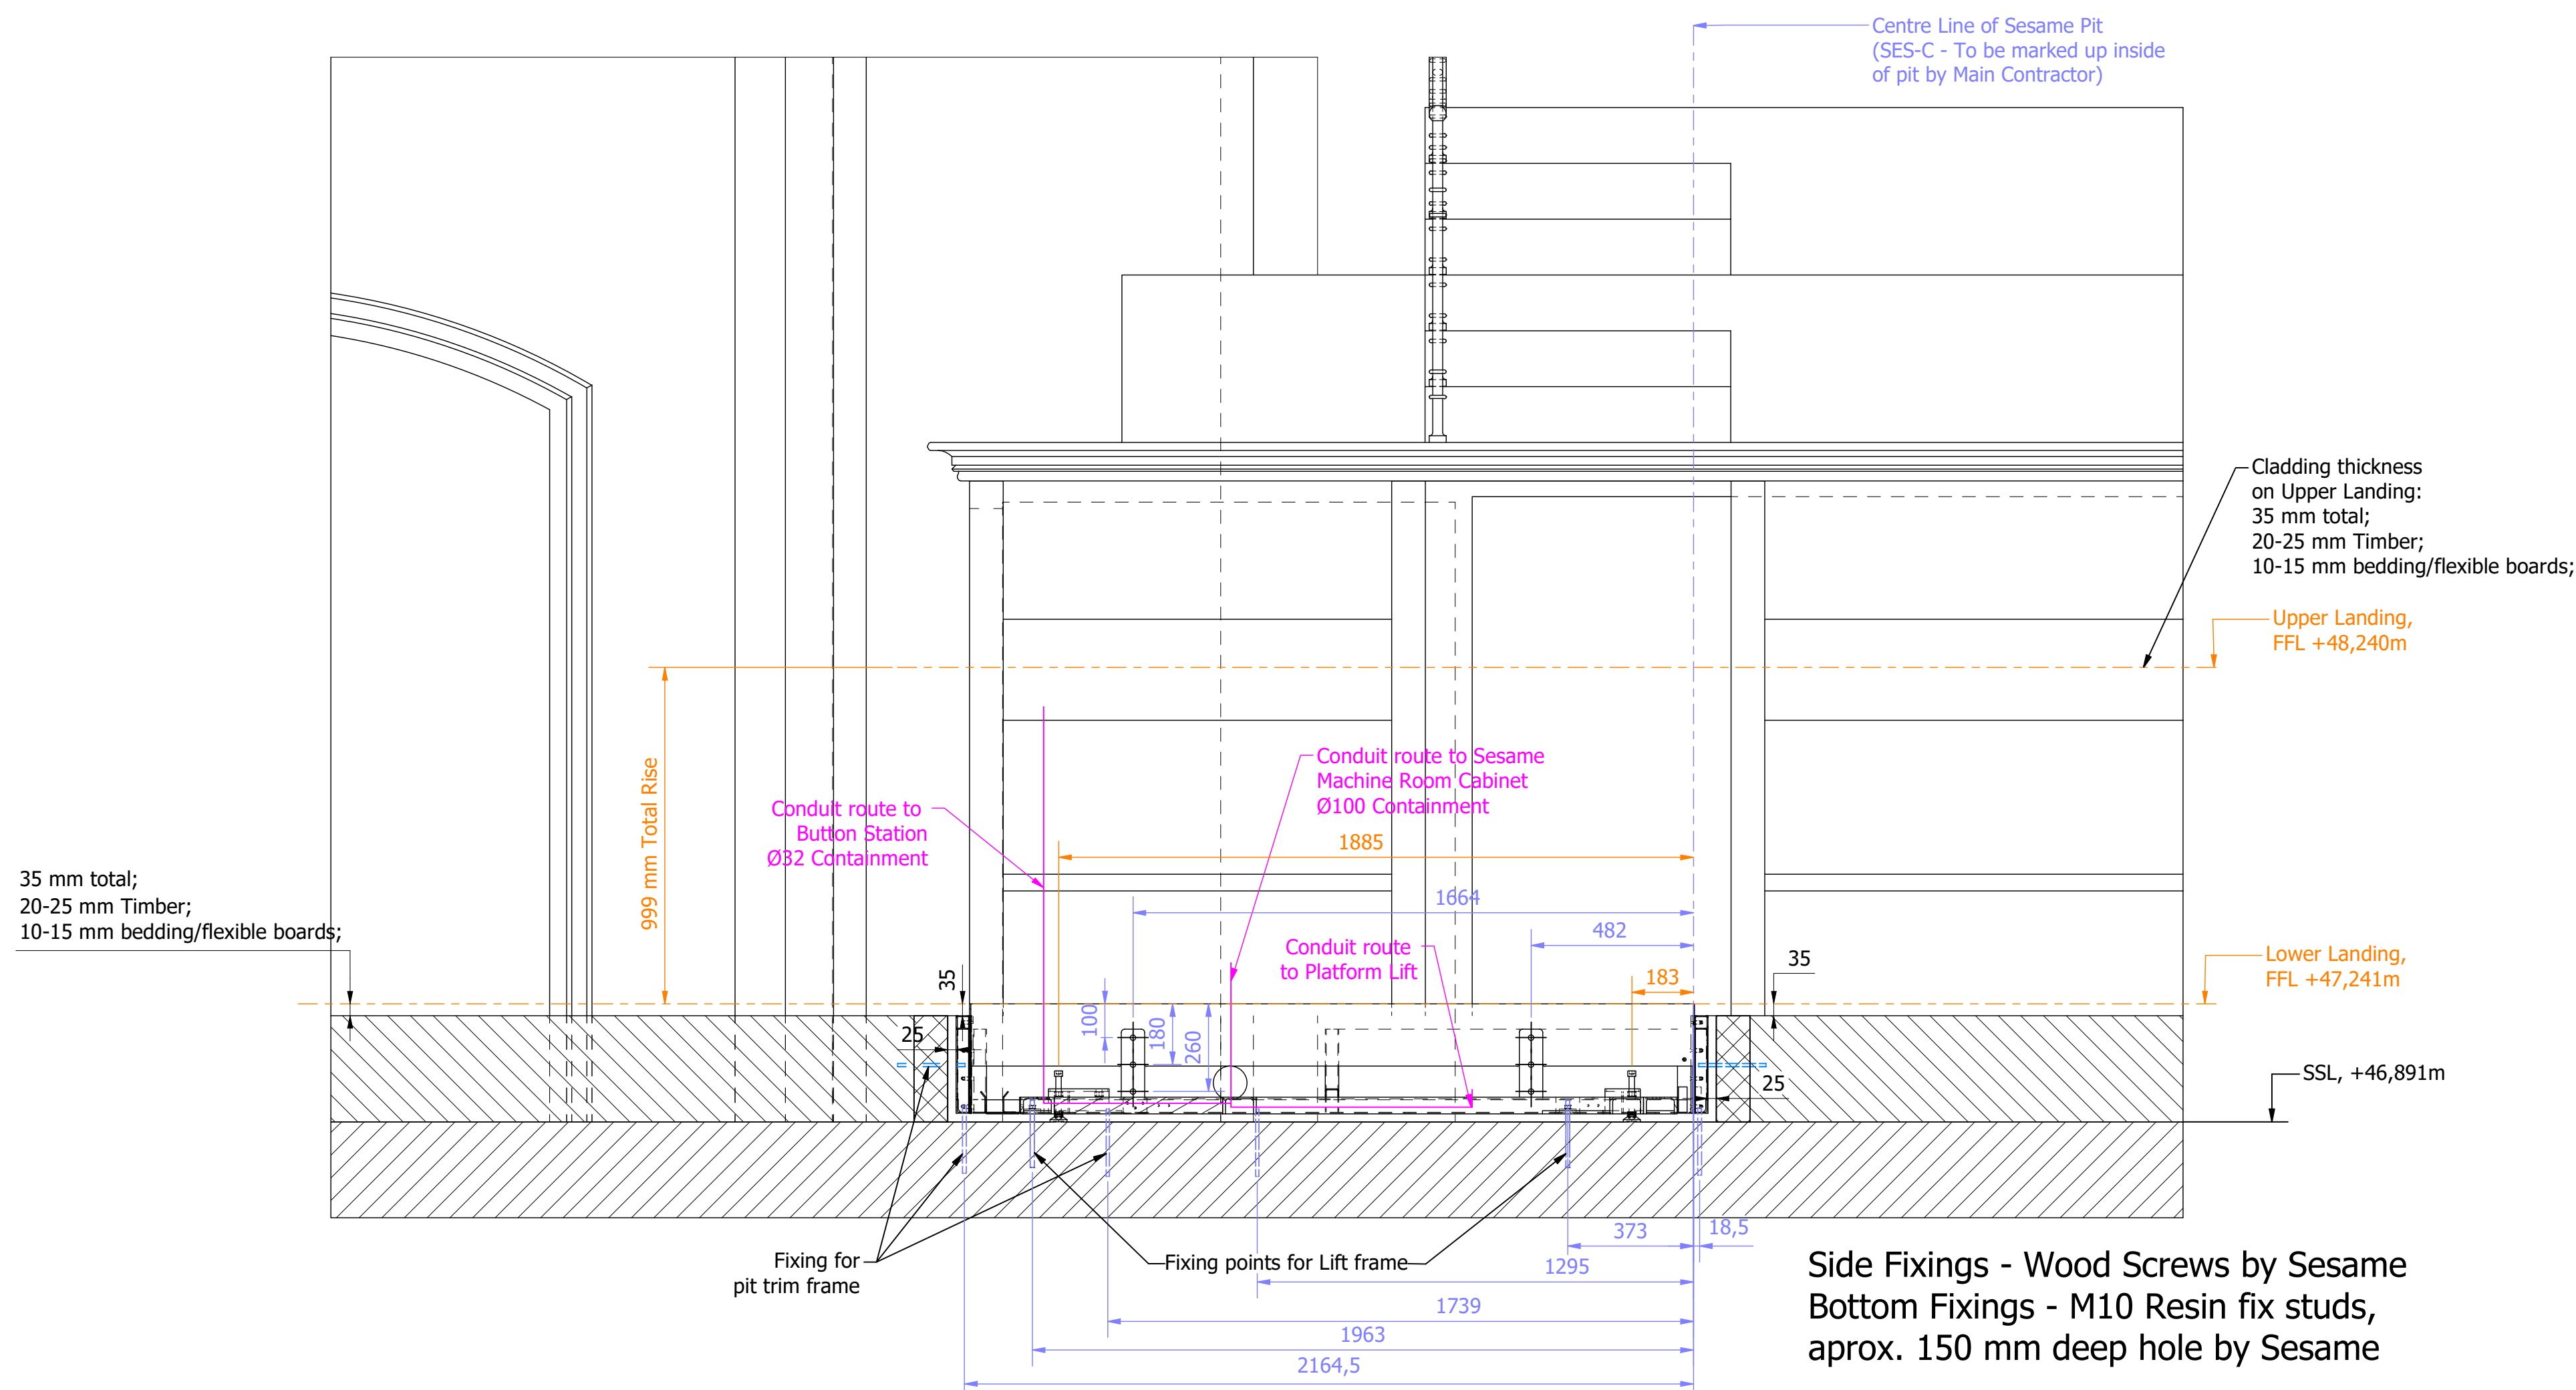
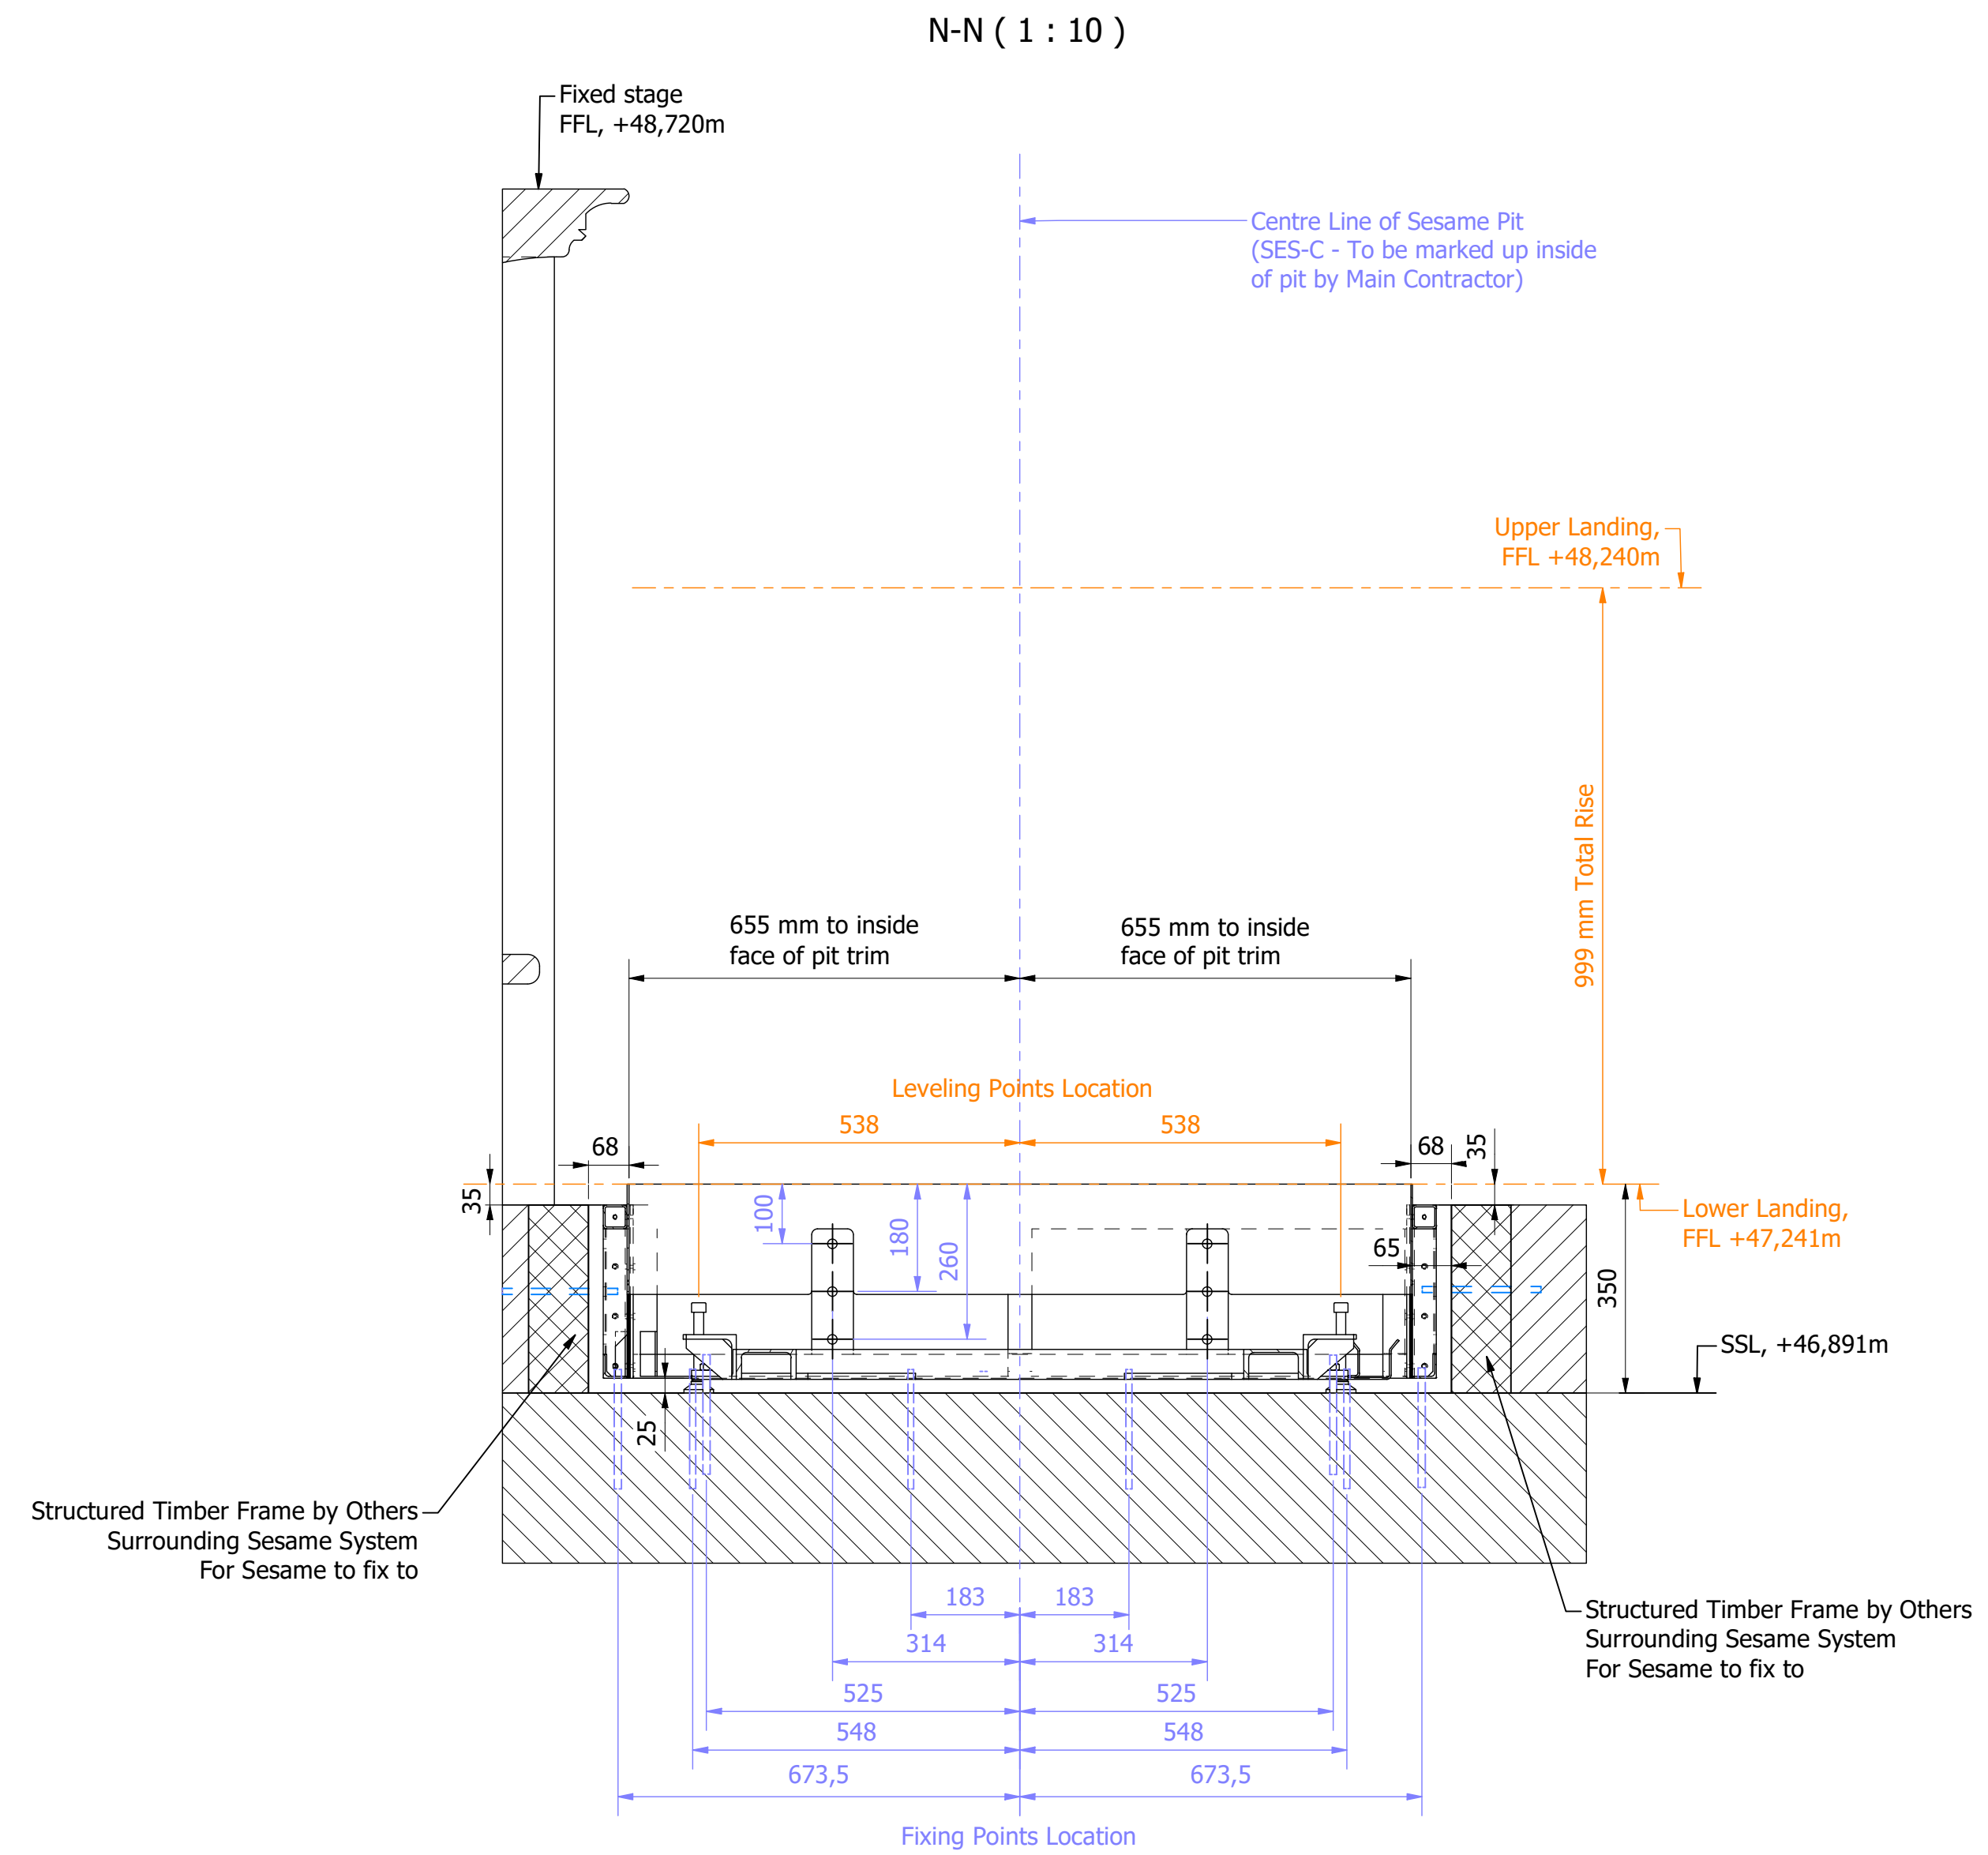


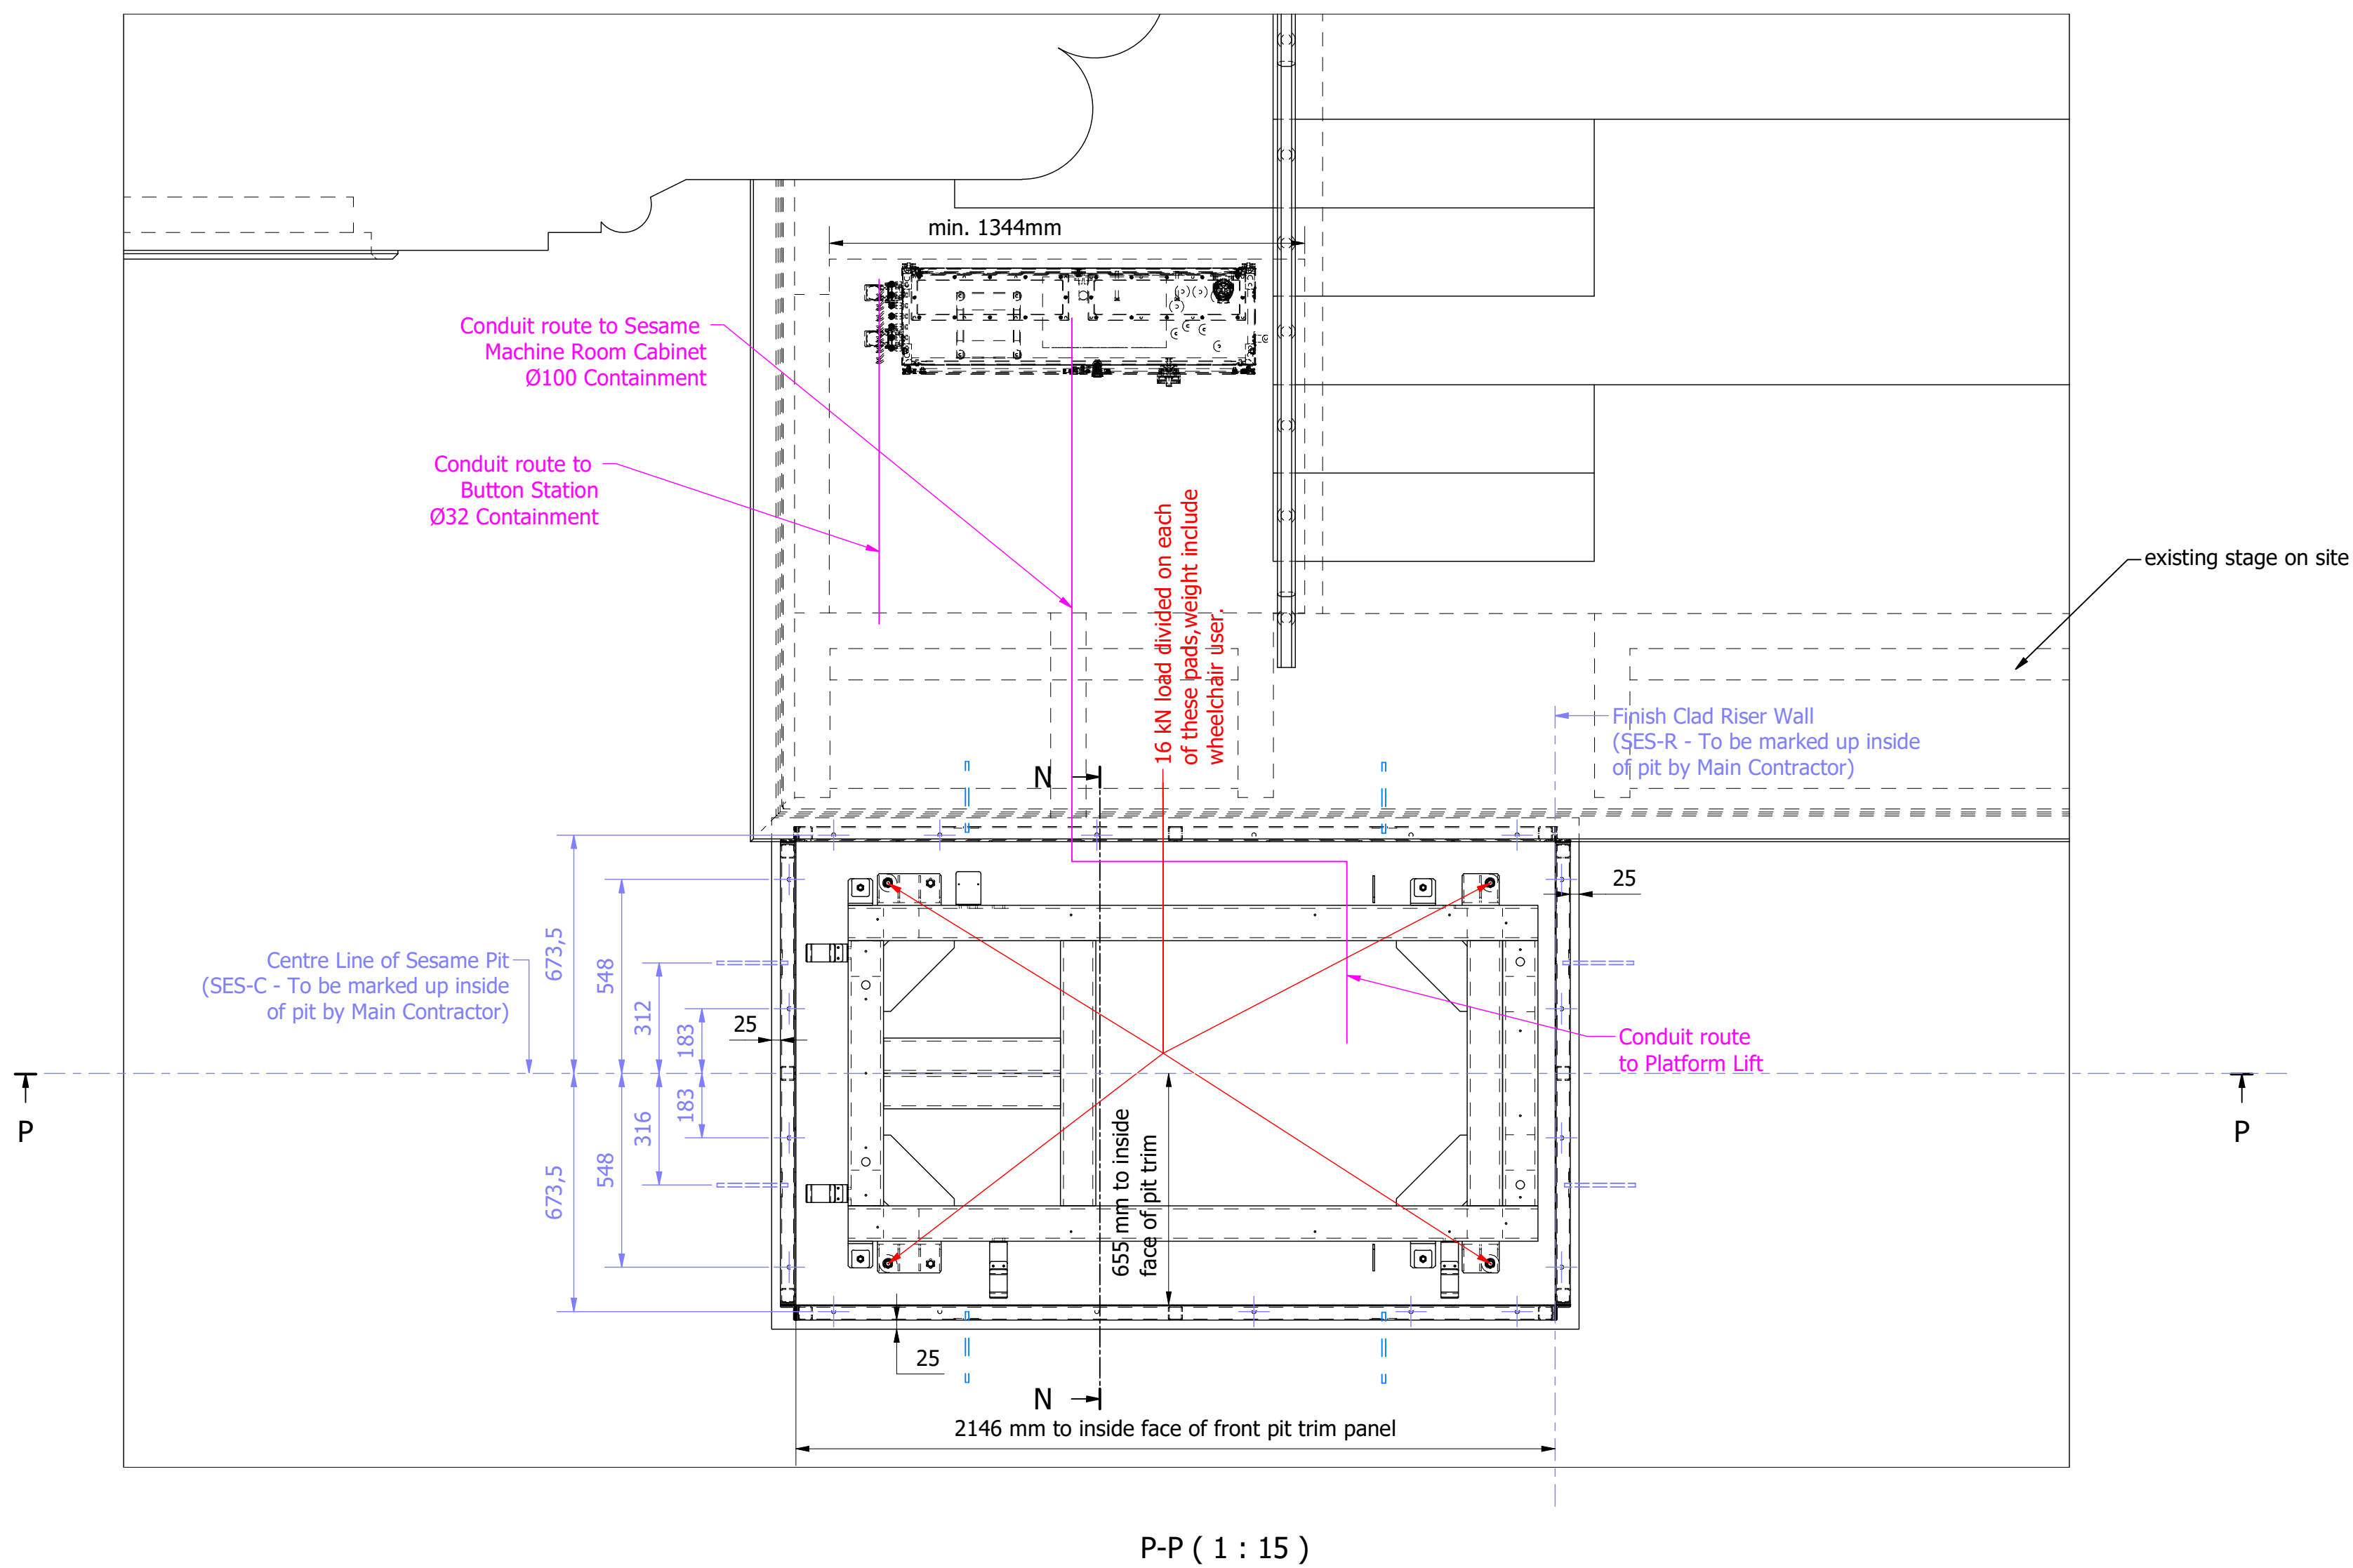

Side Fixings - Wood Screws by Sesame
Bottom Fixings - M10 Resin fix studs,
aprox. 150 mm deep hole by Sesame

OTH-SAS-TH-01-DWG-X-0005 Status S3 Revision P09

This drawing and the information it contains is the property of Sesame Access Systems LTD. and must not be copied or issued to any third party	Designed by K. Porwol	Checked by S.J.Lyons	Date 25/04/2022	Project Name: OTH-SAS-TH-01-DWG-X-0005	Revision P09
	Sesame ACCESS FOR ALL Unit 1, Cumberland Works Wintwell Business Park Surrey, KT14 7LF Tel: +44 (0)1754 440088 Fax: +44 (0)1754 7053252 Email: info@sesameaccess.com www.sesameaccess.com			Pit Trim Installation & Loading Points	Sheet 5 / 5