
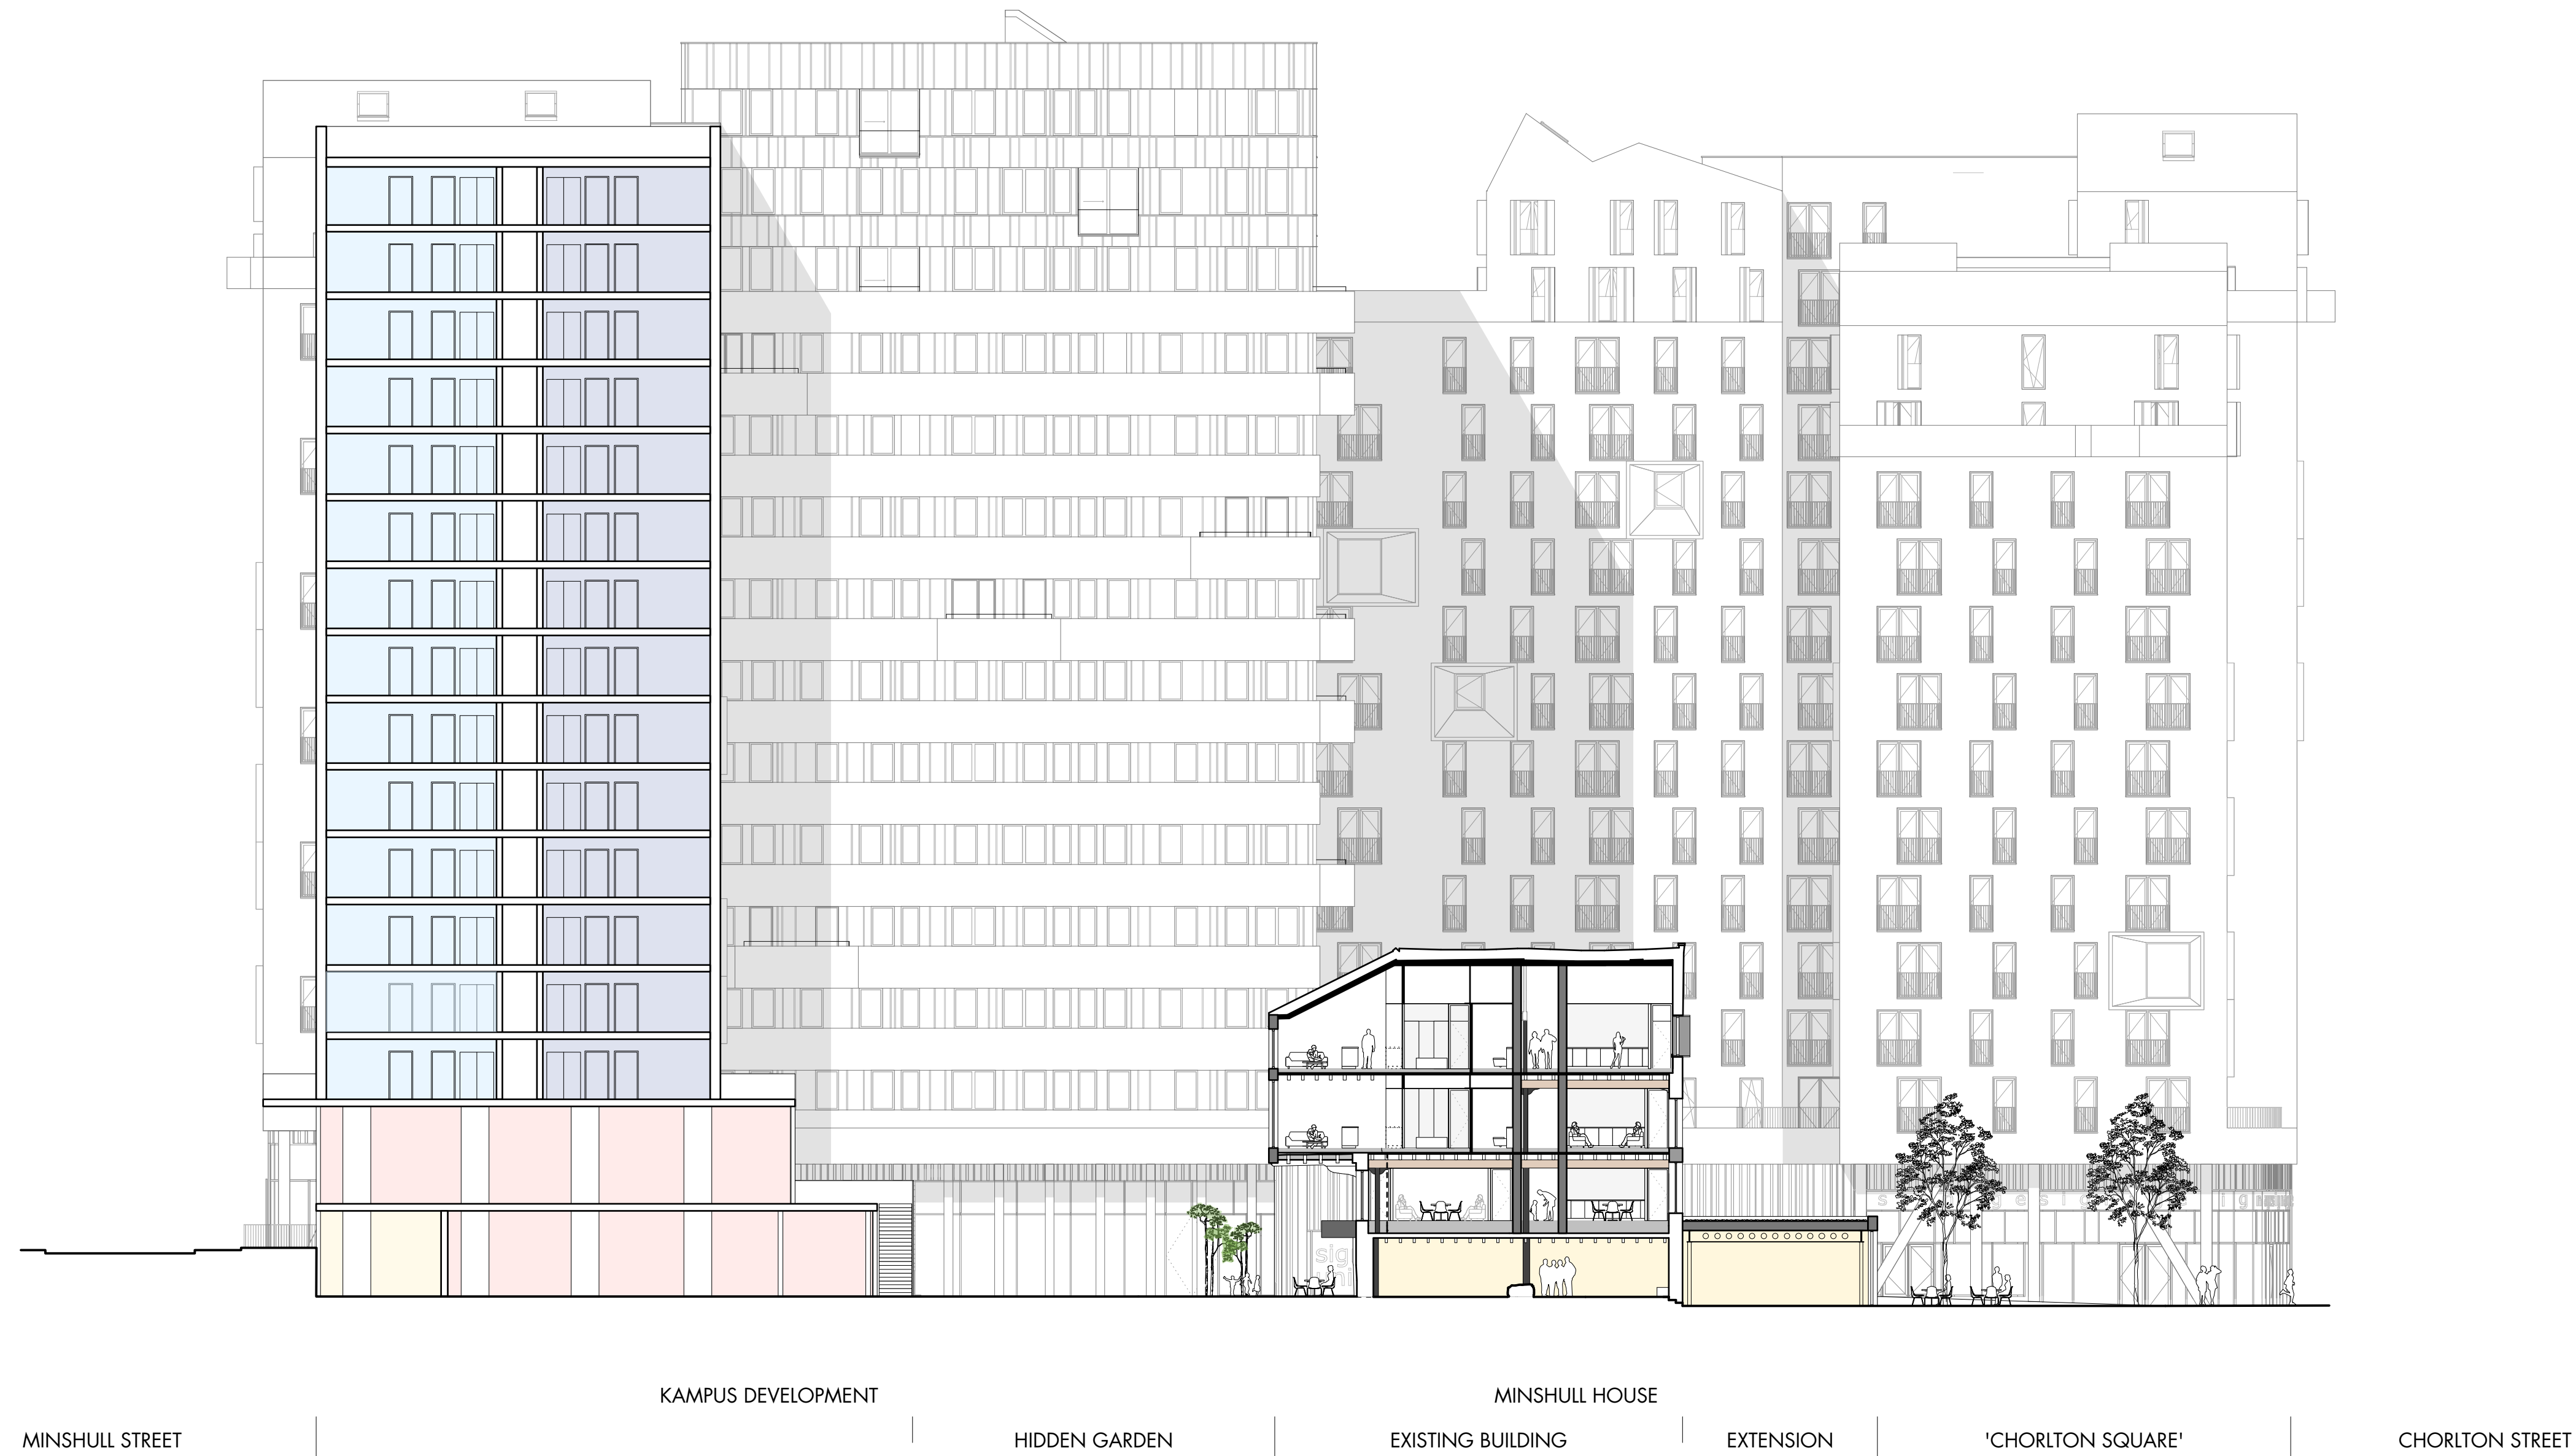
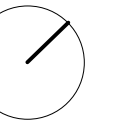


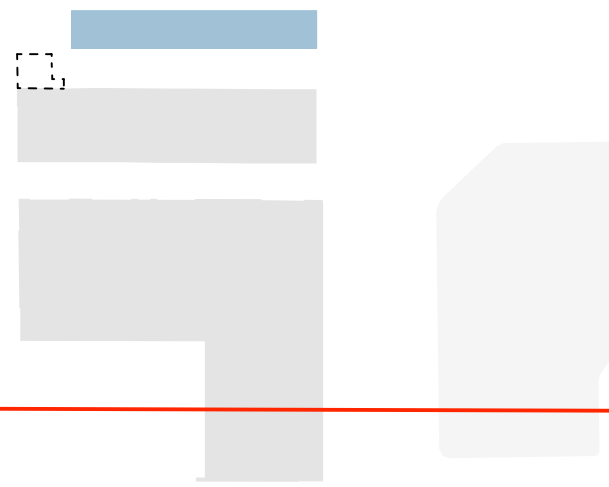

proposed site section 01