


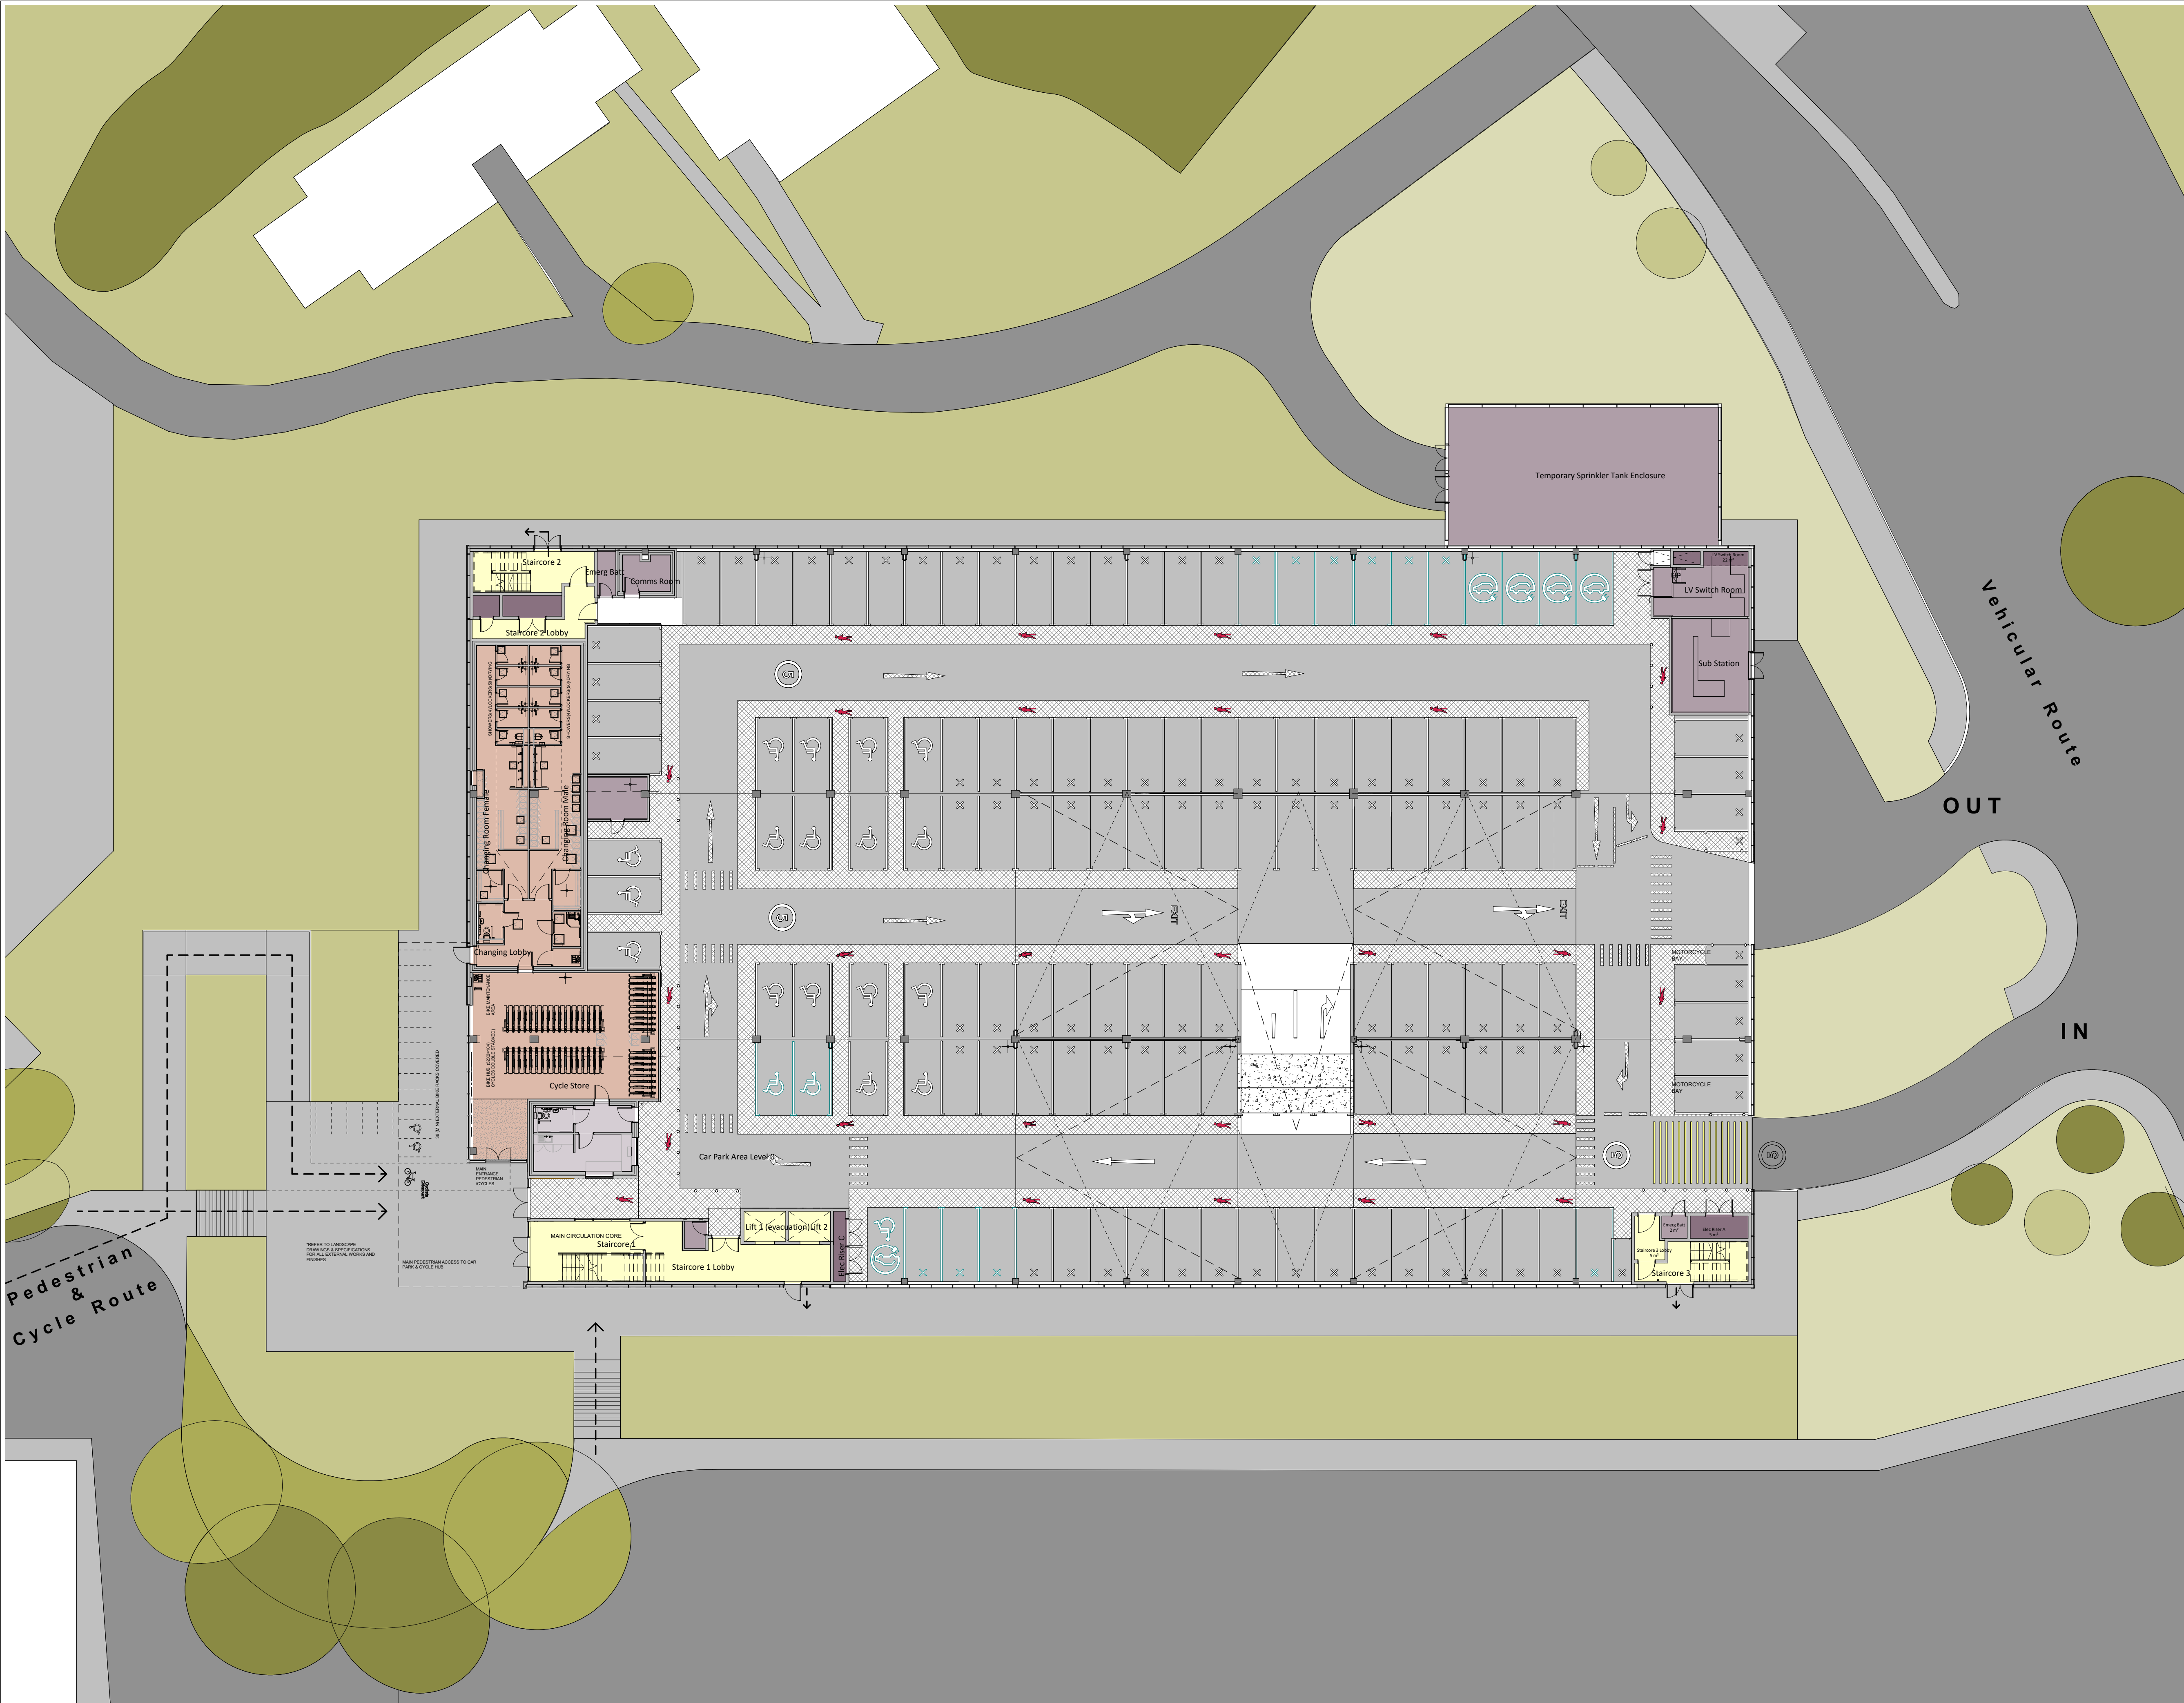

NOTES

All dimensions and levels to be checked on site

Any discrepancies are to be reported to the Architect before any work commences

This drawing shall not be scaled to ascertain any dimensions, work to figured dimensions only

This drawing shall not be reproduced without express written permission from AFL Architects Ltd.

DISCLAIMER

When this drawing is issued in CAD, it is an uncontrolled version issued for information only, to enable the recipient to prepare their own documents/drawings for which they are solely responsible.

SOFTWARE INTEROPERABILITY

AFL prepared this drawing using Autodesk REVIT Architecture.

AFL does not accept liability for any loss or degradation of any information held in the drawing resulting from the translation from the original file format to any other file format or from the recipients reading of it in any other programme.

THIS DRAWING IS BASED ON THE FOLLOWING MODELS:

Model	By	Issued on
Structural	CURTINS	
MEP	XOX	
Landscape	GILLESPIES	

Car Park

Cycle Hub

Security

Circulation

Plant

Plant Riser

KEYPLAN

NOTE: THIS DRAWING SUPERSEDES DRAWING NUMBER REF 20200-AFL-MC-00-DR-A-2011

REV.	DESCRIPTION	DATE	DRW.	CHK.
P02	CHANGES: SPRINKLER COMPOUND ENCLOSURE, STAIRCORE 1 ROOF FINISH, CURTAINWALL FRAME FINISH, CANOPY STRUCTURE HANGERS ADDED & OPENING REMOVED, LIFT OVERUN CLADDING REMOVED	16.05.22	KC	JW
P01	REDUCED BUILDING FOOTPRINT DESIGN	21.01.22	KC	JW

Manchester University

NHS Foundation Trust

APPOINTED PARTY LOGO/INFORMATION

PROJECT

NMGH - Multi Storey Car Park

TITLE

Level 0, Presentation Plan

STATUS	PURPOSE OF ISSUE	
S2	Planning	
DRAWN BY	CHECKED BY	DATE
KC	JW	16.05.22
SCALE (@A1)		PROJECT NUMBER
1 : 200		203112
FILE DRAWING NUMBER		REV.
20200-AFL-NM110-00-DR-A-2011		P02

20/05/2022 16:34:40