




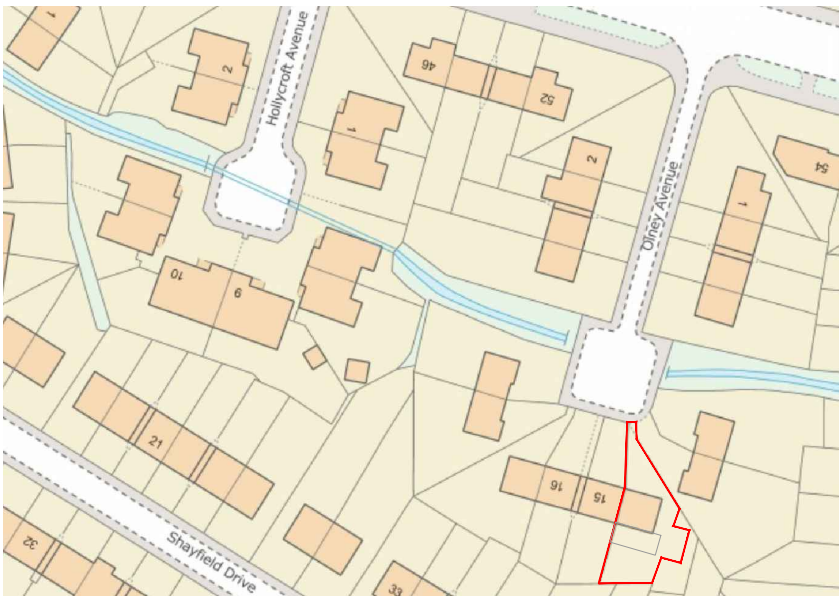

Location plan Scale 1:1250

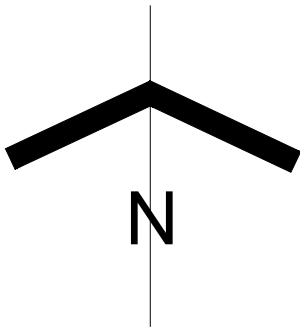

Site Plan Scale 1:500

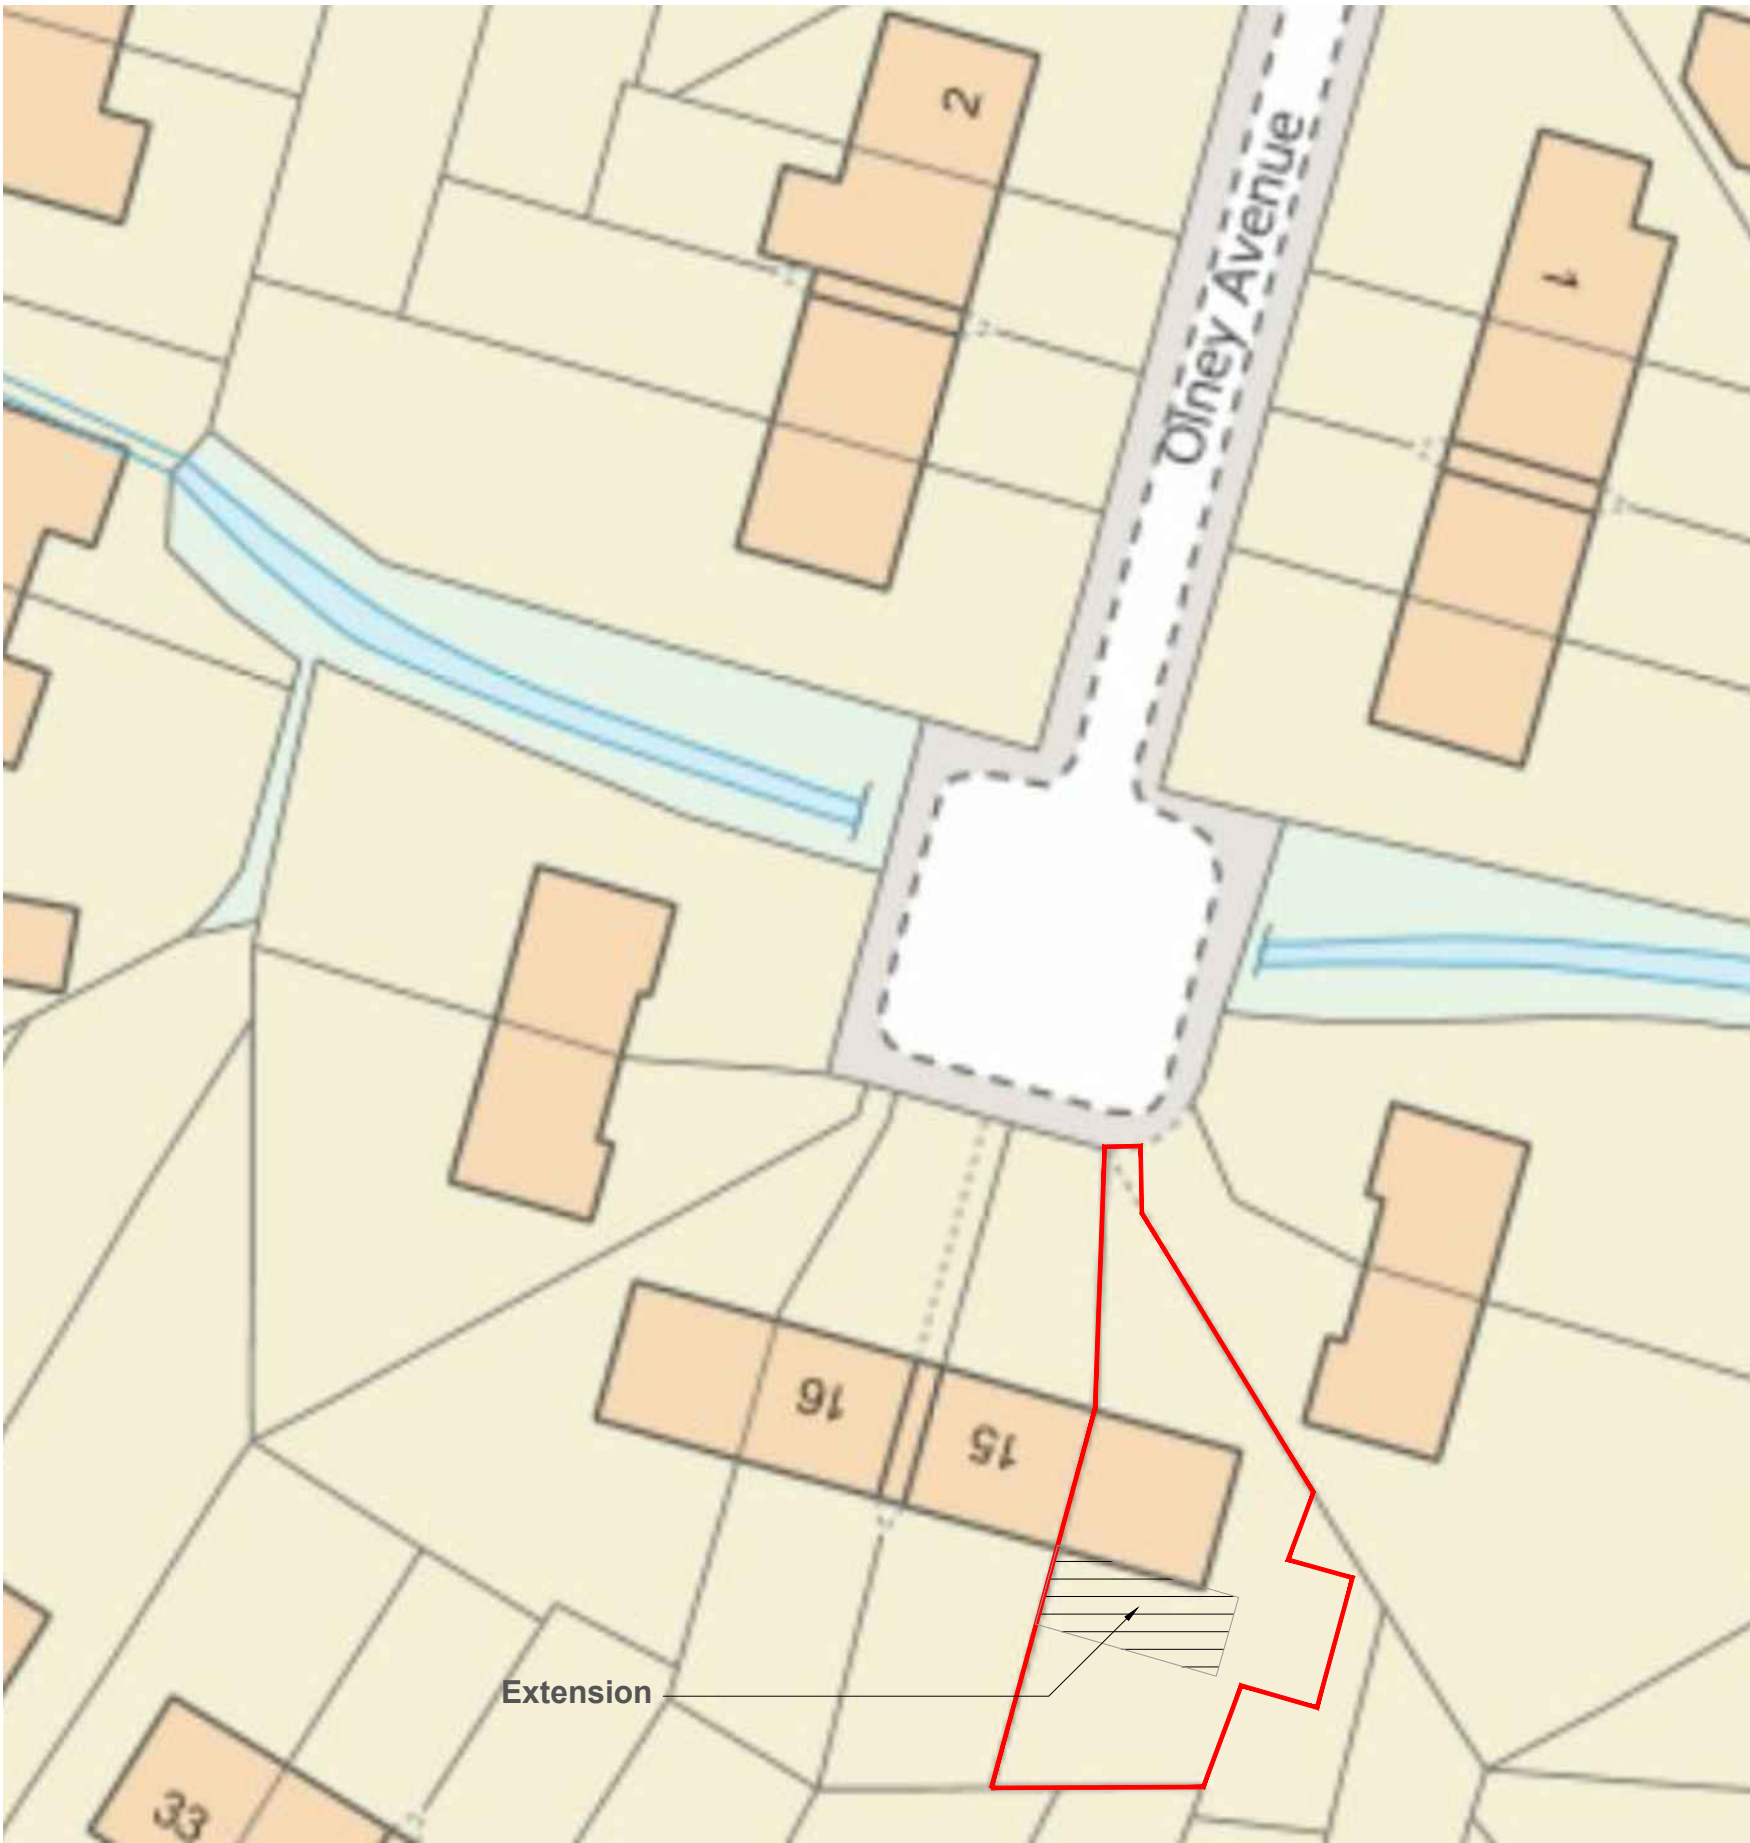

256 Finney Lane SK8 3OD  
www.a2zestates.co.uk  
0161 232 9307

House Extension  
13 Olney Avenue M22 8AB  
1931


Location & site plan @A3

01c


All These drawings are for the purpose of achieving local authority planning and building regulations plans approval only and should not be used as a working drawings for building construction. These design drawings must be read in conjunction with structural engineers design, drawings and calculations.




Front Elevation

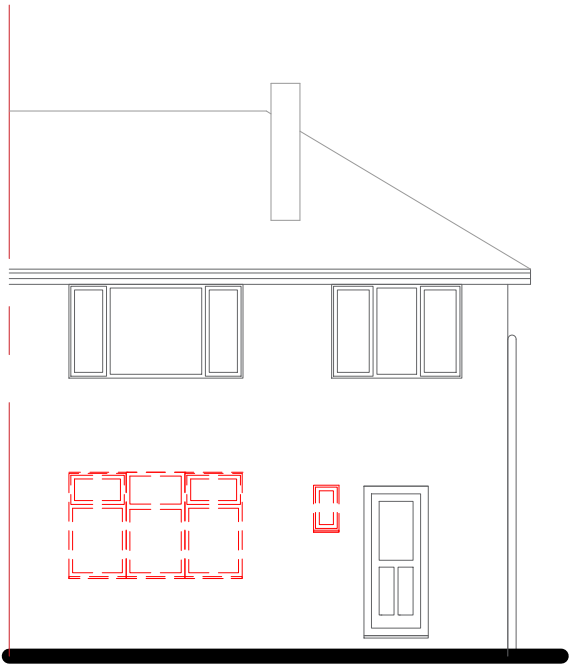


Rear Elevation

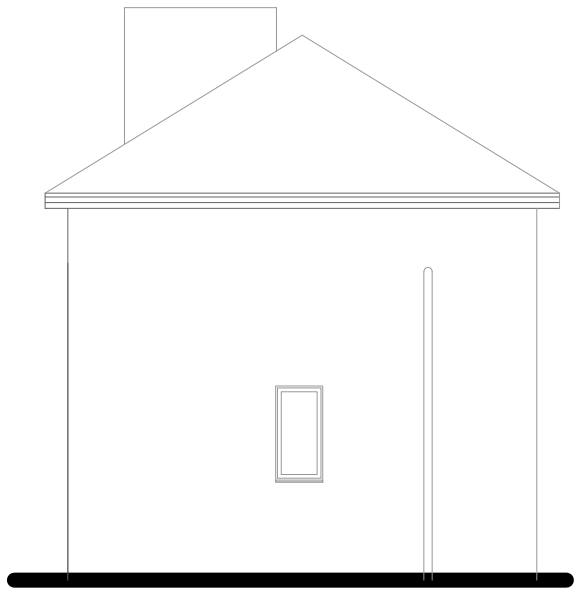

Side Elevation

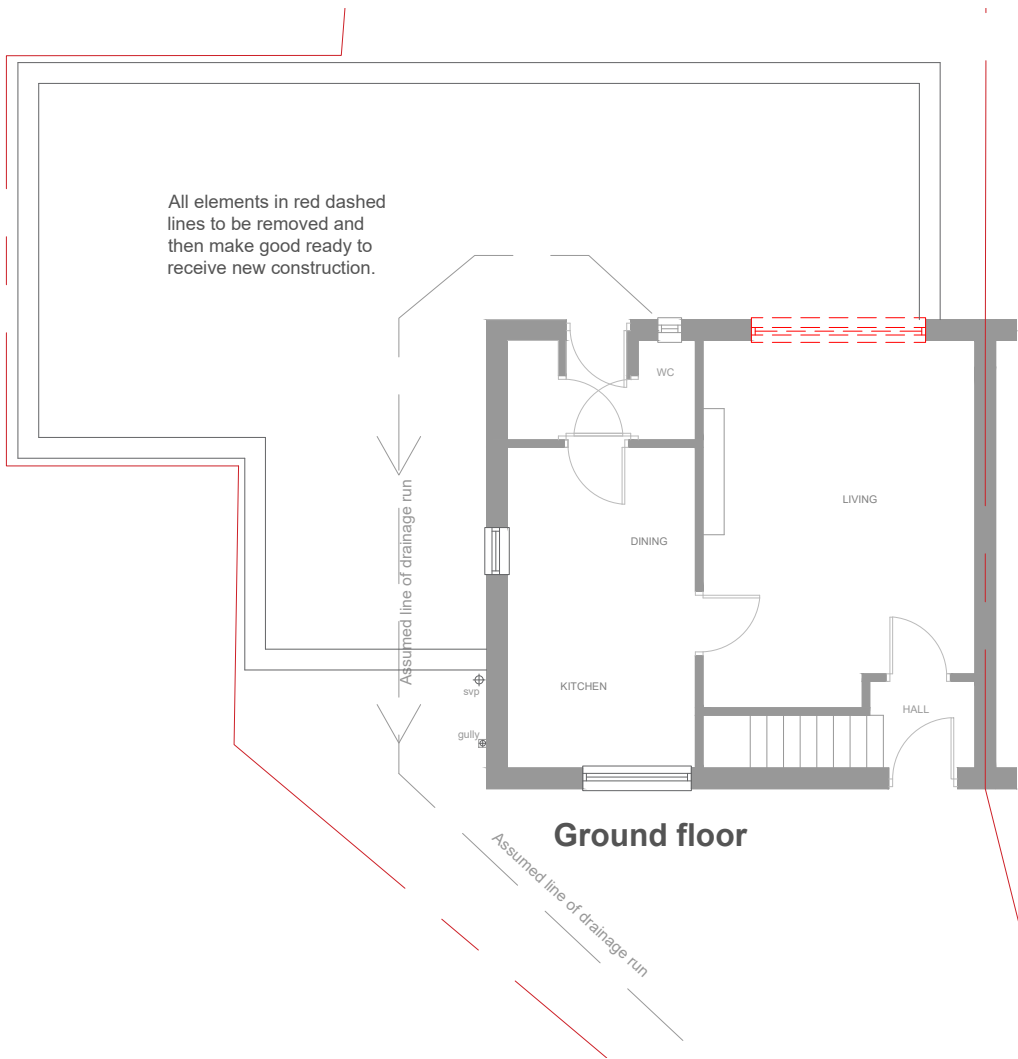

Ground floor


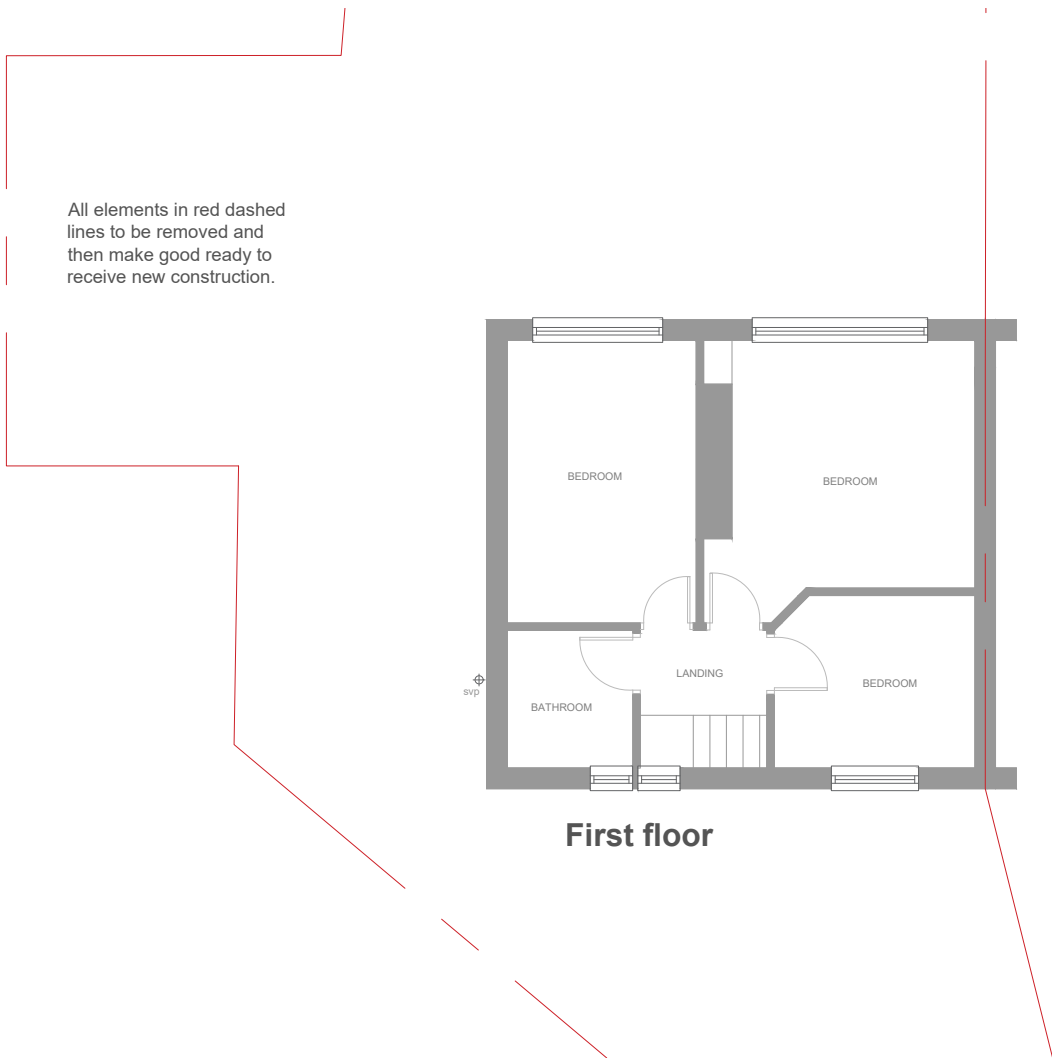


First floor

**a2z estates**  
& MAINTENANCE  
256 Finney Lane SK8 3QD  
www.a2zestates.co.uk  
0161 232 9307

Floor Plans and Elevations 1:100 @A3  
Existing

House Extension  
13 Olney Avenue M22 8AB  
1931

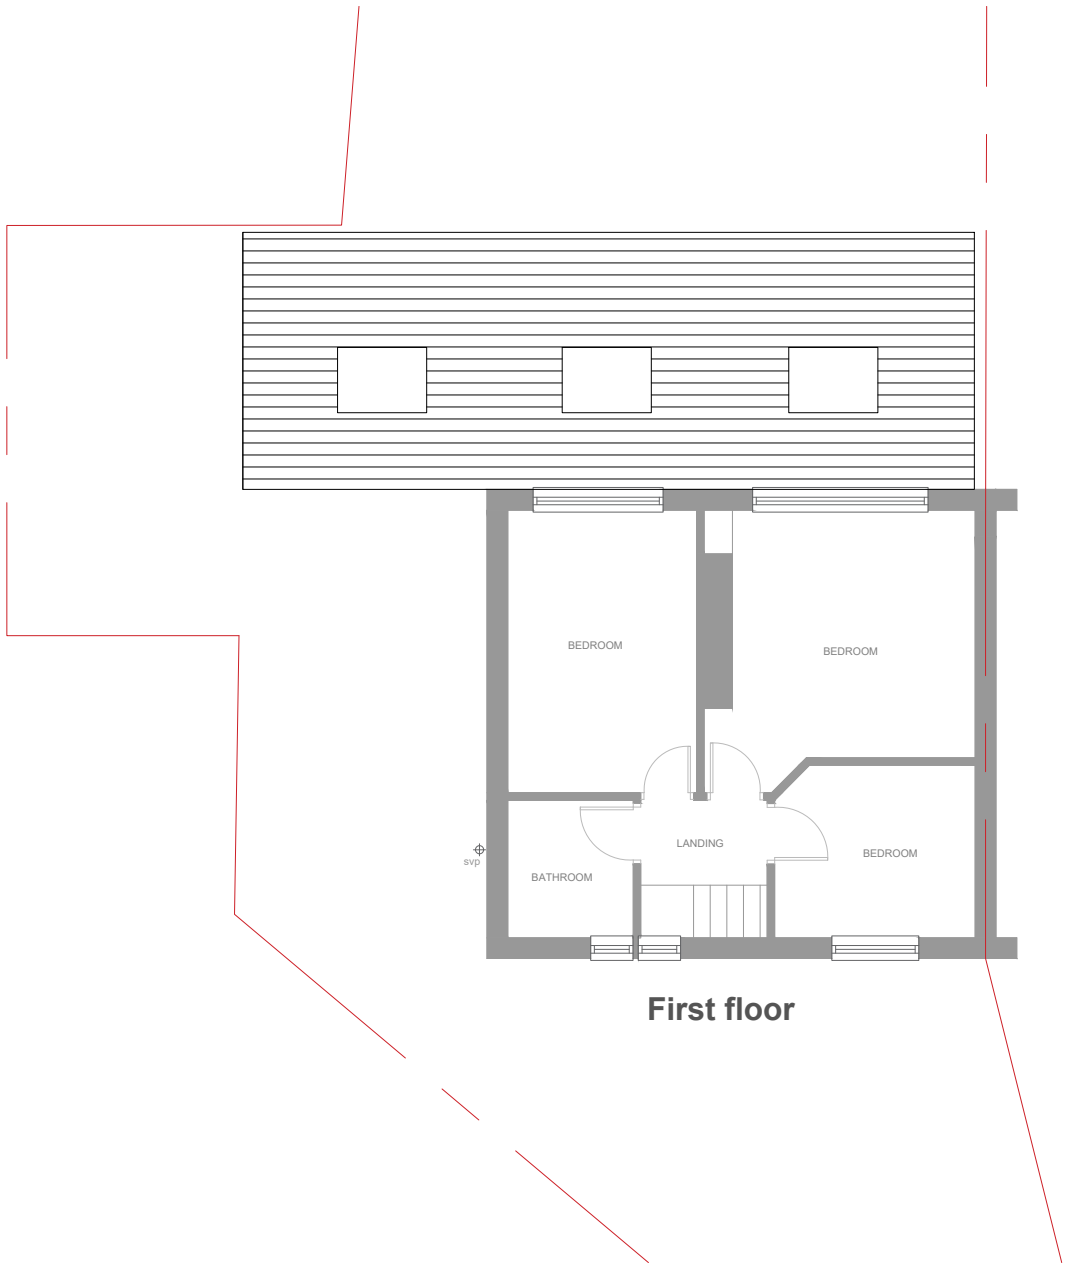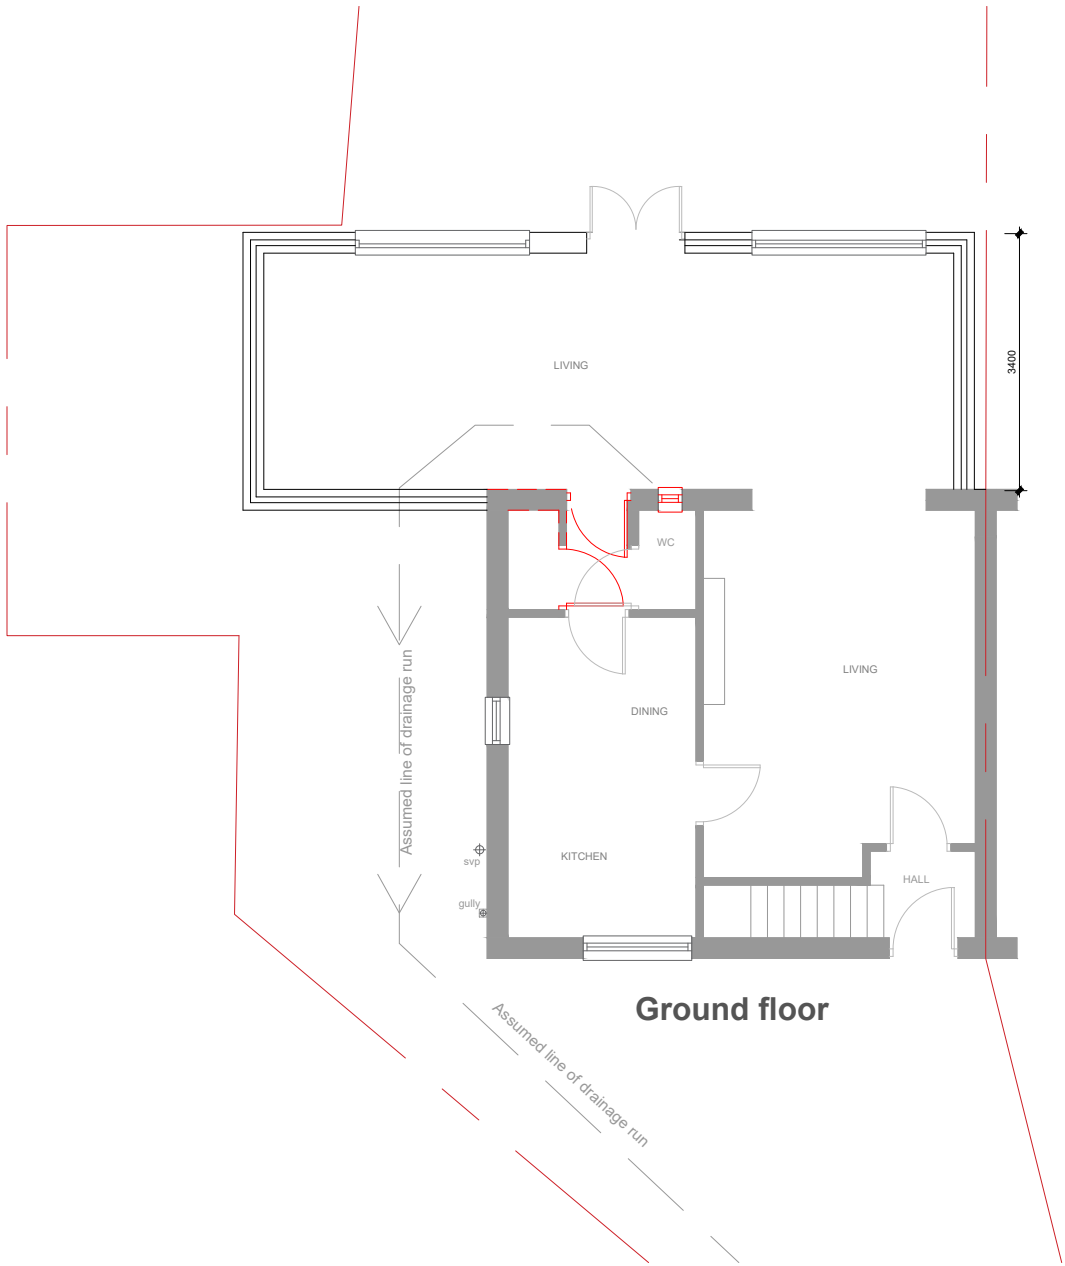

256 Finney Lane SK8 3QD  
www.a2zestates.co.uk  
0161 232 9307

House Extension  
13 Olney Avenue M22 8AB  
1931


Floor Plans

1:100@A3


Proposed




Front Elevation

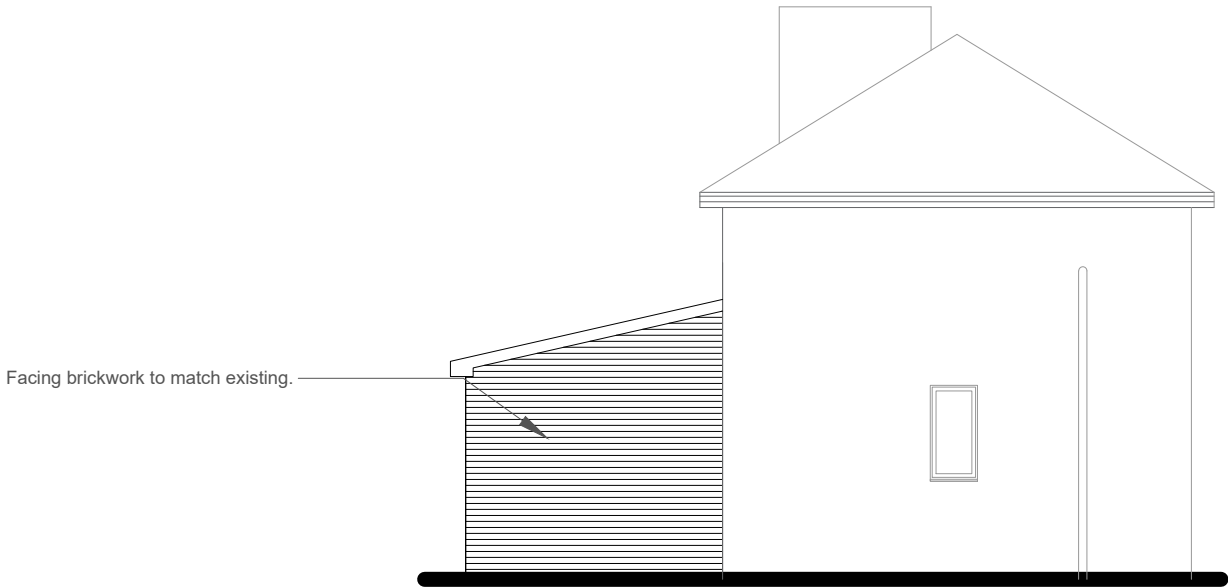

Side Elevation

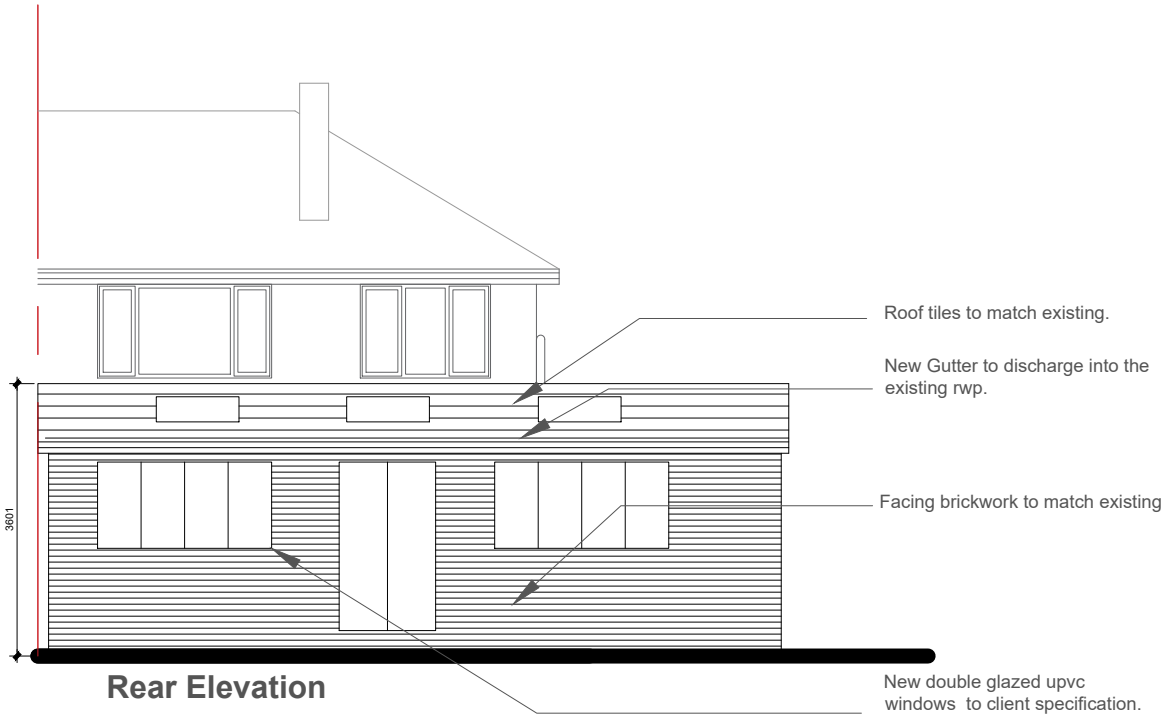

Rear Elevation

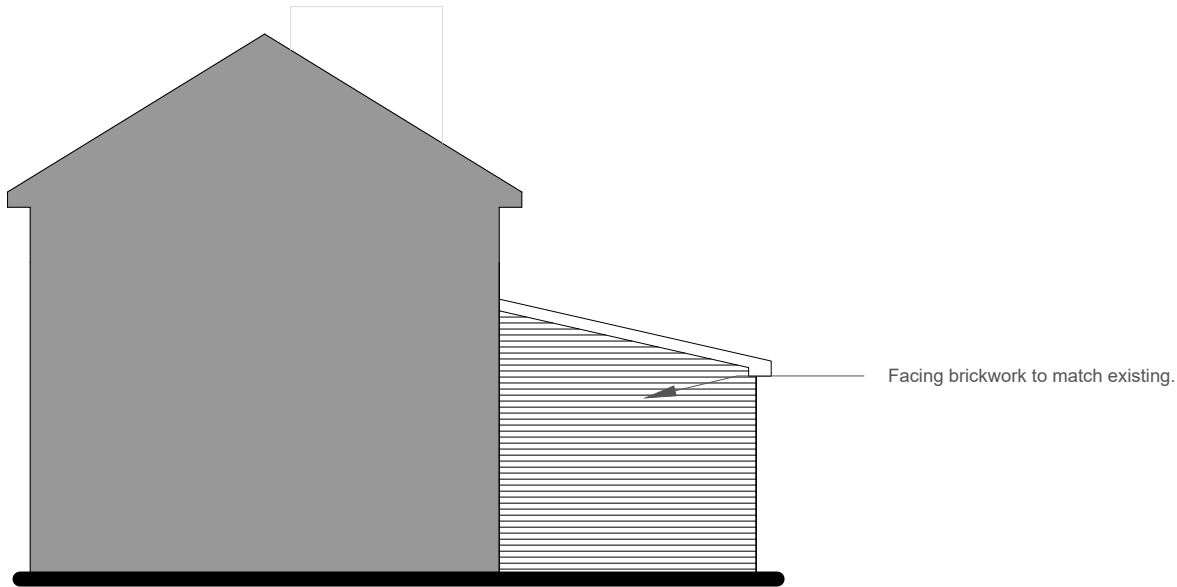

Sectional Side elevation



256 Finney Lane SK8 3QD  
www.a2zestates.co.uk  
0161 232 9307

House Extension  
13 Olney Avenue M22 8AB  
1931

Elevations 1:100@A3  
Proposed