


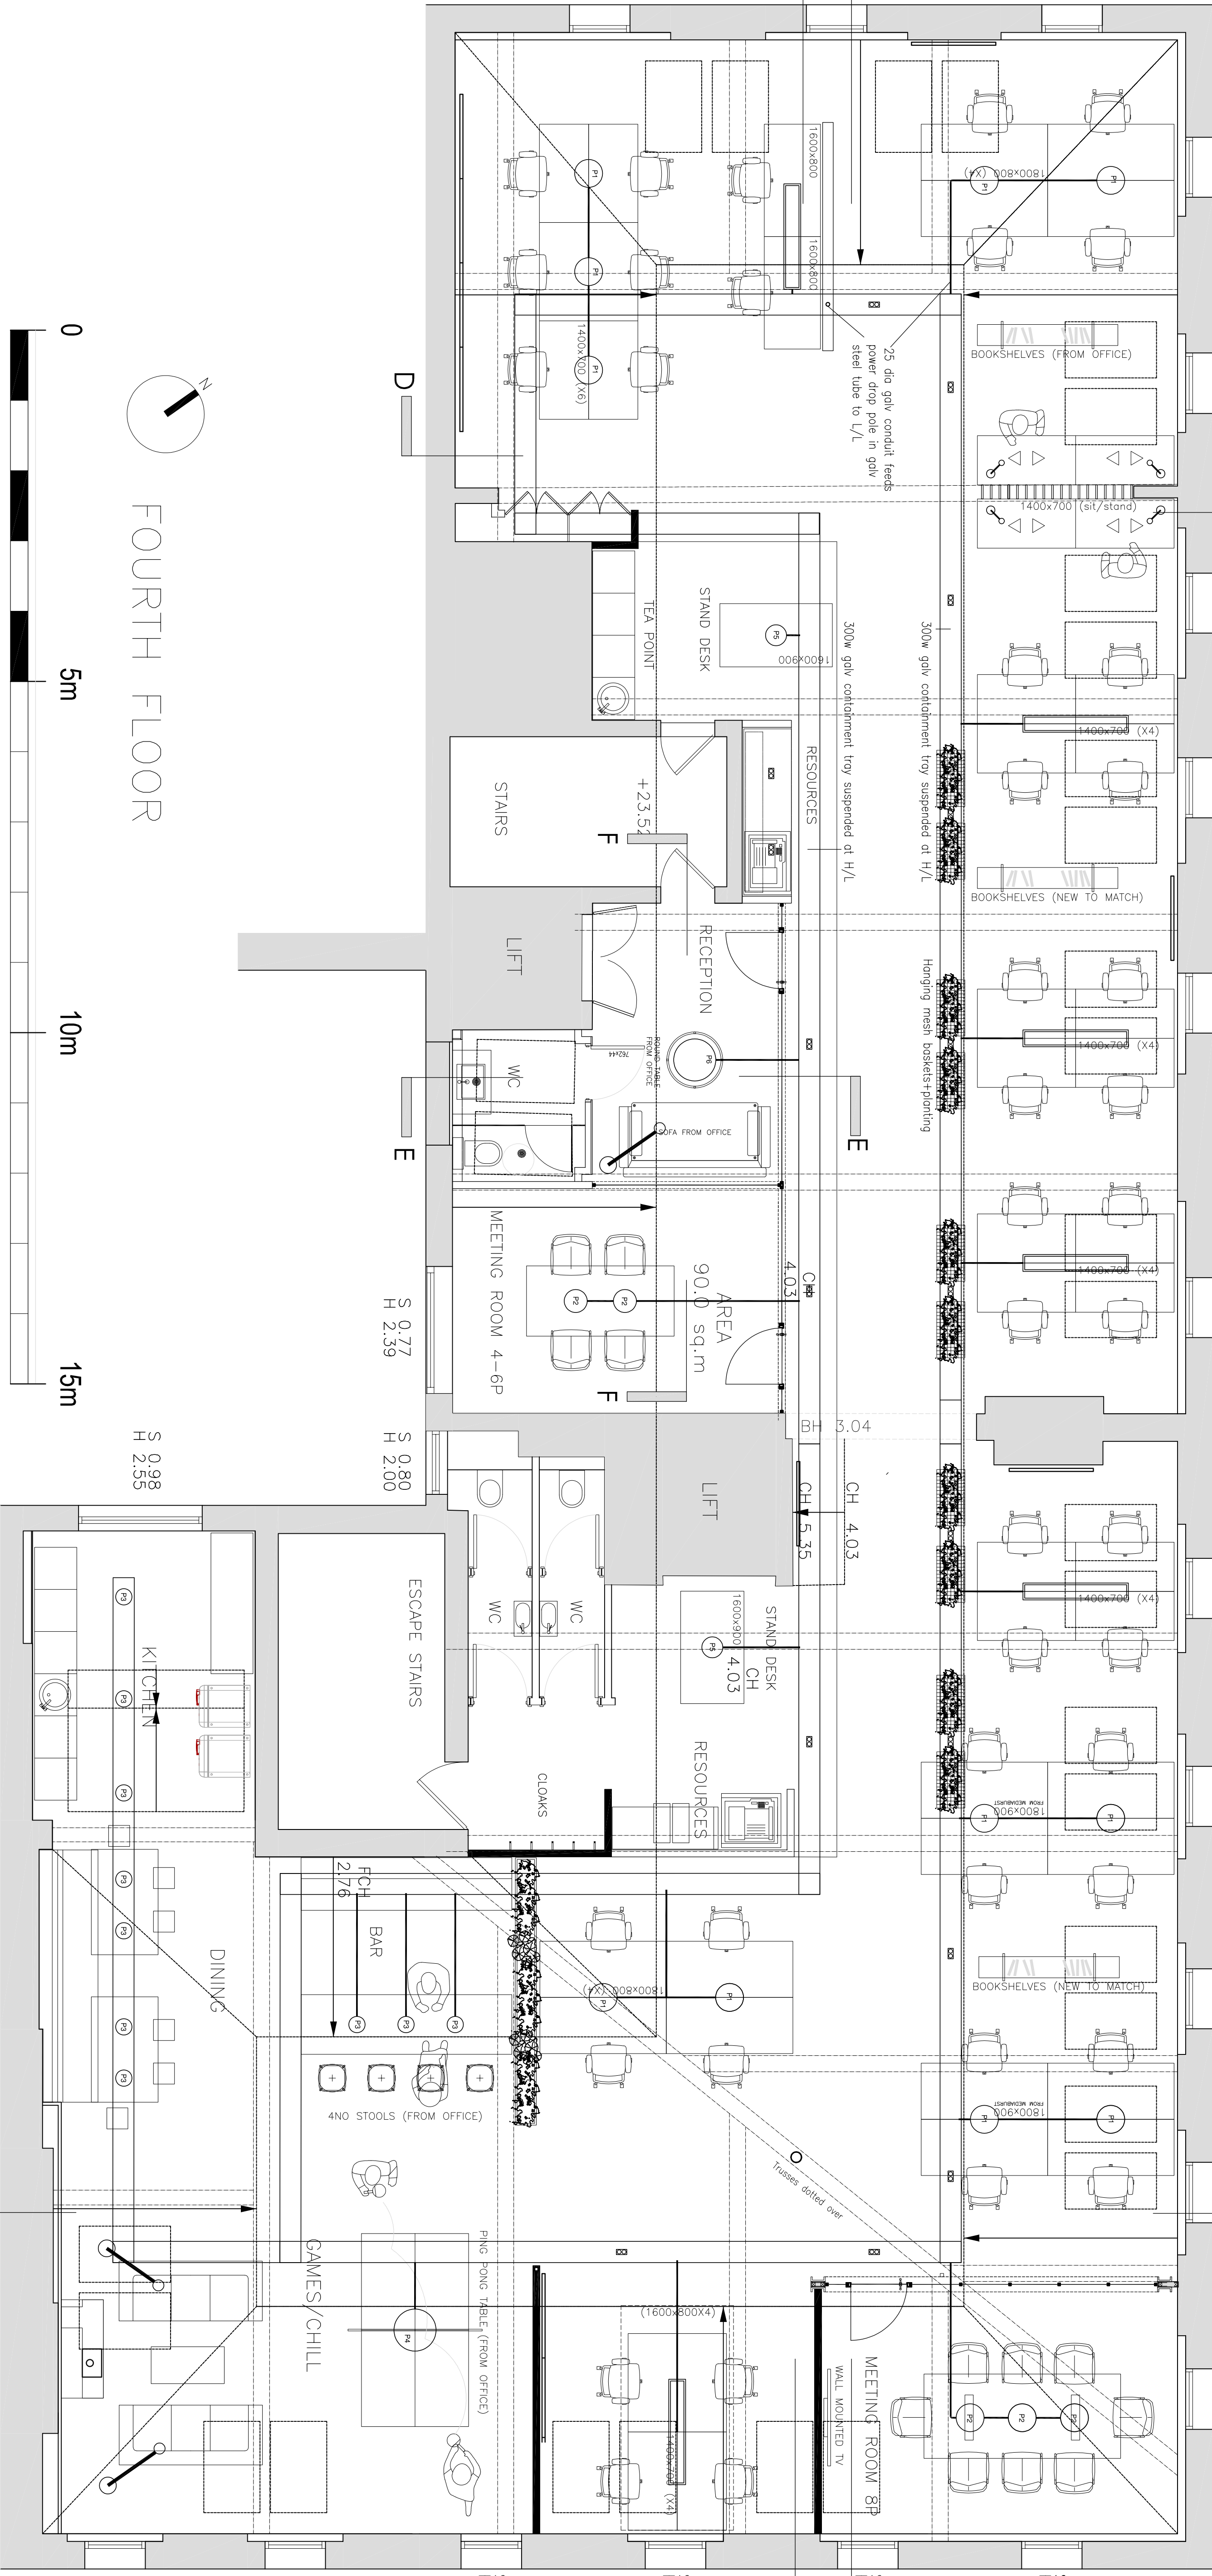

LIGHTING SCHEDULE					
	PIR	PIR light switch–occupancy sensor		P1	PENDANT LIGHTING ref xxxx 25 dia galv steel conduit fed
	Light switch bank (existing relocated)			P2	PENDANT LIGHTING ref xxxx 25 dia galv steel conduit fed
	BLACK LED EUROSPOT ref 6201m 153800 single circuit track–1.2+2.4m lengths From Intilite Big White Catalogue 2021			P3	PENDANT LIGHTING ref xxxx 25 dia galv steel conduit fed
	LED RECESSED SPOTLIGHTS 3000K Kadux ref 115620 From Intilite Big White Catalogue 2021			P4	PENDANT LIGHTING ref xxxx 25 dia galv steel conduit fed
	TASK LIGHTING 3000K 1200 suspended LED linear light Silver, Fed from 25 dia galv conduit From THELEDSTORE.CO.UK			P5	PENDANT LIGHTING ref xxxx 25 dia galv steel conduit fed
	EL= emergency light fitting conversion			P6	PENDANT LIGHTING ref xxxx 25 dia galv steel conduit fed
	9w LED recessed spotlight in black 3000K with 1HR FR firecap if located in fire-rated ceiling				FREESTANDING FLOOR LAMP Giant Angepoise – colour TBA Angepoise – colour TBA

NOTES

1. On no account may this drawing be scaled.
 2. Any discrepancy to be reported to the Contract Administrator immediately.
 3. The Contractor must check all dimensions on site prior to placing work in hand and/or ordering any materials or work.
 4. This drawing is copyright of property@sgn ltd
It may not be reproduced or part reproduced without the express consent of property@sgn ltd
- Drawing Status**
- ☐ PRELIMINARY FOR APPROVAL
 - ☐ AGREED LAYOUT - SIGNED OFF
 - ☒ PLANNING DRAWING
 - ☐ BUILDING CONTROL DRAWING
 - ☐ TENDER DRAWING
 - ☐ CONTRACT DRAWING
 - ☐ CONSTRUCTION DRAWING
 - ☐ AS-BUILT DRAWING

Scale		Date
1:50 @ A1		20.07.21.
Drawing No.		Revision
2325/12/06		
Rev	Date	Description
000021		