


PLANNING DRAWING - Proposed Signs

ITEM 01 (Qty 1) **PI-E-22**

Internally illuminated flex face sign

An internally illuminated flex face sign signcomp extrusion.
Sign case to be powder coated Premier Inn Purple special powder Cromadex 261c 70% gloss.
Complete with full digital printed face with UV laquer offering a min 5yr colour retaining warranty.
White LED illumination.
GE LEDs 5000k

Scale 1:50

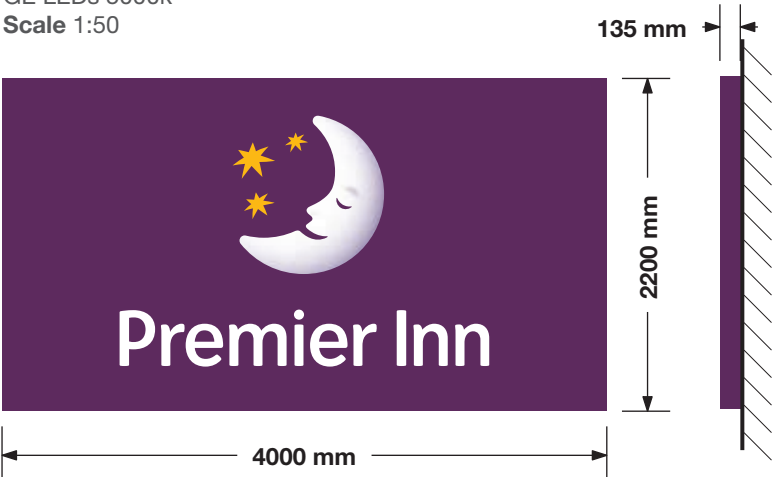

Max 250 Candelas per square meter (cd/m2)


10.3m Ground Clearance

ITEM 02 (Qty 1) **PI-E-22**

Internally illuminated flex face sign

An internally illuminated flex face sign signcomp extrusion.
Sign case to be powder coated Premier Inn Purple special powder Cromadex 261c 70% gloss.
Complete with full digital printed face with UV laquer offering a min 5yr colour retaining warranty.
White LED illumination.
GE LEDs 5000k

Scale 1:50

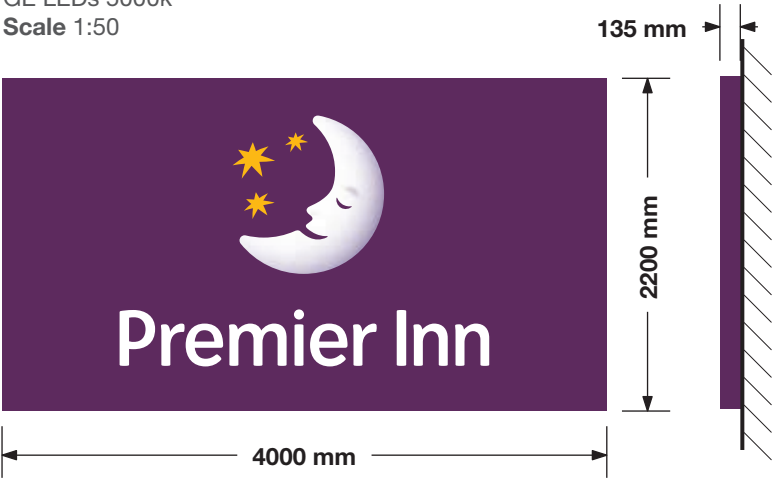


Max 250 Candelas per square meter (cd/m2)

10.3m Ground Clearance

ITEM 03 (Qty 1) **PI-E-02**

6m Totem

Internal steel frame clad with aluminium panels with specific rolled side returns to 85mm radius painted special powder mix Cromadex 261c 70% gloss.
Fret cut text and logo backed up with Opal 050. Stars to have Yellow vinyl 3M Scotchcal translucent film 3630 - 125 Golden Yellow.
Moon to have digital print and over UV laminated.
Shroud to be aluminium with rolled side returns and painted Silver Lechler 1K matt base coat MG7105 with 2K matt lacquer.
White internal illumination
GE LEDs 5000k
Scale 1:50

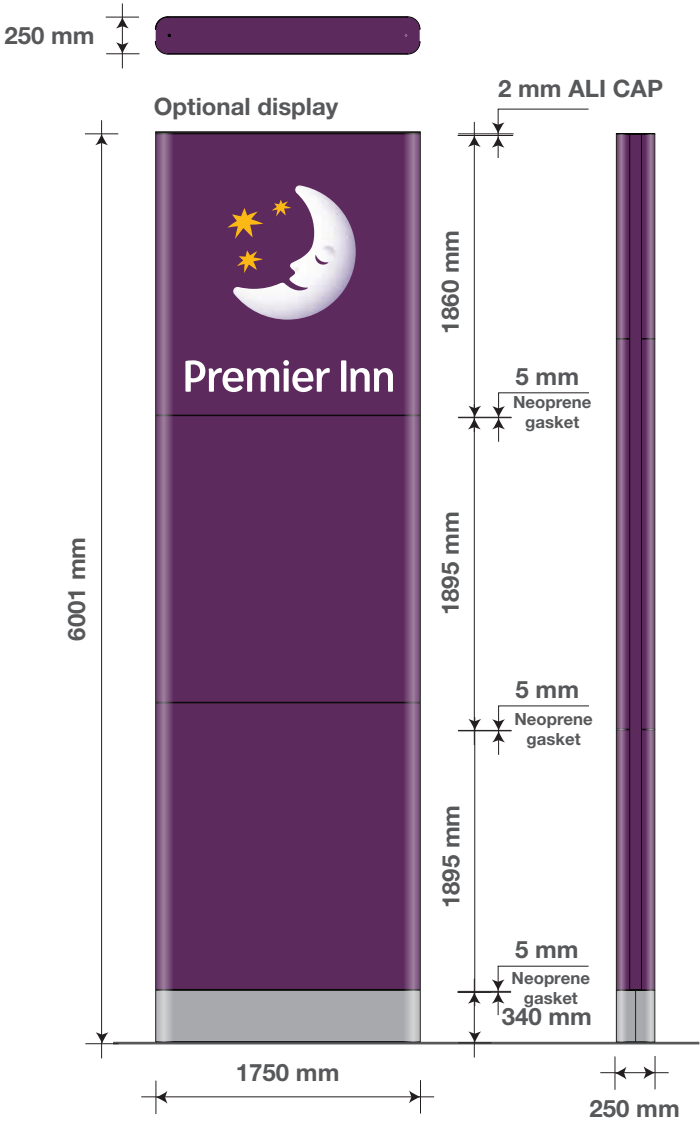

Max 250 Candelas per square meter (cd/m2)

 Purple Pantone 261c Cromadex special 261c powder 70% gloss	 Golden Yellow 1235c 3M Scotchcal Opaque Film 80 - 2550 Golden Yellow	 White 3M Scotchcal Opaque film 80 - 10 White
 Premier Inn Moon Graphic Digitally printed White 3M vinyl film	 Silver Lechler 1K matt base coat MG7105 with 2K matt lacquer	 Stainless Steel


WHITBREAD

PREMIER INN
MANCHESTER WEST DIDSBURY
CHRISTIE FIELDS OFFICE PARK
DERWENT AVENUE
WEST DIDSBURY
M21 7QS

164416 (REV -)
05/01/22 - SRL

COPYRIGHT :
THE ATTACHED DESIGNS AND ILLUSTRATIONS
ARE INTENDED SOLELY FOR, AND SHOULD
ONLY BE USED BY, THOSE TO WHOM THIS
DESIGN SPECIFICATION IS ADDRESSED.

THE CONTENTS ARE STRICTLY
PRIVATE AND CONFIDENTIAL.
ANY FORM OF REPRODUCTION,
DISSEMINATION, COPYING, DISCLOSURE,
MODIFICATION OR DISTRIBUTION IS STRICTLY
PROHIBITED WITHOUT THE PRIOR WRITTEN
CONSENT OF ASHLEIGH SIGNS LTD
(COMPANY NUMBER : 1325080)
WHOSE REGISTERED ADDRESS IS:
ASHLEIGH HOUSE, BECKBRIDGE ROAD,
NORMANTON INDUSTRIAL ESTATE,
NORMANTON. WF6 1TE

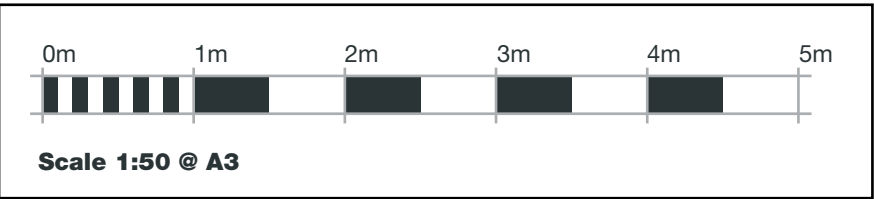


PLANNING DRAWING - Proposed Signs

ITEM 04 (Qty 1) **PI-E-SPECIAL**

Single sided post sign. Formed aluminium panel powder coated Premier Inn Purple Pantone 261c 70% gloss cromadex and fret cut logo and wo backed up with 5 mm Opal 050 acrylic. Moon to have digitally printed vinyl applied to face. Stars having 3m 3630-125 yellow vinyl. Moon in 3m white 3630-20 with digital print to face. LED internal illumination. New 100mm x 120mm square box posts finished silver. New base plates to fix to existing foundations.

Scale 1:20

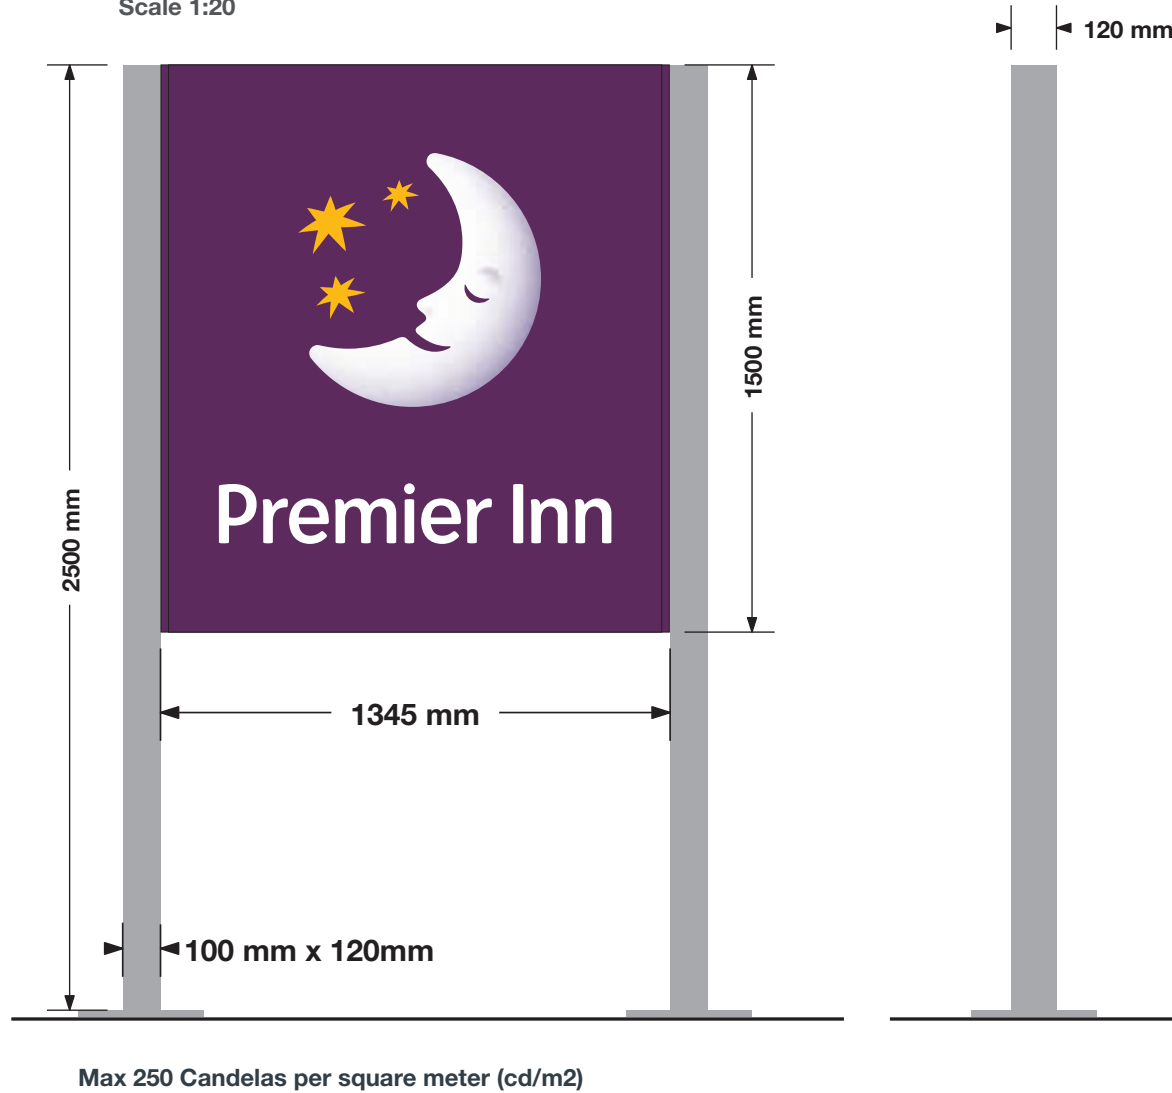

ITEM 05 (Qty 1) **PI-E-15A**


**Wall mounted internally
illuminated aluminium roundel**

Specialist manufacture 5mm aluminium dished end spun roundel with 30mm radius, with fret cut logo. Powder coated Premier Inn Purple special powder mix Cromadex 261c 70% gloss. Complete with an undersized stepped silver aluminium back tray.

Backed up with 5 mm Opal 050 acrylic. Moon to have digitally printed vinyl applied to face with UV laminate. Stars to have Golden Yellow vinyl applied to face. White LED internal illumination.

GE LEDs 5000k

Scale 1:20

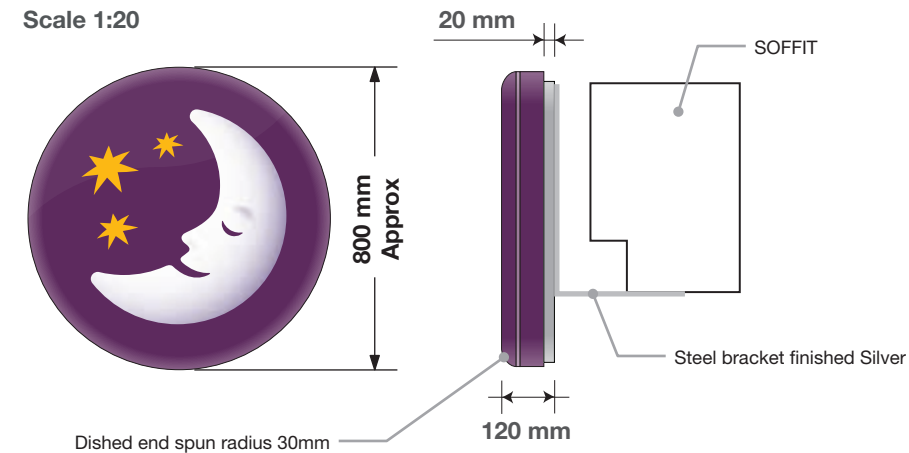


Max 250 Candelas per square meter (cd/m²)

2.4m Ground Clearance



PAGE 2 OF 8

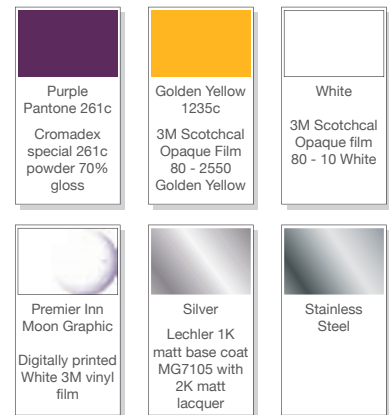

WHITBREAD

PREMIER INN
MANCHESTER WEST DIDSBURY
CHRISTIE FIELDS OFFICE PARK
DERWENT AVENUE
WEST DIDSBURY
M21 7QS

164416 (REV -)
05/01/22 - SRL

COPYRIGHT :


THE ATTACHED DESIGNS AND ILLUSTRATIONS ARE INTENDED SOLELY FOR, AND SHOULD ONLY BE USED BY, THOSE TO WHOM THIS DESIGN SPECIFICATION IS ADDRESSED.

**THE CONTENTS ARE STRICTLY
PRIVATE AND CONFIDENTIAL.**

ANY FORM OF REPRODUCTION,
DISSEMINATION, COPYING, DISCLOSURE,
MODIFICATION OR DISTRIBUTION IS STRICTLY
PROHIBITED WITHOUT THE PRIOR WRITTEN
CONSENT OF **ASHLEIGH SIGNS LTD**

(COMPANY NUMBER : 1325080)

WHOSE REGISTERED ADDRESS IS:
**ASHLEIGH HOUSE, BECKBRIDGE ROAD,
NORMANTON INDUSTRIAL ESTATE,
NORMANTON. WF6 1TE**

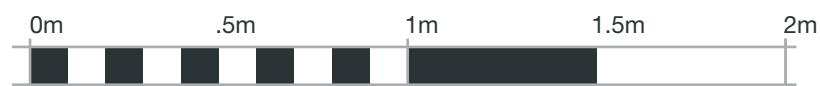

Scale 1:20 @ A3




GABLE ELEVATION Scale 1:200



GABLE ELEVATION Scale 1:200



FRONT ELEVATION Scale 1:200

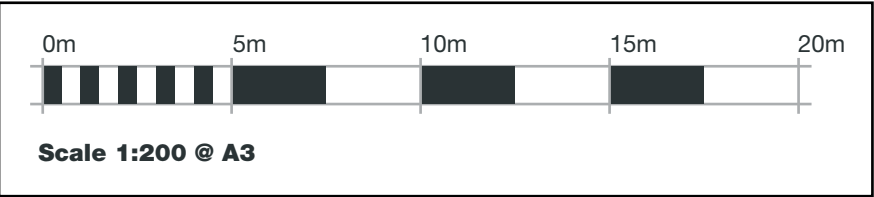

WHITBREAD

PREMIER INN
MANCHESTER WEST DIDSBURY
CHRISTIE FIELDS OFFICE PARK
DERWENT AVENUE
WEST DIDSBURY
M21 7QS

164416 (REV -)
05/01/22 - SRL

COPYRIGHT :
THE ATTACHED DESIGNS AND ILLUSTRATIONS
ARE INTENDED SOLELY FOR, AND SHOULD
ONLY BE USED BY, THOSE TO WHOM THIS
DESIGN SPECIFICATION IS ADDRESSED.

THE CONTENTS ARE STRICTLY
PRIVATE AND CONFIDENTIAL.
ANY FORM OF REPRODUCTION,
DISSEMINATION, COPYING, DISCLOSURE,
MODIFICATION OR DISTRIBUTION IS STRICTLY
PROHIBITED WITHOUT THE PRIOR WRITTEN
CONSENT OF ASHLEIGH SIGNS LTD
(COMPANY NUMBER : 1325080)
WHOSE REGISTERED ADDRESS IS:
ASHLEIGH HOUSE, BECKBRIDGE ROAD,
NORMANTON INDUSTRIAL ESTATE,
NORMANTON. WF6 1TE




GABLE ELEVATION Scale 1:200



GABLE ELEVATION Scale 1:200



FRONT ELEVATION Scale 1:200

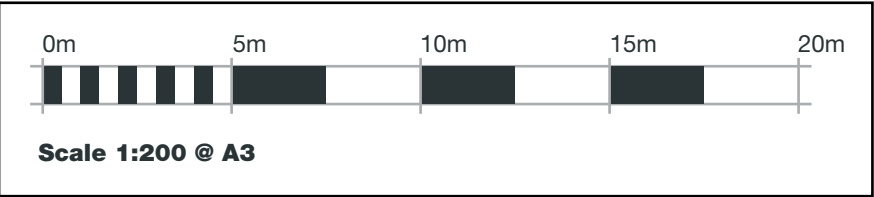

WHITBREAD

PREMIER INN
MANCHESTER WEST DIDSBURY
CHRISTIE FIELDS OFFICE PARK
DERWENT AVENUE
WEST DIDSBURY
M21 7QS

164416 (REV -)
05/01/22 - SRL

COPYRIGHT :
THE ATTACHED DESIGNS AND ILLUSTRATIONS
ARE INTENDED SOLELY FOR, AND SHOULD
ONLY BE USED BY, THOSE TO WHOM THIS
DESIGN SPECIFICATION IS ADDRESSED.

**THE CONTENTS ARE STRICTLY
PRIVATE AND CONFIDENTIAL.**
ANY FORM OF REPRODUCTION,
DISSEMINATION, COPYING, DISCLOSURE,
MODIFICATION OR DISTRIBUTION IS STRICTLY
PROHIBITED WITHOUT THE PRIOR WRITTEN
CONSENT OF **ASHLEIGH SIGNS LTD**
(COMPANY NUMBER : 1325080)
WHOSE REGISTERED ADDRESS IS:
**ASHLEIGH HOUSE, BECKBRIDGE ROAD,
NORMANTON INDUSTRIAL ESTATE,
NORMANTON. WF6 1TE**

PLANNING DRAWING - Proposed Signs



Purple Pantone 261c Cromadex special 261c powder 70% gloss	Golden Yellow 1235c 3M Scotchcal Opaque Film 80 - 2550 Golden Yellow	White 3M Scotchcal Opaque film 80 - 10 White
Premier Inn Moon Graphic Digitally printed White 3M vinyl film	Silver Lechler 1K matt base coat MG7105 with 2K matt lacquer	Stainless Steel



WHITBREAD

PREMIER INN
MANCHESTER WEST DIDSBURY
CHRISTIE FIELDS OFFICE PARK
DERWENT AVENUE
WEST DIDSBURY
M21 7QS

164416 (REV -)
05/01/22 - SRL

COPYRIGHT :
THE ATTACHED DESIGNS AND ILLUSTRATIONS
ARE INTENDED SOLELY FOR, AND SHOULD
ONLY BE USED BY, THOSE TO WHOM THIS
DESIGN SPECIFICATION IS ADDRESSED.

THE CONTENTS ARE STRICTLY
PRIVATE AND CONFIDENTIAL.

ANY FORM OF REPRODUCTION,
DISSEMINATION, COPYING, DISCLOSURE,
MODIFICATION OR DISTRIBUTION IS STRICTLY
PROHIBITED WITHOUT THE PRIOR WRITTEN
CONSENT OF ASHLEIGH SIGNS LTD

(COMPANY NUMBER : 1325080)
WHOSE REGISTERED ADDRESS IS:
ASHLEIGH HOUSE, BECKBRIDGE ROAD,
NORMANTON INDUSTRIAL ESTATE,
NORMANTON. WF6 1TE



WHITBREAD

PREMIER INN
MANCHESTER WEST DIDSBU
CHRISTIE FIELDS OFFICE PARK
DERWENT AVENUE
WEST DIDSBU
M21 7QS

164416 (REV -)
05/01/22 - SRL

COPYRIGHT :
THE ATTACHED DESIGNS AND ILLUSTRATIONS
ARE INTENDED SOLELY FOR, AND SHOULD
ONLY BE USED BY, THOSE TO WHOM THIS
DESIGN SPECIFICATION IS ADDRESSED.

THE CONTENTS ARE STRICTLY
PRIVATE AND CONFIDENTIAL.

ANY FORM OF REPRODUCTION,
DISSEMINATION, COPYING, DISCLOSURE,
MODIFICATION OR DISTRIBUTION IS STRICTLY
PROHIBITED WITHOUT THE PRIOR WRITTEN
CONSENT OF ASHLEIGH SIGNS LTD

(COMPANY NUMBER : 1325080)
WHOSE REGISTERED ADDRESS IS:
ASHLEIGH HOUSE, BECKBRIDGE ROAD,
NORMANTON INDUSTRIAL ESTATE,
NORMANTON. WF6 1TE

PLANNING DRAWING - Location Plan



WHITBREAD

PREMIER INN
MANCHESTER WEST DIDSBURY
CHRISTIE FIELDS OFFICE PARK
DERWENT AVENUE
WEST DIDSBURY
M21 7QS



164416 (REV -)
05/01/22 - SRL

COPYRIGHT :
THE ATTACHED DESIGNS AND ILLUSTRATIONS
ARE INTENDED SOLELY FOR, AND SHOULD
ONLY BE USED BY, THOSE TO WHOM THIS
DESIGN SPECIFICATION IS ADDRESSED.


**THE CONTENTS ARE STRICTLY
PRIVATE AND CONFIDENTIAL.**

ANY FORM OF REPRODUCTION,
DISSEMINATION, COPYING, DISCLOSURE,
MODIFICATION OR DISTRIBUTION IS STRICTLY
PROHIBITED WITHOUT THE PRIOR WRITTEN
CONSENT OF **ASHLEIGH SIGNS LTD**

(COMPANY NUMBER : 1325080)
WHOSE REGISTERED ADDRESS IS:
**ASHLEIGH HOUSE, BECKBRIDGE ROAD,
NORMANTON INDUSTRIAL ESTATE,
NORMANTON. WF6 1TE**

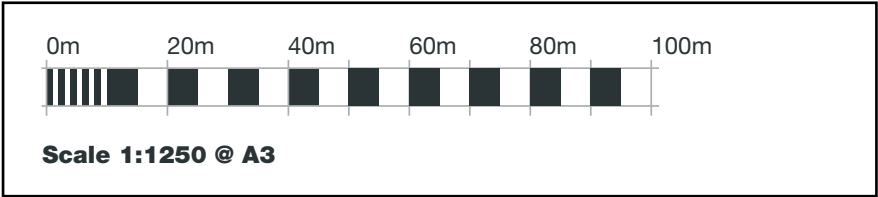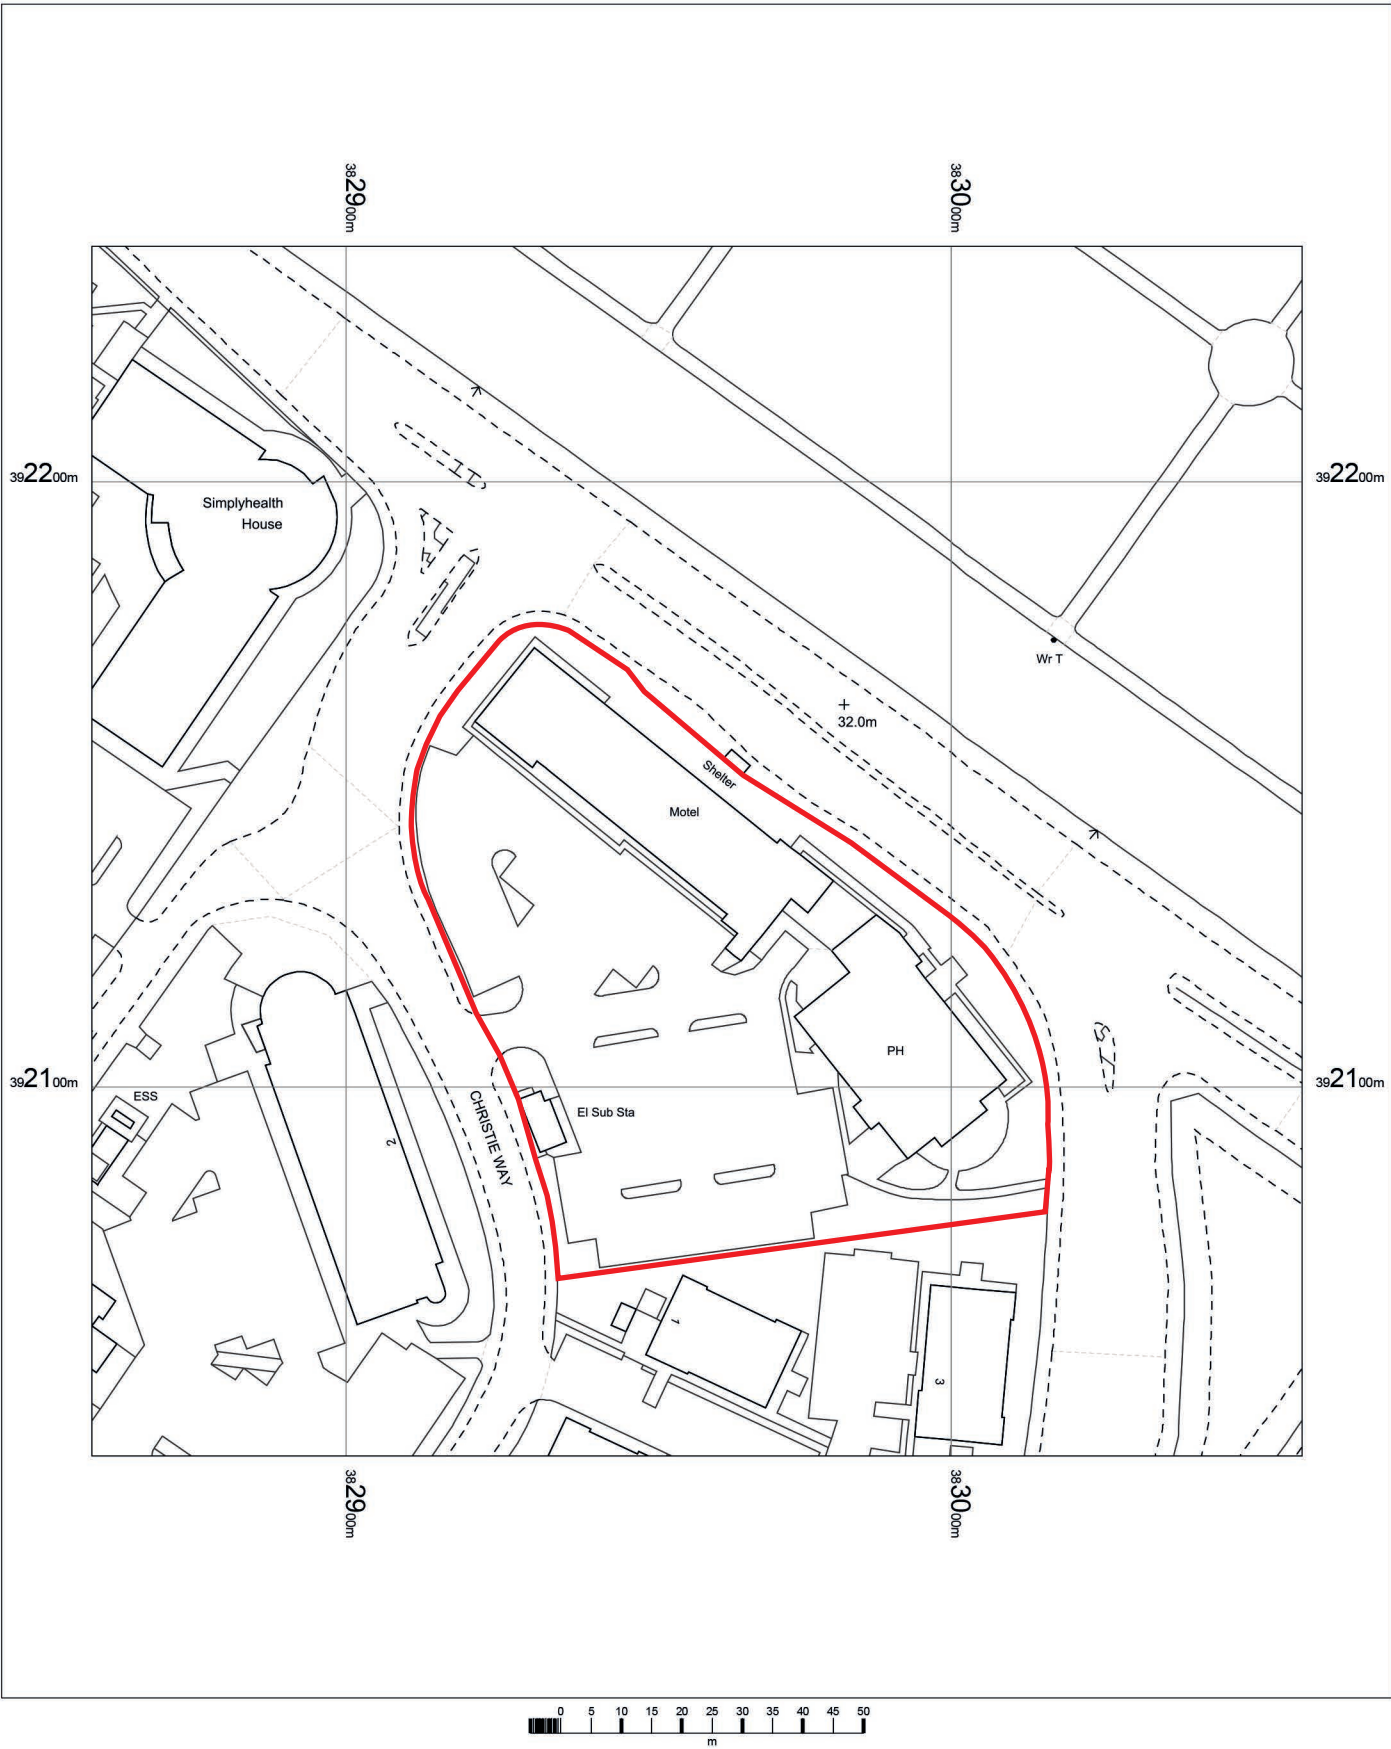

OS MasterMap 1250/2500/10000 scale
Friday, December 17, 2021, ID: CM-01009294
www.centremapslive.co.uk
1:1250 scale print at A4, Centre: 382958 E, 392139 N
© Crown Copyright Ordnance Survey. Licence no. 100019980

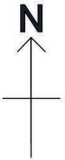

WHITBREAD

PREMIER INN
MANCHESTER WEST DIDSBURY
CHRISTIE FIELDS OFFICE PARK
DERWENT AVENUE
WEST DIDSBURY
M21 7QS

164416 (REV -)
05/01/22 - SRL

COPYRIGHT :
THE ATTACHED DESIGNS AND ILLUSTRATIONS
ARE INTENDED SOLELY FOR, AND SHOULD
ONLY BE USED BY, THOSE TO WHOM THIS
DESIGN SPECIFICATION IS ADDRESSED.

THE CONTENTS ARE STRICTLY
PRIVATE AND CONFIDENTIAL.
ANY FORM OF REPRODUCTION,
DISSEMINATION, COPYING, DISCLOSURE,
MODIFICATION OR DISTRIBUTION IS STRICTLY
PROHIBITED WITHOUT THE PRIOR WRITTEN
CONSENT OF ASHLEIGH SIGNS LTD
(COMPANY NUMBER : 1325080)
WHOSE REGISTERED ADDRESS IS:
ASHLEIGH HOUSE, BECKBRIDGE ROAD,
NORMANTON INDUSTRIAL ESTATE,
NORMANTON. WF6 1TE