


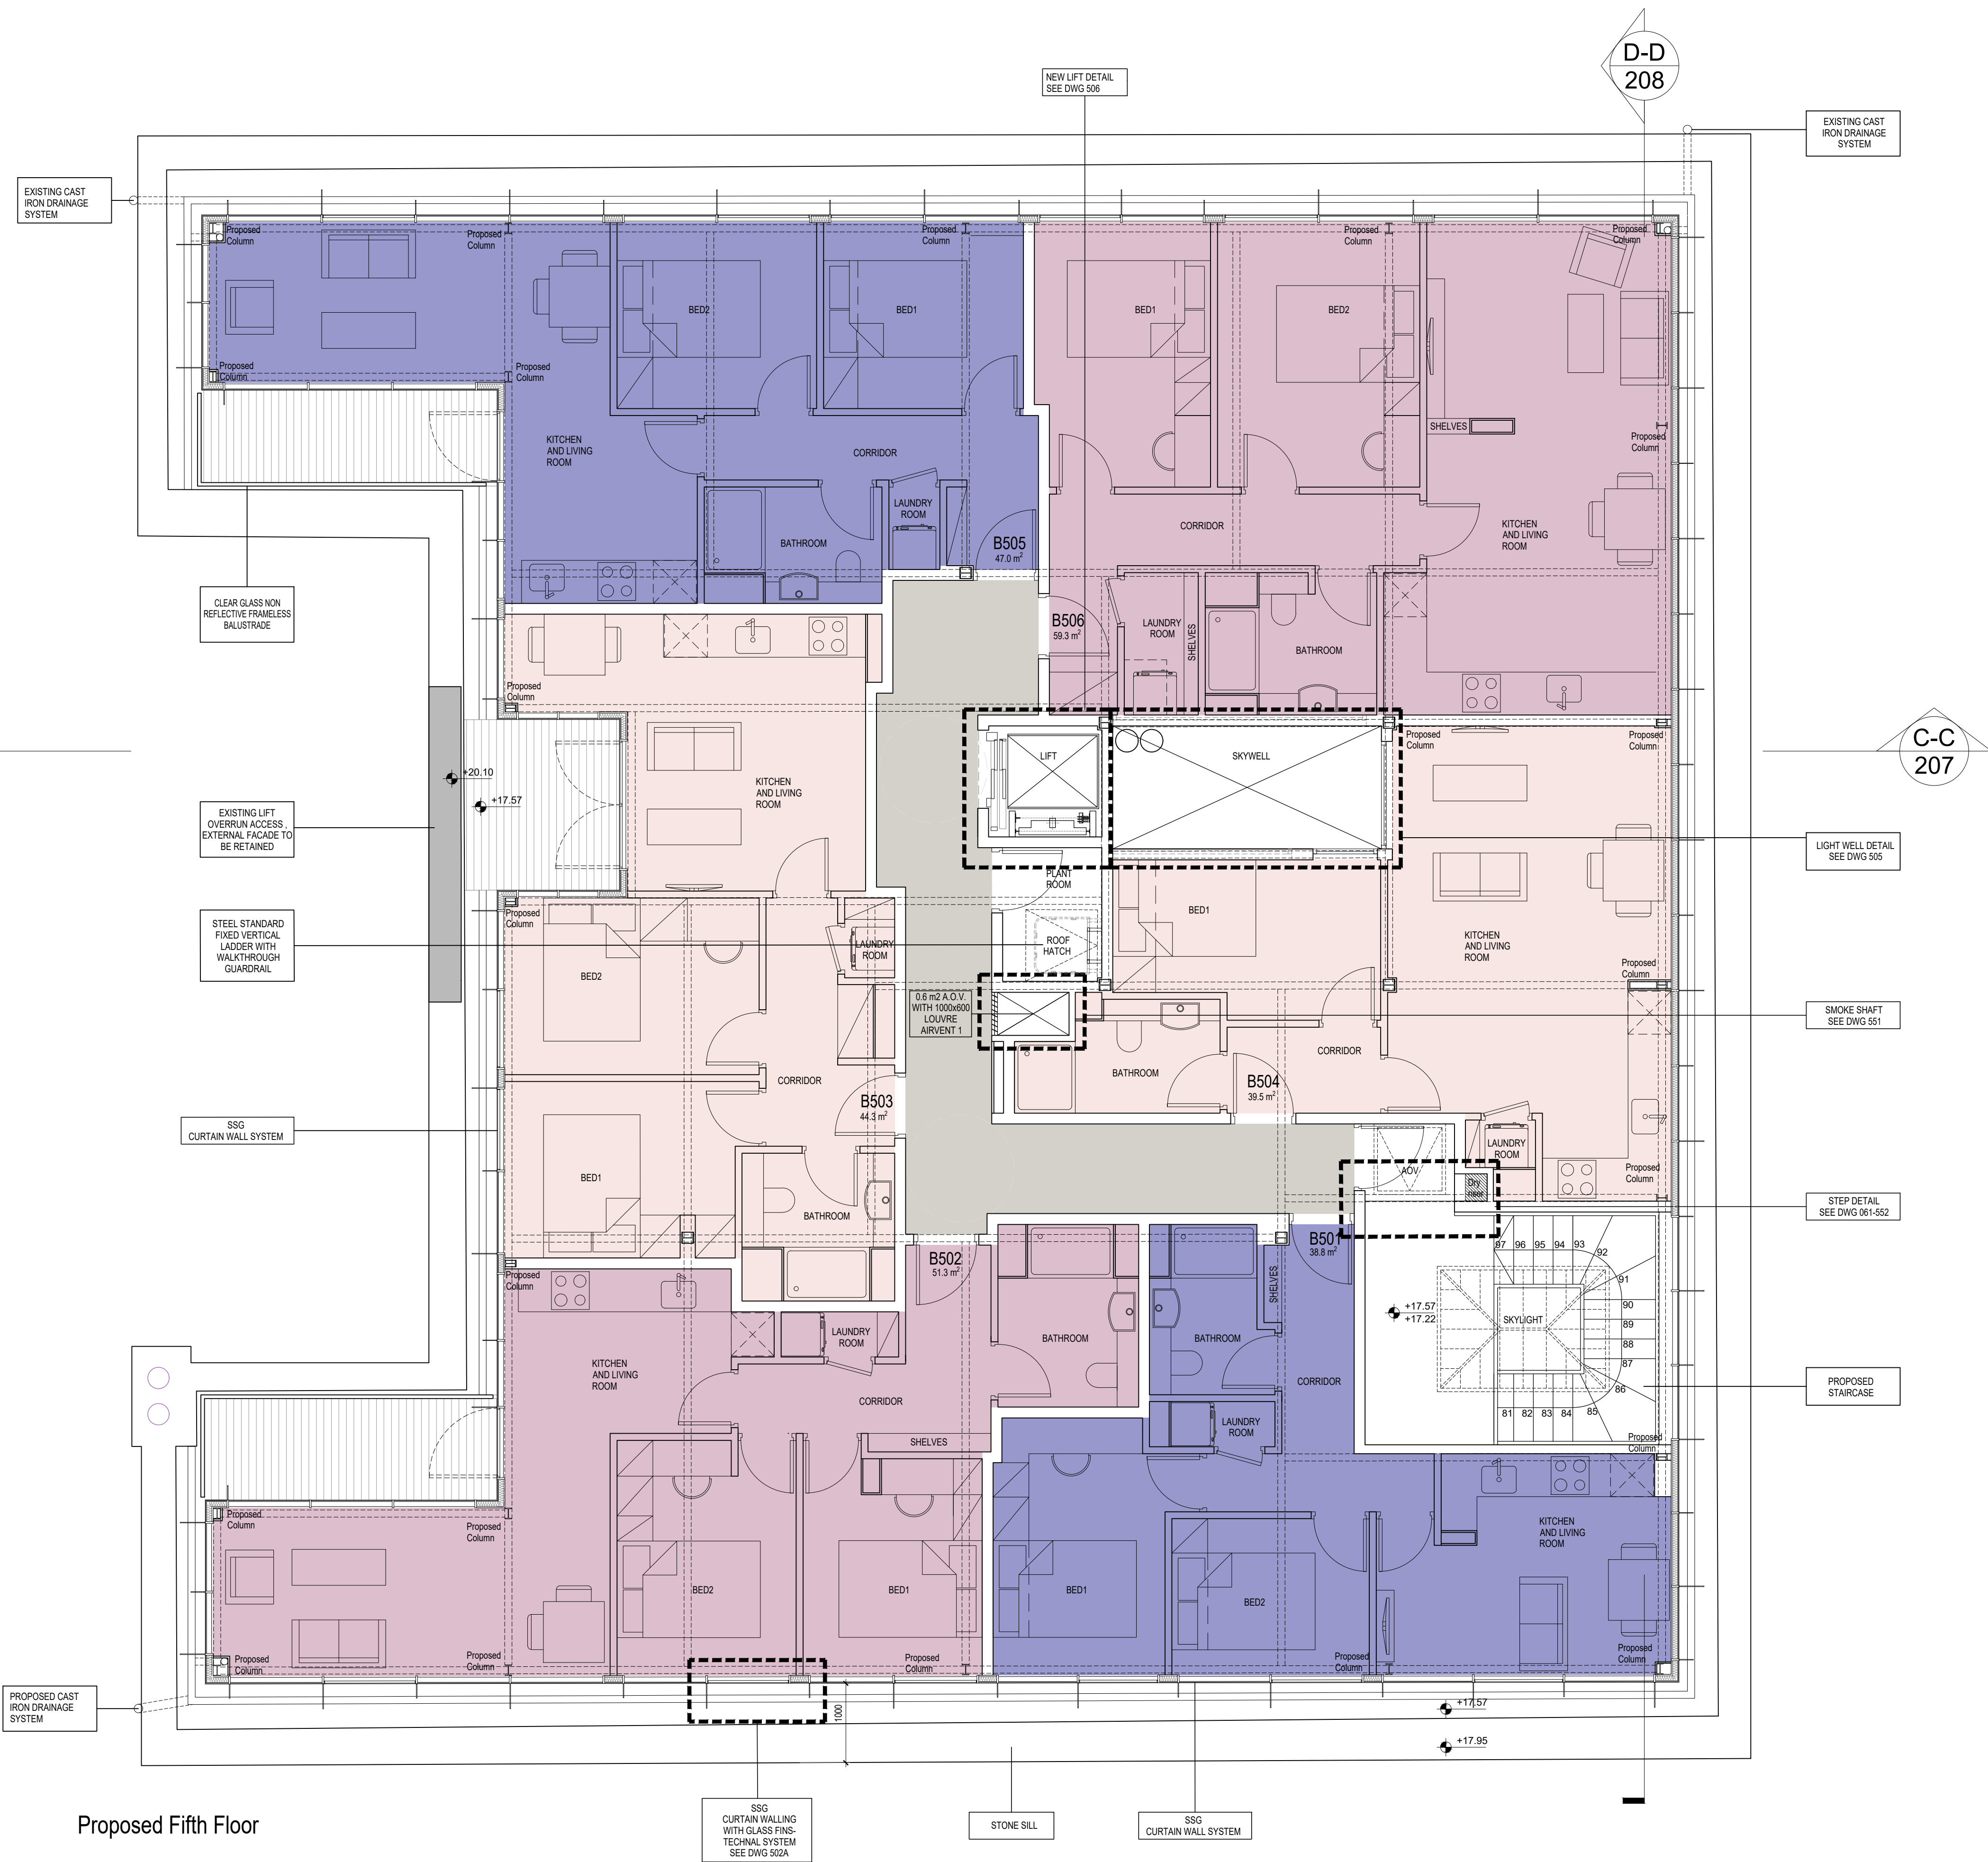

Notes:
Proposals are based on building surveys in their current condition. It is expected that during strip out works further historic elements that may be desirable to be retained will be found. On this basis a watching brief will be undertaken by a suitably qualified person during strip out works. As elements are found these will be reported and assessed and if necessary proposals will be updated to incorporate.

Bloom Street Notes:

- Existing skirting retained, refurbished and exposed.
- Relocated existing refurbished skirting
- New Torus skirting profile and material to match existing

MS-1W24 - Window reference
M104 - Apartment reference

- GENERAL NOTES**
1. ALL DIMENSIONS ARE IN MILLIMETRES UNLESS OTHERWISE STATED
 2. ALL LINES ARE IN METRES UNLESS OTHERWISE STATED
 3. DIMENSIONS ARE NOT TO BE SCALED FROM THE DRAWING
 4. ALL WORK TO BE CARRIED OUT IN ACCORDANCE WITH THE CURRENT EDITION OF THE BUILDING REGULATIONS 1991 (INCLUDING AMENDMENTS) AND ALL RELEVANT BRITISH STANDARDS/CODES OF PRACTICE
 5. CONTRACTOR IS RESPONSIBLE FOR THE CORRECT SETTING OUT OF THE WORKS ON SITE. ALL DIMENSIONS TO BE CHECKED PRIOR TO FABRICATION OF MATERIALS
 6. THIS DRAWING IS TO BE READ IN CONJUNCTION WITH ALL RELEVANT DRAWINGS AND SPECIFICATIONS
- REFERENCE DRAWINGS**
- 001 - SITE LOCATION PLAN
 - 100 - EXISTING & PROPOSED PLANS
 - 200 - EXISTING & PROPOSED SECTIONS & ELEVATIONS
 - 300 - CEILING PLANS
 - 400 - M&E PLANS
 - 500 - DETAILS
 - 600 - FIRE PLANS
 - 700 - TYPES OF WALLS PLANS
 - 800 - ACOUSTIC PLANS
 - 900 - STRIP OUT PLANS

H	Issued for planning	17-03-20	JK	MB	PD
G	Issued for planning	24-03-20	JK	MB	PD
F	Issued for planning	08-11-19	JK	SL	PD
E	Issued for planning	05-07-19	JK	AK	AK
D	Issued for planning	13-02-18	JK	AK	IG
C	Amended following CIO comments	15-06-18	JK	AK	IG
B	Issued for planning	17-01-18	MB	MB	IG
A	Amended following CIO comments	13-11-17	AM	MB	IG
REV	DESCRIPTION	DATE	BY	CHECK	APPROV

BEECH DESIGN & BUILD

CLIENT

BLOOM STREET PROJECT

11 BLOOM STREET
PROPOSED PLANS
FIFTH FLOOR

PLANNING

DRAWING STATUS	JK	CHECKED	MB
DRAWN	JK	DATE	AUG 2017
APPROVED	PD	DATE	AUG 2017

1:50 @ A1 | 061_166 | H
SCALE | DRAWING NUMBER | REV