


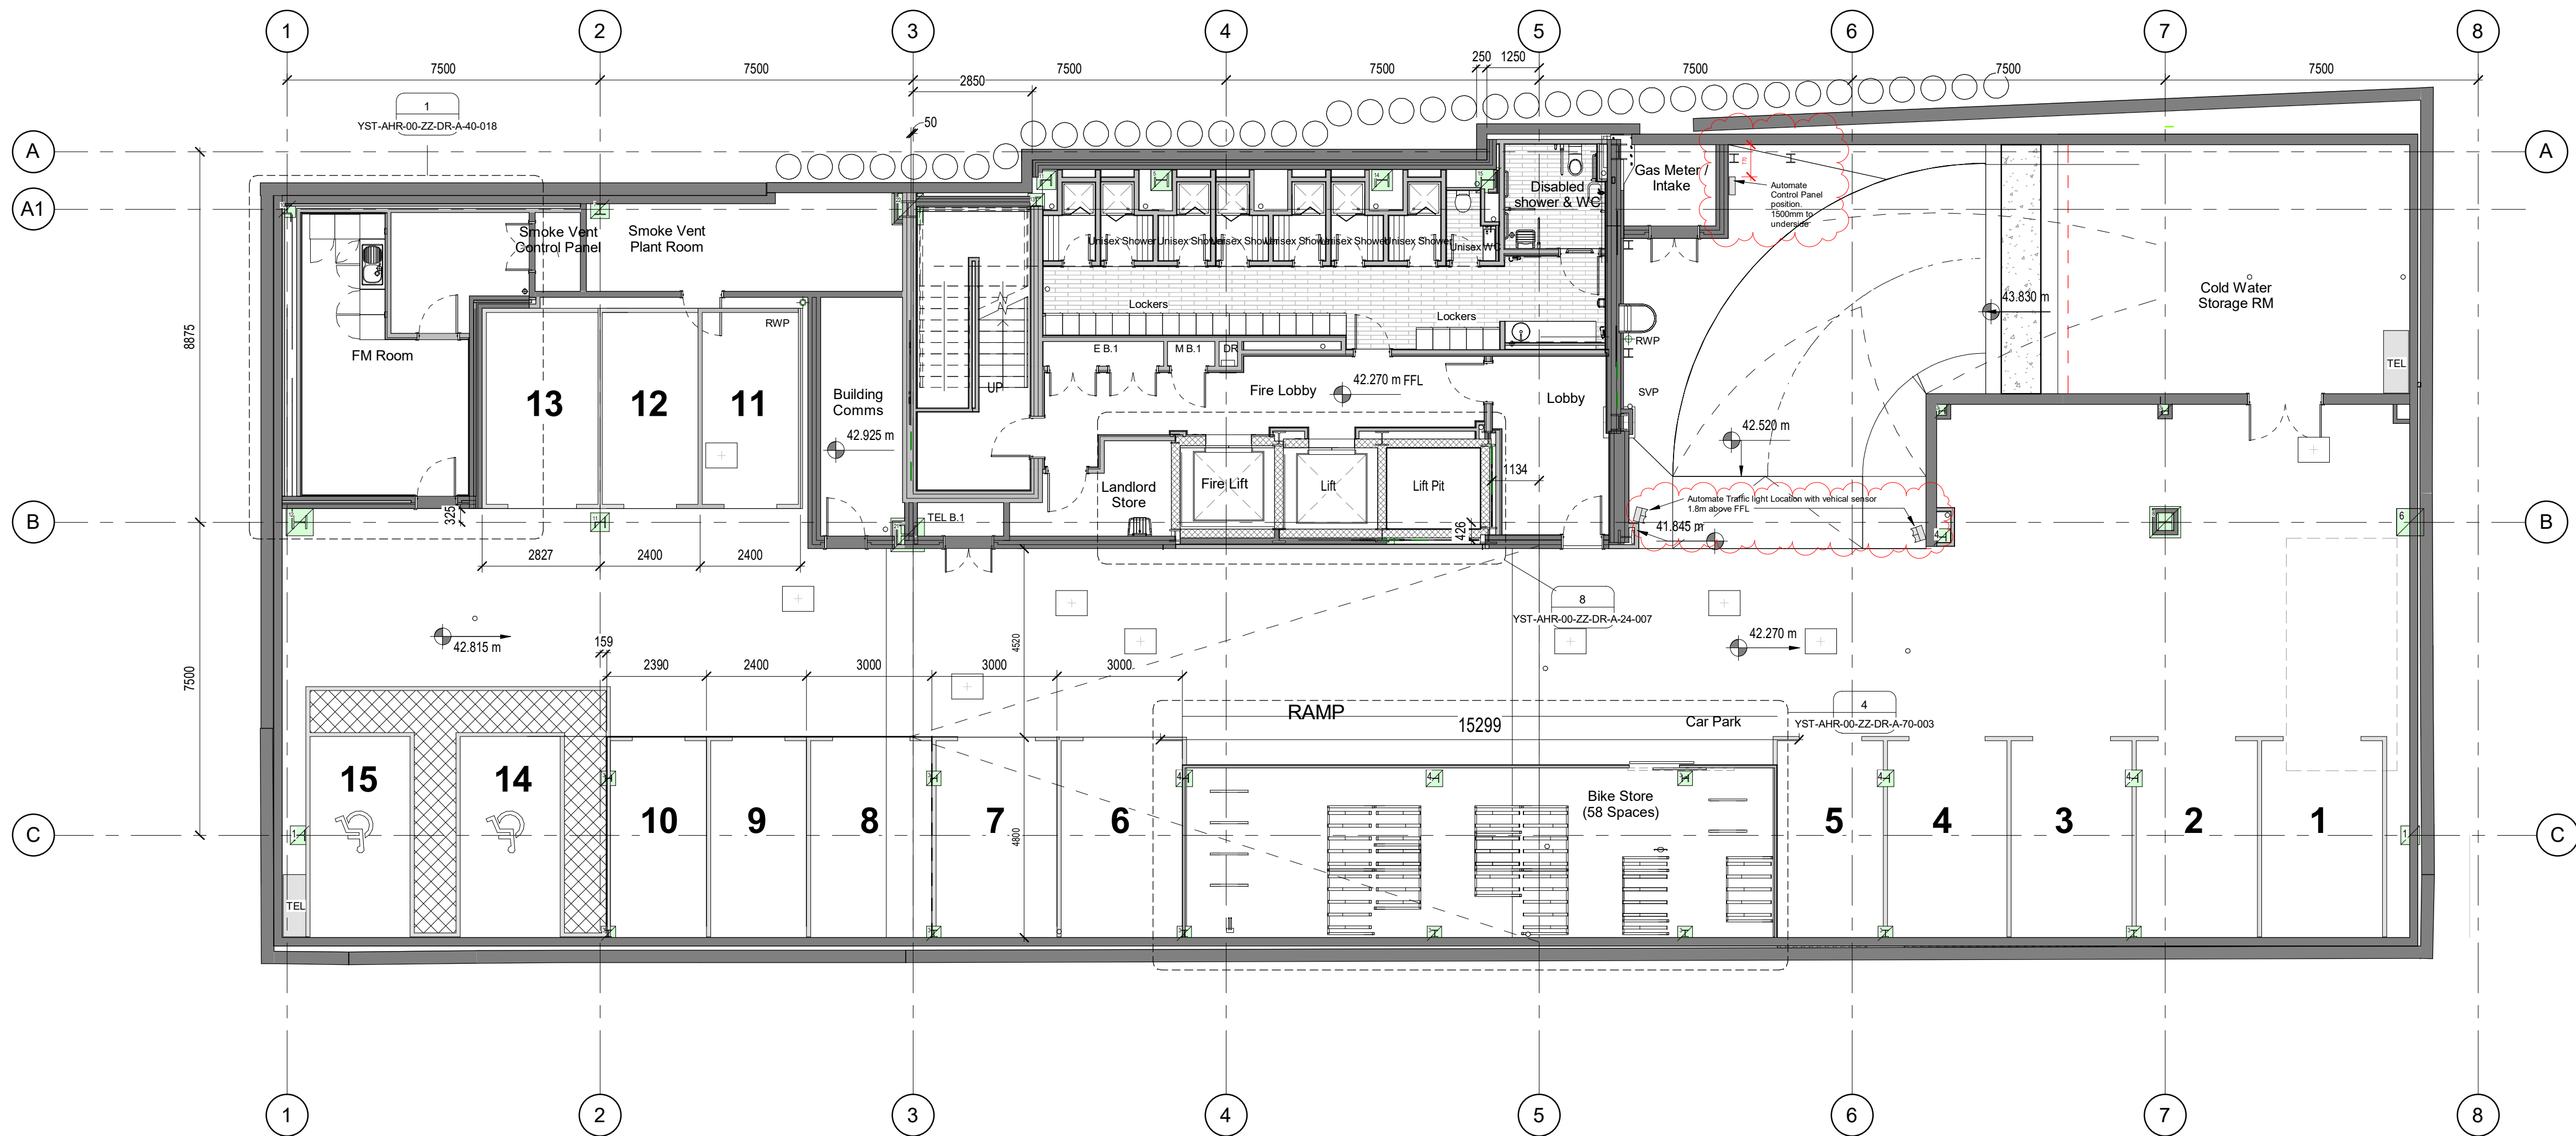

17	Traffic signals indicated	28.06.21	CLF	DL
16	Cycle store revised. Sink added to store	13.10.20	CLF	DL
15	FM Room / landlord store indicated.	06.03.20	CLF	DL
14	Section Tags removed, Stair 1 flipped. Missing shelf added in shower area. Motor bike bays indicated. Floor level to Building comms raised by 150mm	23.04.19	CLF	DL
13	Client Changes, Core Shower area changed, cycle bays & disable parking bays moved, Cold water storage room & drainage points changed, building comms room added. Staff room removed.	09.04.19	CLF	DL
12	Changed to A0 Status	15.02.19	CLF	DL
11	Cycle storage doors removed from plan as per Kier Con. comments.	20.08.18	CLF	DL
10	Updated with Latest Structural plan	03.07.18	CLF	DL
9	Construction issue	18.02.02	CLF	DL
8	Water tank and bike storage area revised	13.10.17	CLF	GG
7	Issued for Stage 4 - Access to water storage, and Ramp revised, Riser shafts removed, lift 2 to basement. Living wall water tank room added.	18.08.17	CLF	GG
6	Issued for Stage 4	21.07.17	CLF	GG
5	General GA update to coordinate risers	21.06.17	GG	GG
4	Stage 3 Issue	26.05.17	CLF	GG
3	Layout Frozen, Core Revisions.	24.05.17	CLF	GG
2	Draft issue for information - Core amendments	11.05.17	CLF	GG
1	Draft issue for information	05.05.17	CLF	GG
Rev	Description	Date	Dr by	App by
CLF		04/03/17		GG

AHR

AHR Architects Ltd

5th Floor

55 Princess Street

Manchester

M2 4EW

United Kingdom

T +44(0)161 8287900

E manchester@ahr.co.uk

www.ahr.co.uk

client name

Kier Property

project

11 York Street, Manchester

drawing

Basement Plan

computer file

C:\Revit Projects\YST-AHR-00-00\A3-A-Central_chris.mtd\chris.mtd

plot date

project number

2017.00307.000

scale

1 : 100 @A1

drawing number

YST-AHR-00-B1-DR-A-20-001

rev

17

issue status

A0

This drawing is to be read in conjunction with all related drawings. All dimensions must be checked and verified on site before commencing any work or producing shop drawings. The originator should be notified immediately of any discrepancy. This drawing is copyright and remains the property of AHR.