



DRAWING
APPROVED FOR
CONTRACT

BROADHURST BUILDING - GROUND FLOOR - RECEPTION

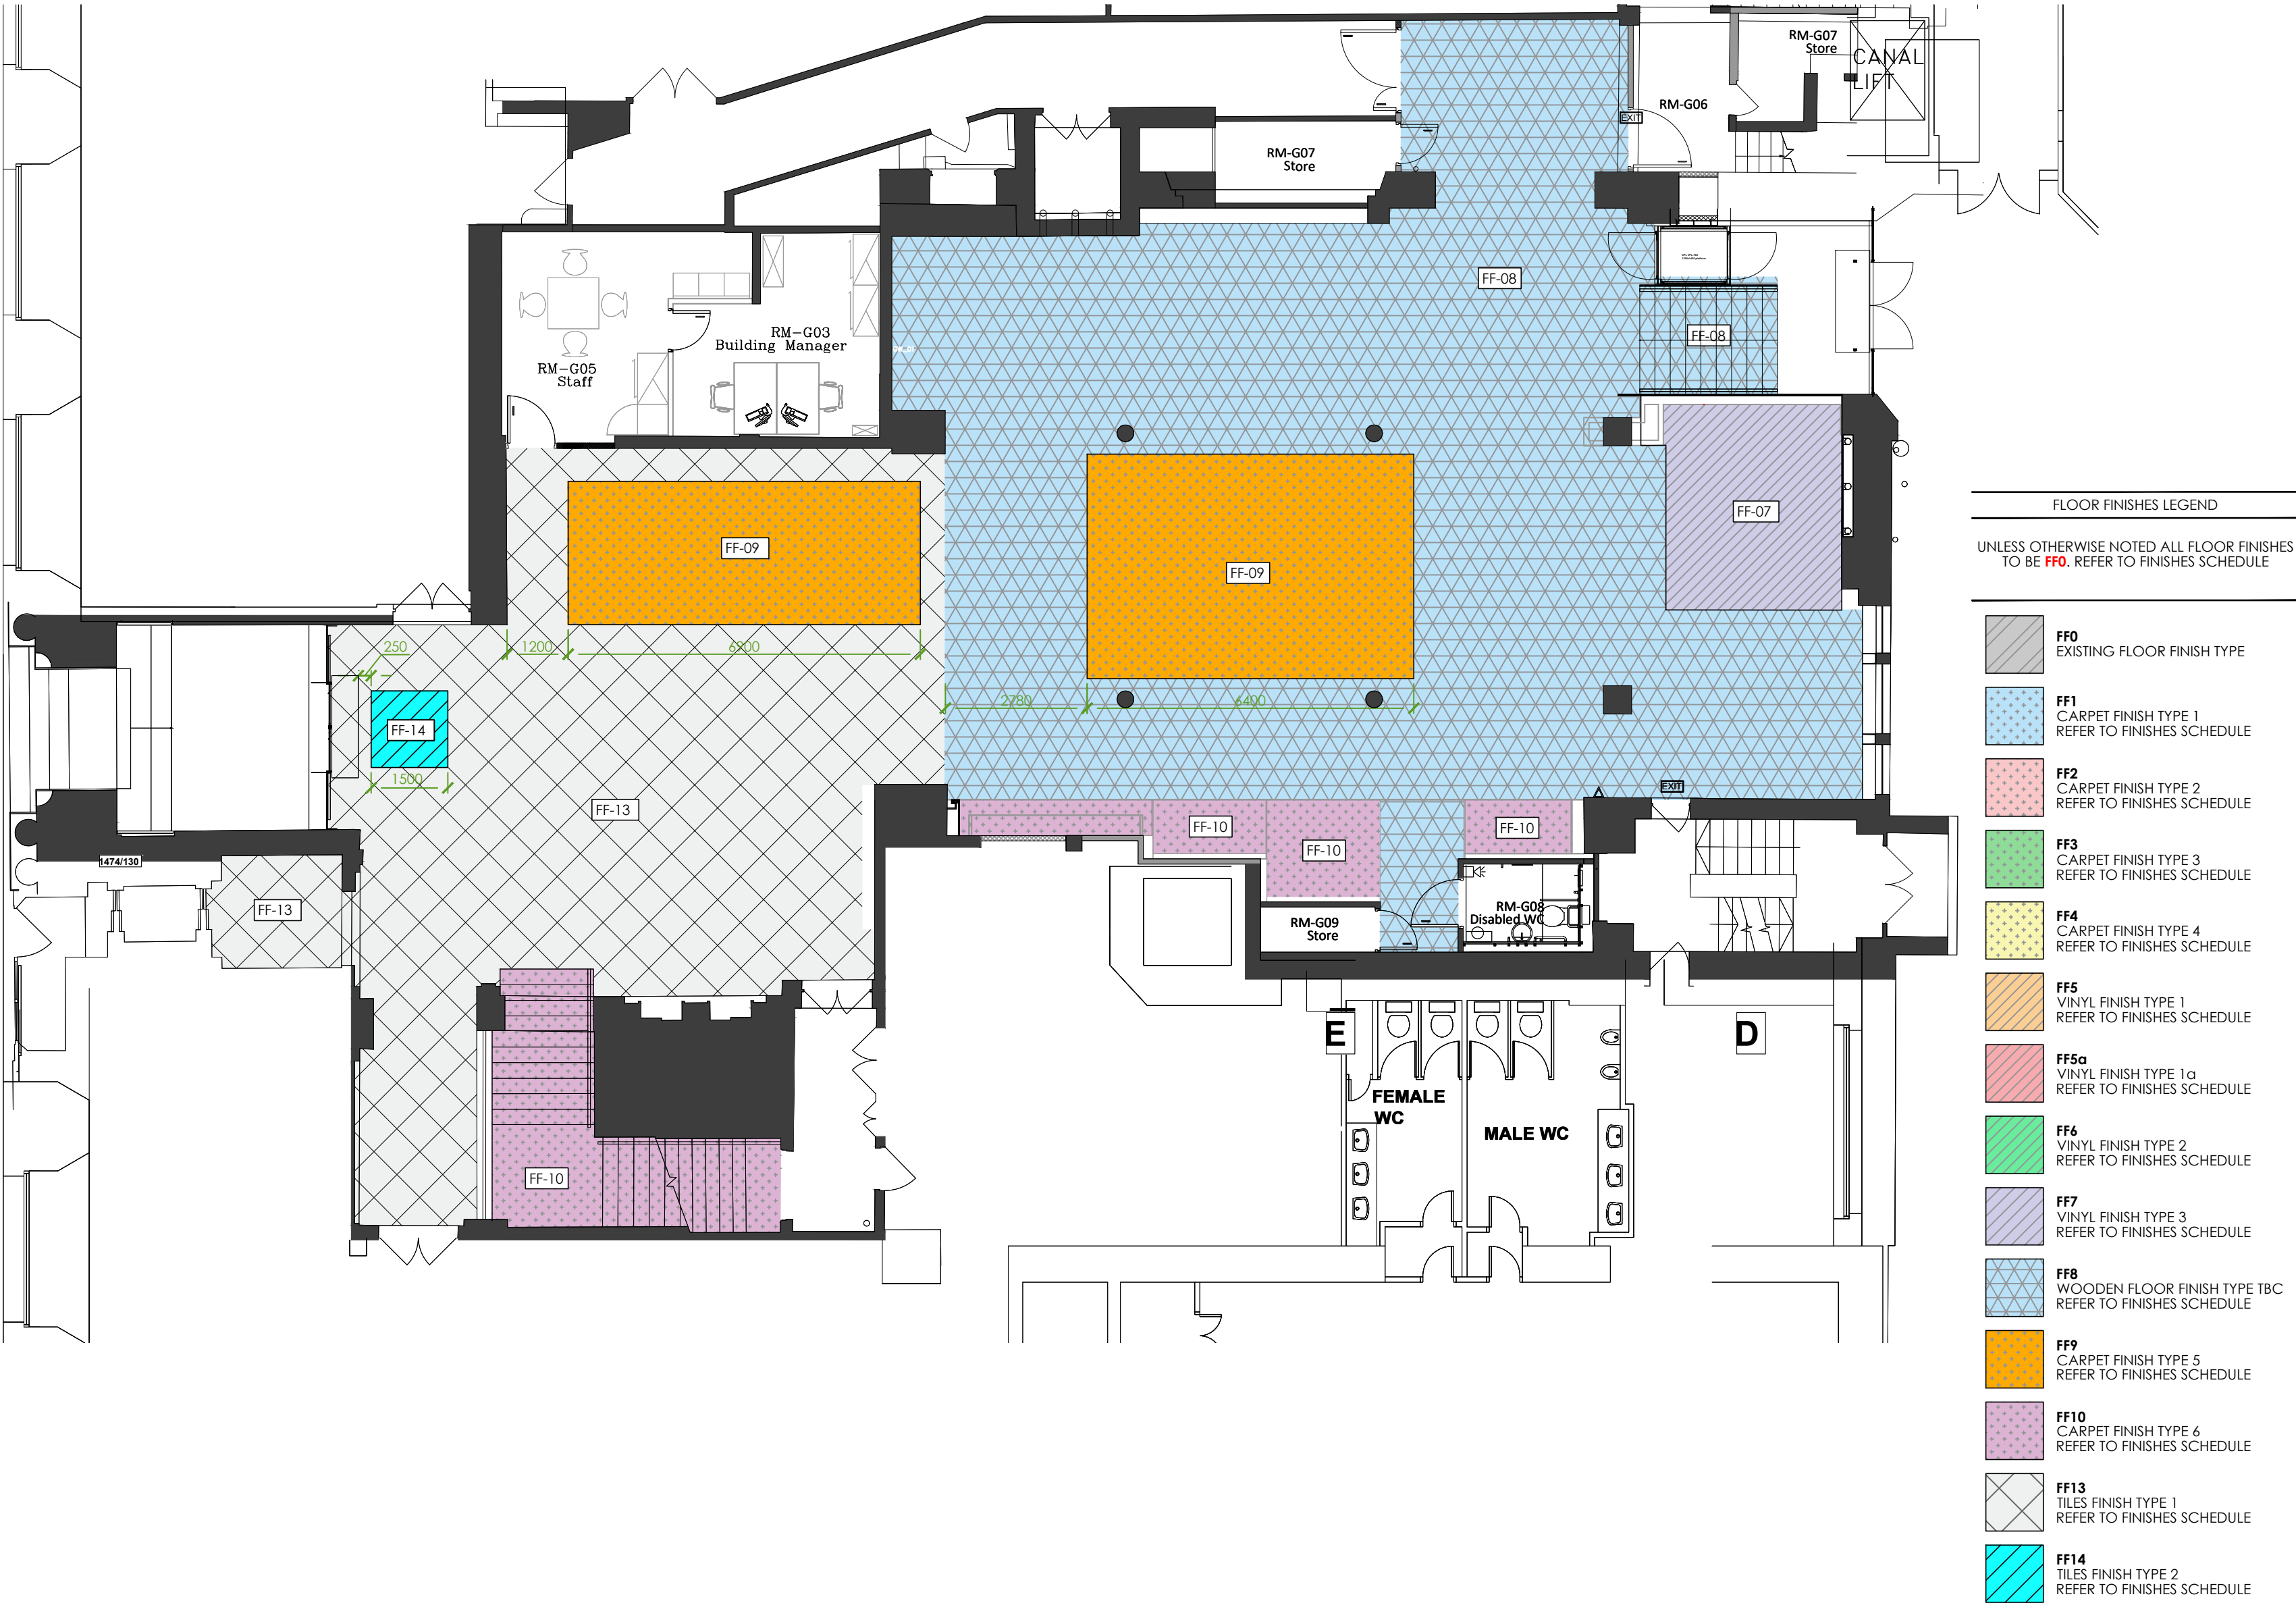

DRAWING TO BE READ IN CONJUNCTION
WITH SCOPE OF WORKS

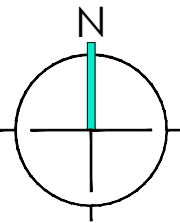

FLOOR PLATE AREA: XXXX SQFT

B	FLOOR TYPE AMENDED IN REPTION AREA	AG	KR	30/06/21
A	FLOOR FINISHES ADJUSTED FOLLOWING SITE SURVEY. LEGEND UPDATED - FF5a TYPE ADDED.	GP	KR	07/05/21
REV	DESCRIPTION	DRWN	CHKD	DATE

DRAWING STATUS
CONTRACT

CLIENT

XLB

PROJECT ADDRESS

Broadhurst Building, 56 Oxford Street,
Manchester M1 6EU

TITLE

Broadhurst Building (01) ground floor
Reception
Floor Finishes Plan

SCALE	1:100@A2	DATE	01.04.21
DRAWN	AG	CHECKED	KR

PROJECT NO	BLDG.	FLOOR	DETAIL	REV.
21-11249 -	01	- 00	- FF	- REV_B

AIS + Enriching
Environments

Ground Floor, St Paul's
House, 10 Warwick Lane,
London, EC4M 7BP

Tel: 020 7101 1177
enquiries@aisworkplace.com
www.ais-interiors.com

The copyright in this drawing is vested in Advanced Interior Solutions Group Companies Limited and its subsidiary companies ("AIS"), and no license or assignment of any kind has been, or is, granted to any third party whether by provision of copies, originals or otherwise, unless agreed expressly in writing by AIS. This drawing may not be copied, shown or given to a third party unless agreed expressly in writing by AIS.
© Copyright AIS

Layouts and all dimensions are subject to confirmation on site prior to commencement of any works. Do not scale from this drawing. AIS cannot accept responsibility for the accuracy of scaled plans supplied to us by third parties in either hard copy or PDF formats.