


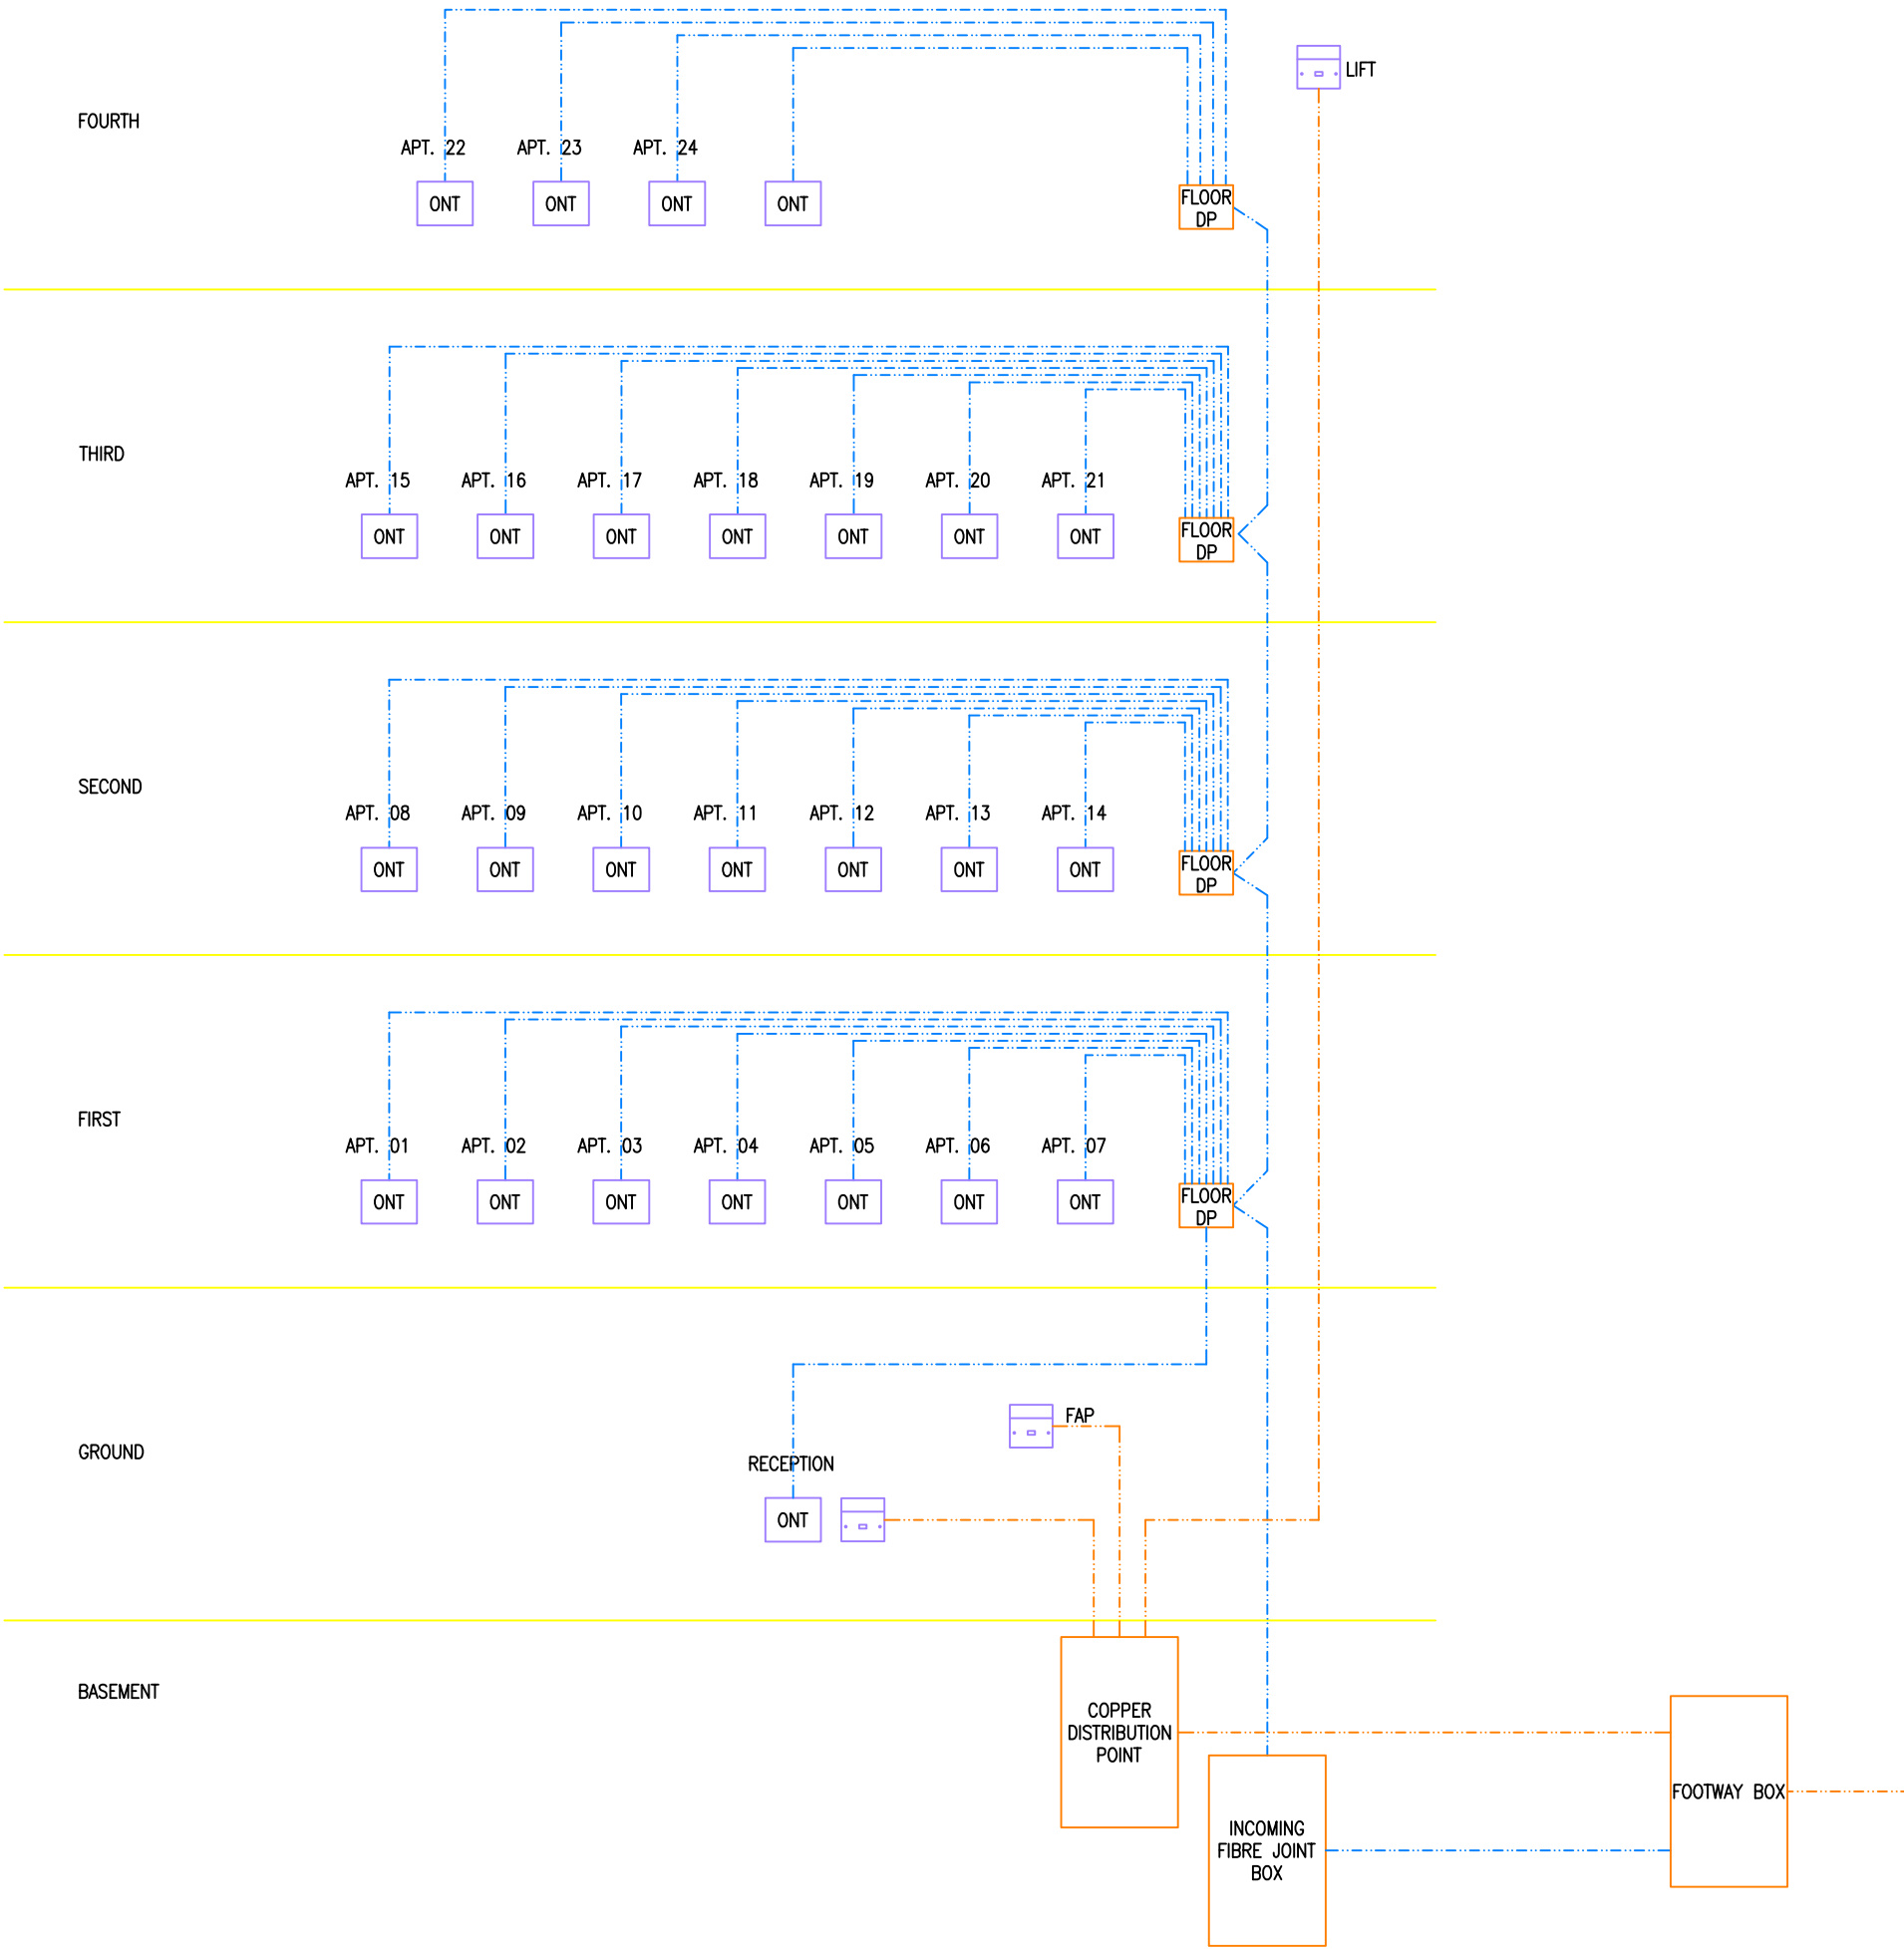

TELECOM DISTRIBUTION SCHEMATIC.(NTS)

-  ONT OPTICAL NETWORK TERMINATION
-  FIBRE CABLE
-  FLOOR DISTRIBUTION POINT
-  BS 6312 431A (BT) OUTLET
-  CW 1308 (BT) CABLE