


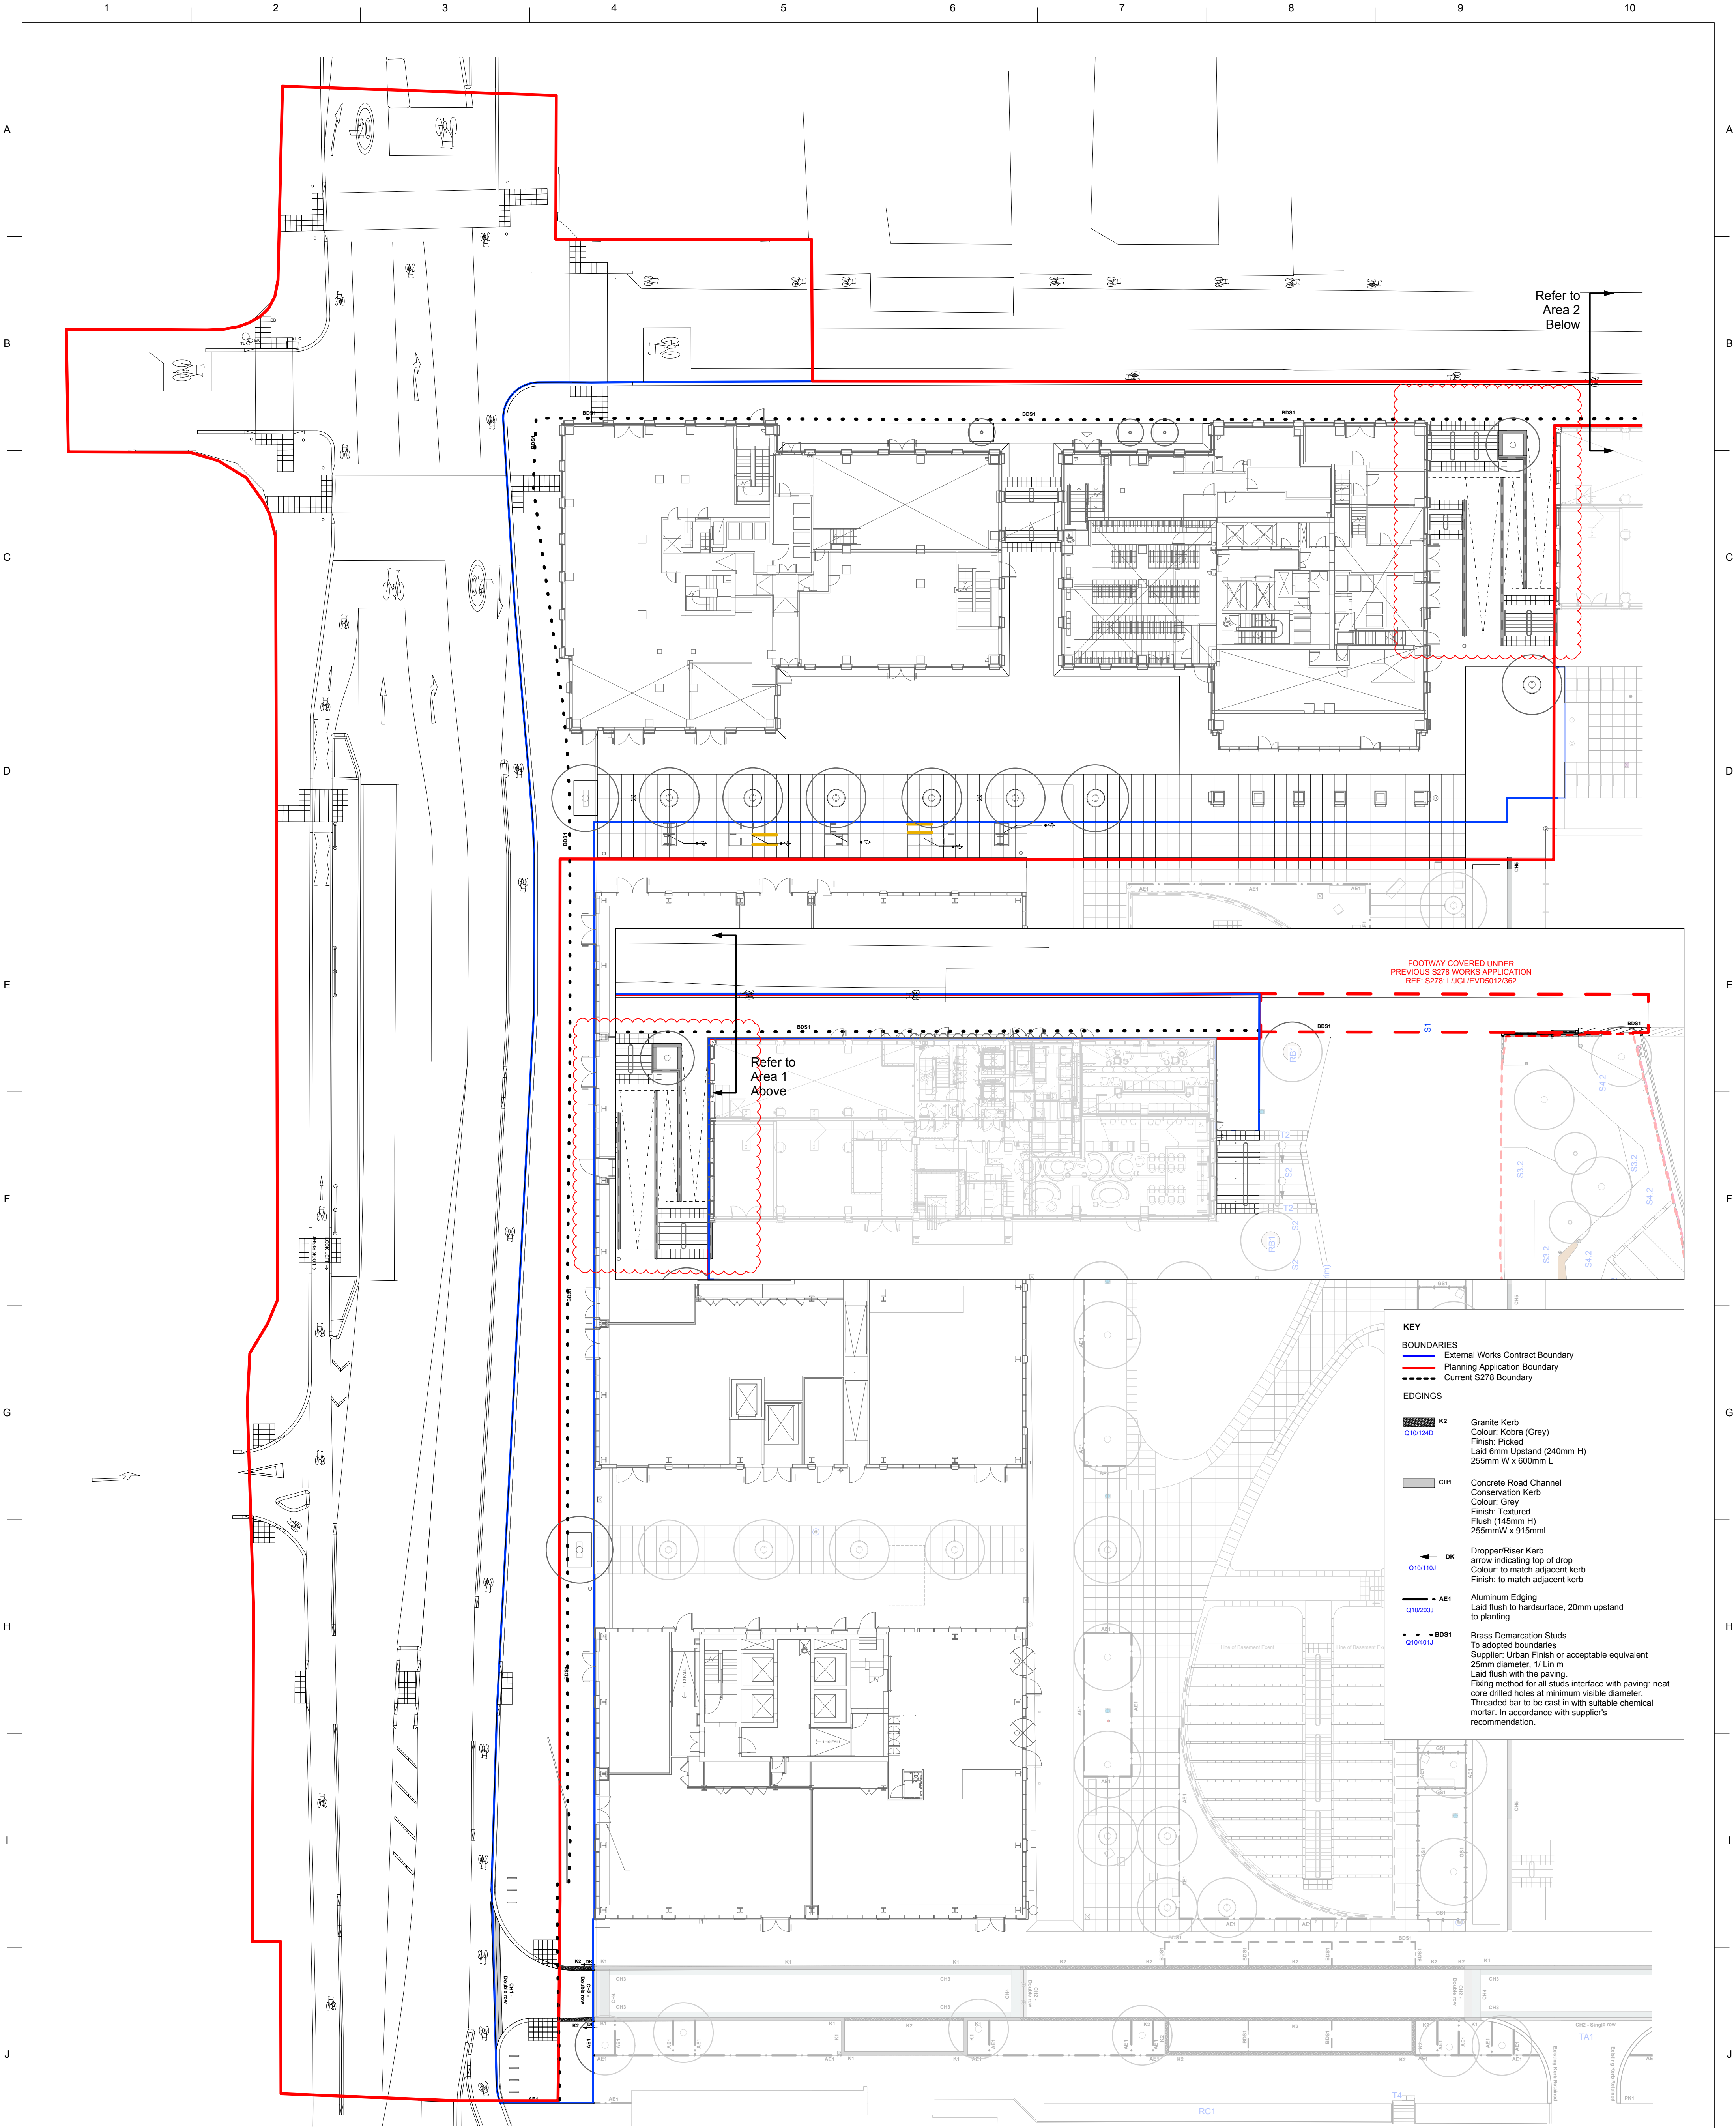


KEY

BOUNDARIES

- External Works Contract Boundary
- Planning Application Boundary
- Current S278 Boundary

EDGINGS

- K2** Granite Kerb
Colour: Kobra (Grey)
Finish: Picked
Laid 6mm Upstand (240mm H)
255mm W x 600mm L
- CH1** Concrete Road Channel
Conservation Kerb
Colour: Grey
Finish: Textured
Flush (145mm H)
255mmW x 915mmL
- DK** Dropper/Riser Kerb
arrow indicating top of drop
Colour: to match adjacent kerb
Finish: to match adjacent kerb
- AE1** Aluminum Edging
Laid flush to hardsurface, 20mm upstand to planting
- BD01** Brass Demarcation Studs
To adopted boundaries
Supplier: Urban Finish or acceptable equivalent
25mm diameter, 1/ Lin m
Laid flush with the paving.
Fixing method for all studs interface with paving: neat
core drilled holes at minimum visible diameter.
Threaded bar to be cast in with suitable chemical
mortar. In accordance with supplier's
recommendation.

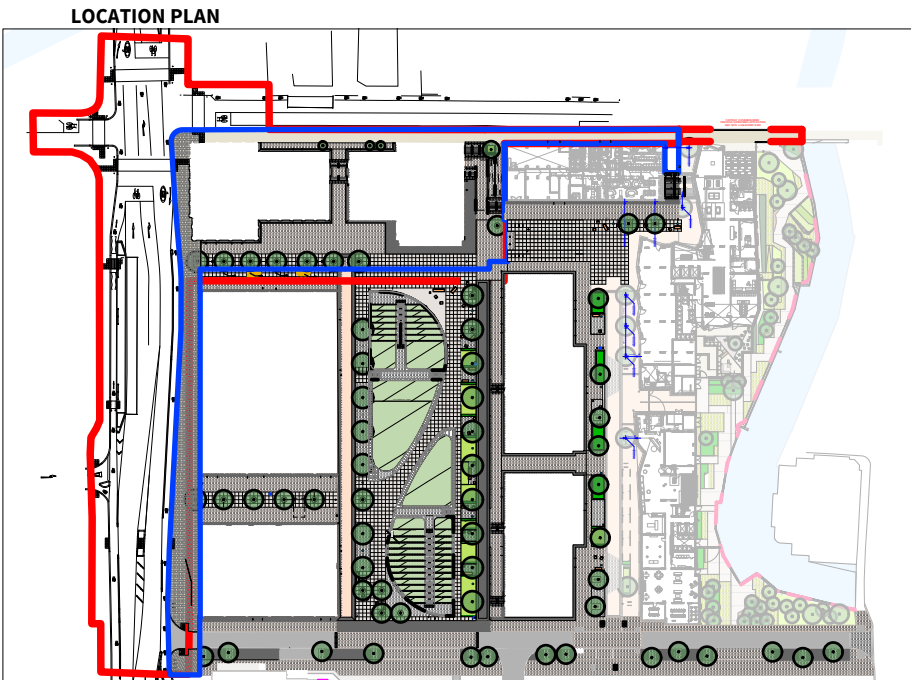

CR-C06	05-07-21	Updated step & ramp arrangement to north.	FF	FF
CR-C05	04-05-21	Final Construction	FF	RM
S3-C04	01-12-20	Setting design updated in line with access officer comments.	FF	RM
S3-C03	11-11-20	1 no tree repositioned on Charles Street to avoid service clash	FF	RM
S3-C02	12-08-20	Feature seat layout updated to reflect latest design & shop drawings.	FF	RM
S3-C01	15-01-20	Drawing updated to show both contract boundary and not line planning application boundary. Drawing scale revised.	FF	RM
S3-P02	26-02-19	STAGE 05 UPDATE 1. Building footprint updated and Door Protection Hoops amended and CH1 Edging removed. 2. In abeyance subject to confirmation of kerb type from Currys. STAGE 05 3. Spec clauses added	EG	RM
S3-P01	09-10-18	Status Update	EG	RM
S4-P02	26-09-18	Status Update	VE	RM
S4-P01	25-09-18	ISSUED FOR PLANNING UPDATE	FF	RM

Issue	Date	Status	Drawn	Apprvd.

Client John Sisk & Son Ltd

Project Circle Square Plots 5 & 6

Drg Title Edgings

Created on 20-08-18 **Created by** VE **Approved by** RM

Scale 1:250 **A1** **Workstage** Final Construction

Prev Drg No. PL1502-56-T-105-02

Drg No. CSAL-PLA-ZT-XX-DR-L-0105 **Suitability** CR **Revision** C06

Planit I.E. Limited
E: info@planit-ie.com W: planit-ie.com

MANCHESTER
2 Back Grafton St
W14 1DY
T: 0161 928 9281

LONDON
Unit 6 Waterside
44-48 Wharf Road
London N1 7UX
T: 0207 253 5678

THIS DRAWING IS COPYRIGHT PROTECTED AND MAY NOT BE REPRODUCED IN WHOLE OR PART WITHOUT WRITTEN AUTHORITY FROM THE OWNER.

NOTE:

- Do not scale from this drawing. Always work to noted dimensions.
- All dimensions are in millimetres unless otherwise stated.
- All setting out, levels and dimensions to be agreed on site.
- The dimensions of all materials must be checked on site before being laid out.
- This drawing must be read with the relevant specification clauses and detail drawings.
- Order of construction and setting out to be agreed on site.