



BROADHURST BUILDING
GROUND FLOOR
RECEPTION

DRAWING
APPROVED FOR
CONTRACT

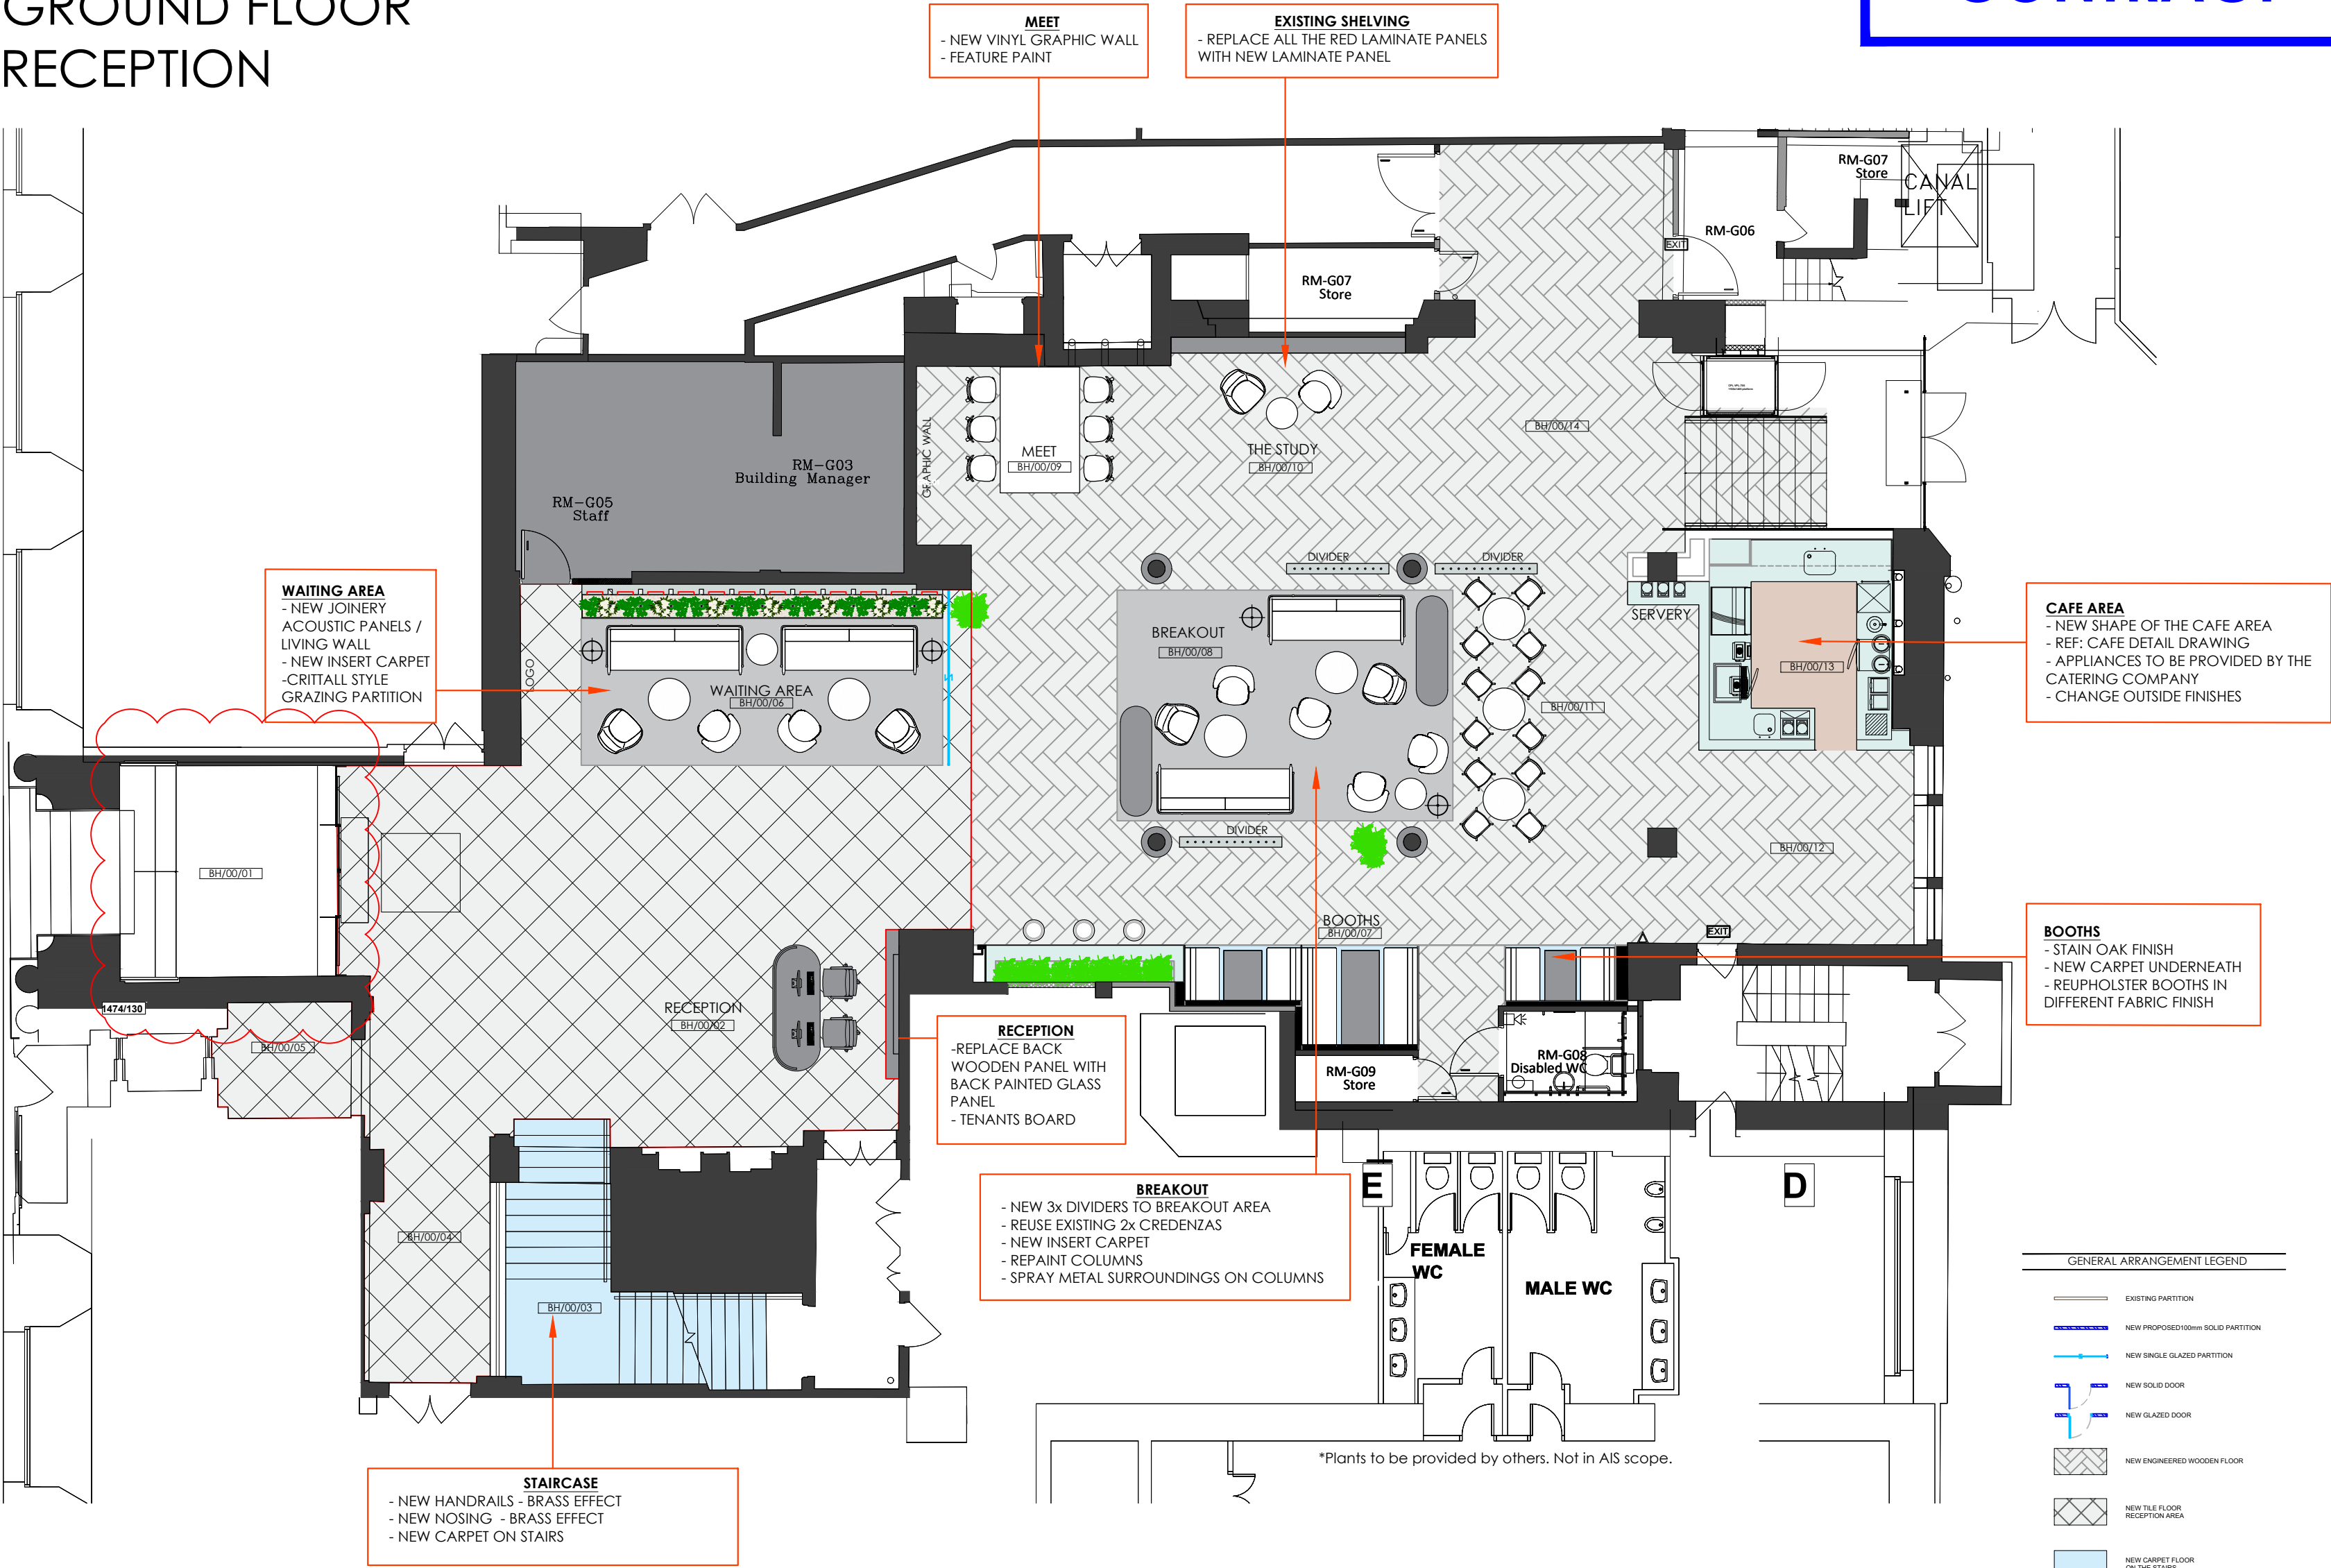

DRAWING TO BE READ IN CONJUNCTION
WITH SCOPE OF WORKS

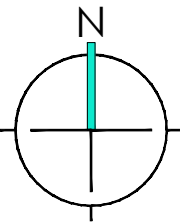

FLOOR PLATE AREA: XXXX SQFT

REV	DESCRIPTION	DRWN	CHKD	DATE
H	Living wall - taken out.	AG	KR	30/06/21
G	Changes after client meeting 22.04	KR	KR	23/04/21
F	Living wall & timber floor added.	KR	KR	12/04/2021
E	Layout Amended	KR	KR	07/04/2021
D	Layout Amended	KR	KR	01/04/2021
C	Layout Amended - client comments	KR	KR	31/03/2021
B	Layout Amended - client comments	KR	KR	23/03/2021
A	Furniture Layouts Amended	MB	KR	25/02/2021
-	-----	--	--	DD/MM/YY

DRAWING STATUS
CONTRACT

CLIENT
XLB

PROJECT ADDRESS
Broadhurst Building, 56 Oxford Street,
Manchester M1 6EU

TITLE
Broadhurst Building (01) ground floor
Reception
General Arrangement

SCALE	1:100@A2	DATE	20.02.2021
DRAWN	GP	CHECKED	KR

PROJECT NO	BLDG.	FLOOR	DETAIL	REV.
21-11249	01	-	00 -	GA - REV_H



Ground Floor, St Paul's
House, 10 Warwick Lane,
London, EC4M 7BP

Tel: 020 7101 1177
enquiries@aisworkplace.com
www.ais-interiors.com

The copyright in this drawing is vested in Advanced Interior Solutions Group Companies Limited and its subsidiary companies ("AIS"), and no license or assignment of any kind has been, or is, granted to any third party whether by provision of copies, originals or otherwise, unless agreed expressly in writing by AIS. This drawing may not be copied, shown or given to a third party unless agreed expressly in writing by AIS. © Copyright AIS

Layouts and all dimensions are subject to confirmation on site prior to commencement of any works. Do not scale from this drawing. AIS cannot accept responsibility for the accuracy of scaled plans supplied to us by third parties in either hard copy or PDF formats.