



PROPOSED MULTI-STEM TREES (Courtyard Raised Planters)
Multi-stem trees in varying species located where basement support columns allow, in line with Engineering feedback

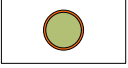

ORNAMENTAL PLANTING (Courtyard Raised Planters)
Seasonal interest throughout. Fully shade tolerant mix to courtyard.
Refer to softworks drawing 2688-PLA-XX-XX-DR-L-2000 and Design and Access Statement for more information



PLANTED POTS (Courtyard)
Seasonal interest throughout. Fully shade tolerant mix to courtyard.
Refer to softworks drawing 2688-PLA-XX-XX-DR-L-2000 and Design and Access Statement for more information

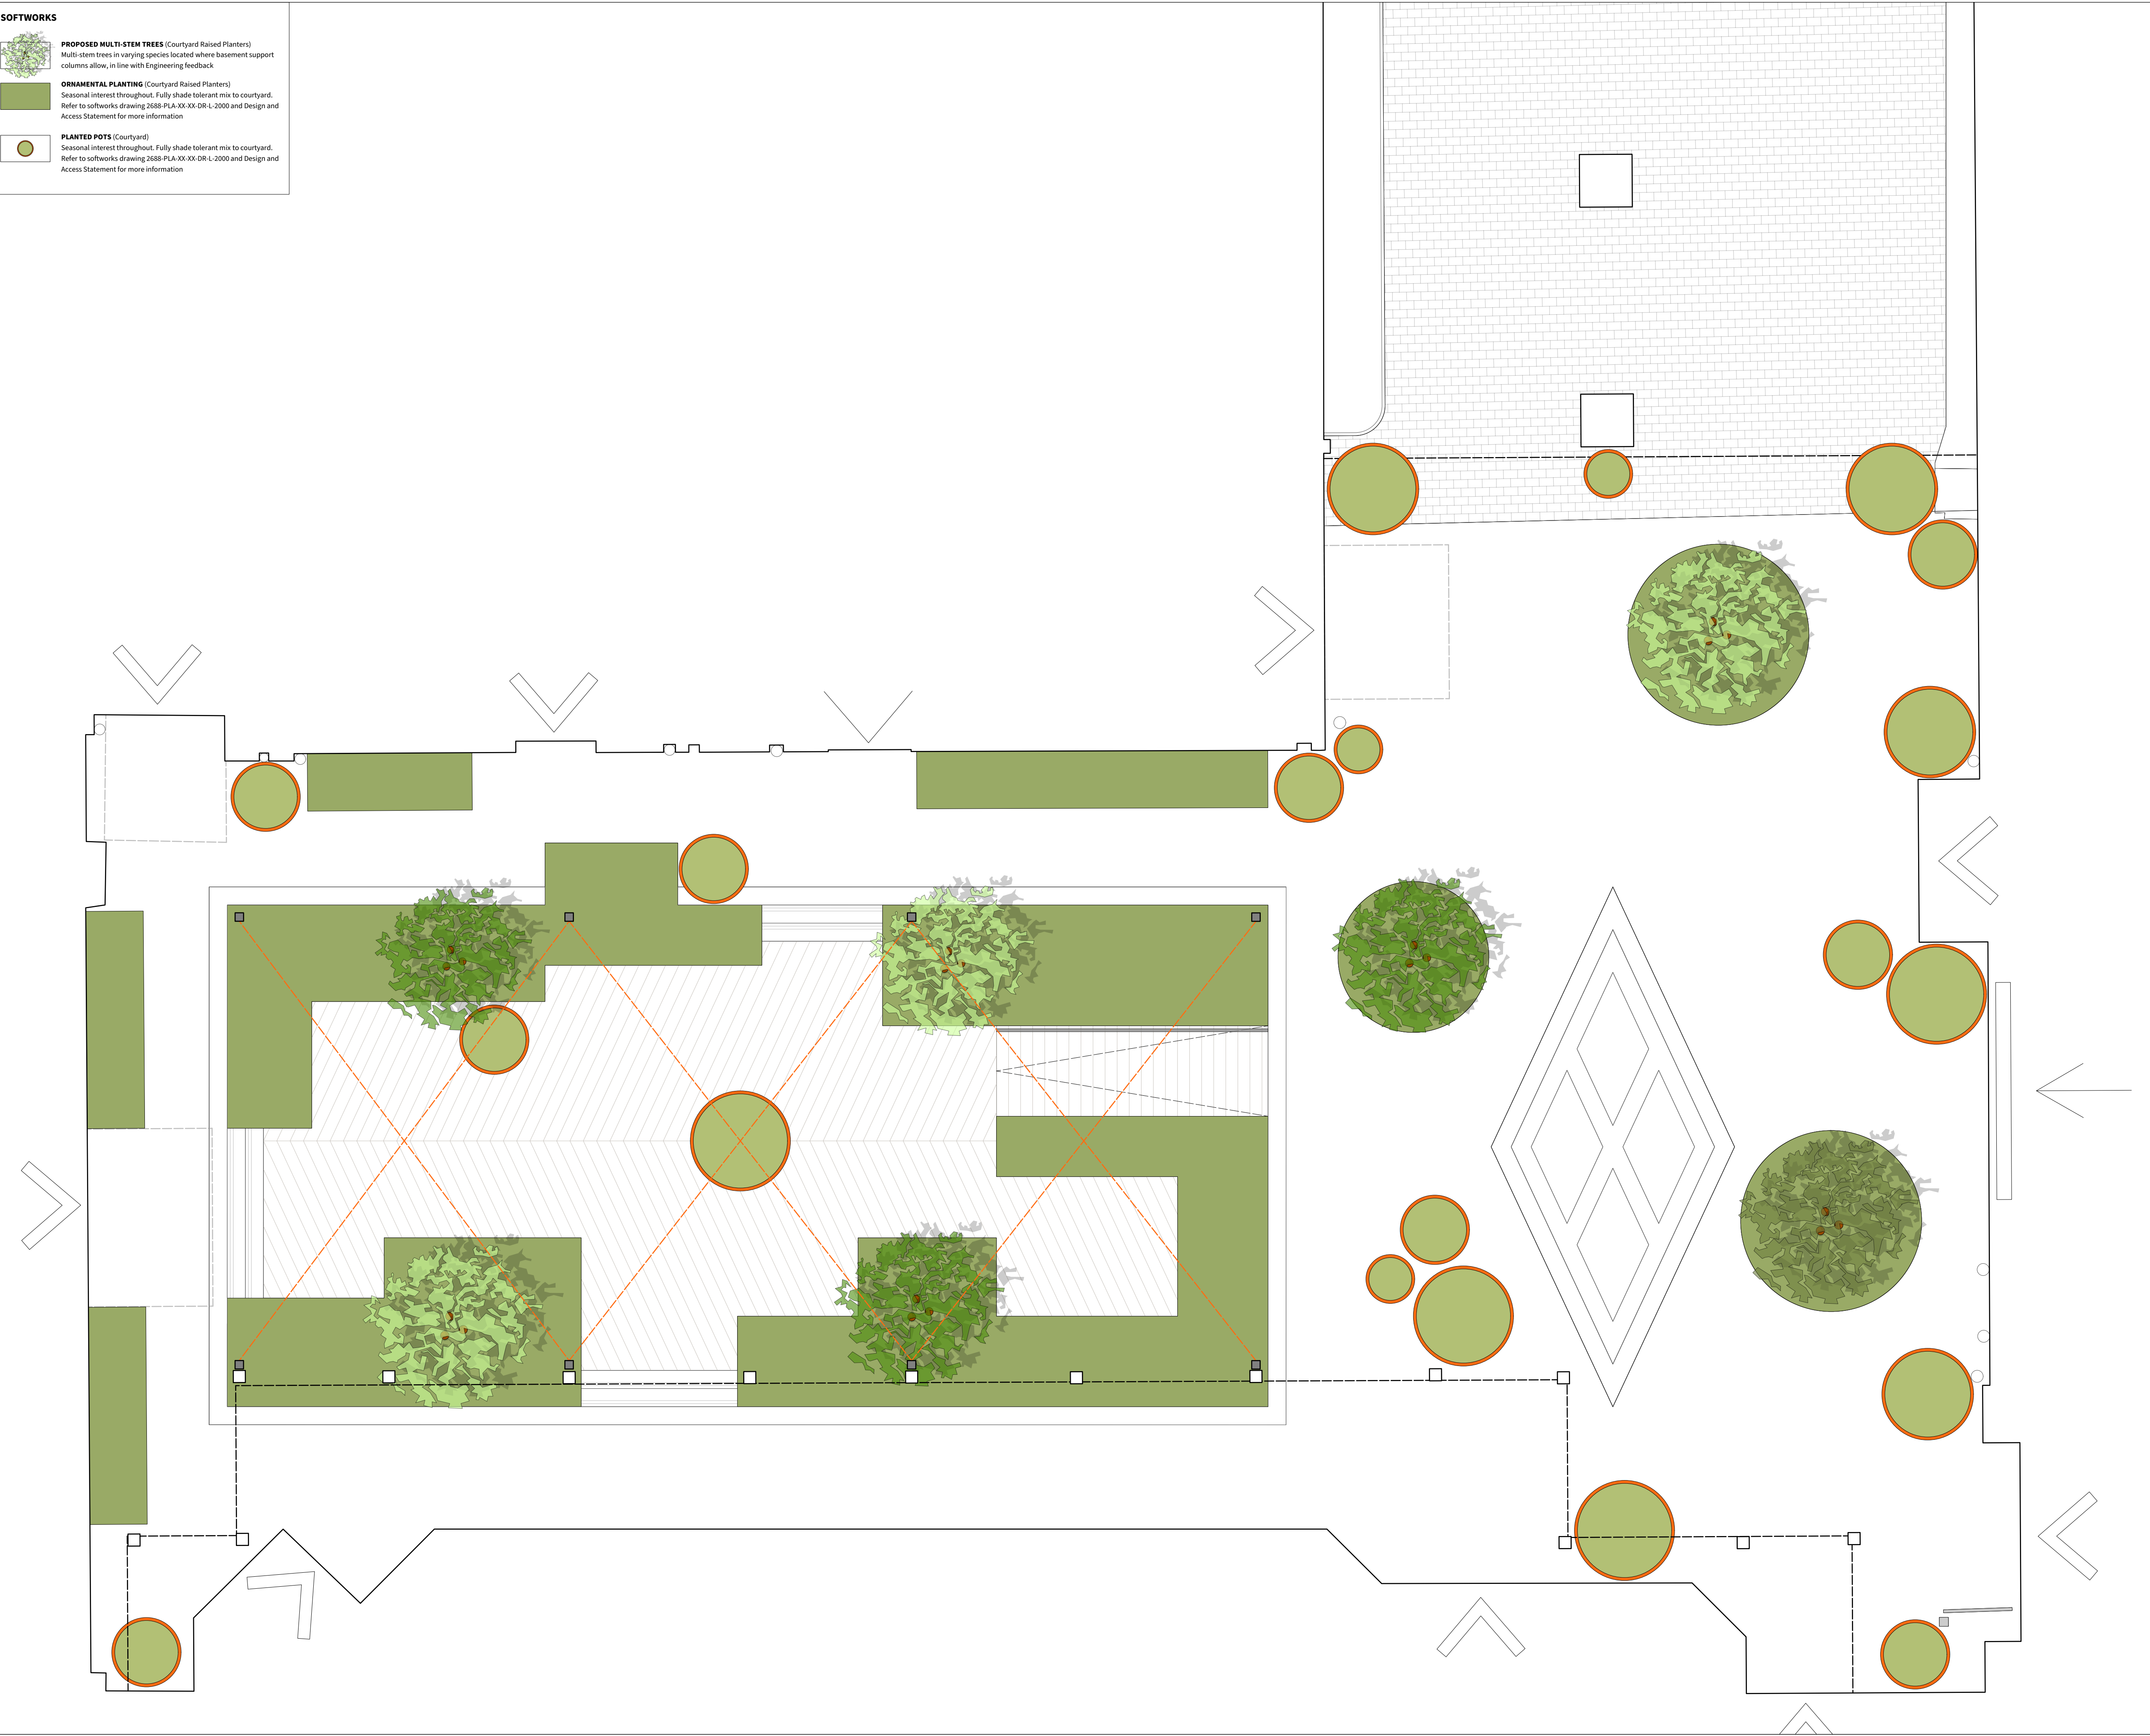




THIS DRAWING IS COPYRIGHT PROTECTED AND MAY NOT BE REPRODUCED IN WHOLE OR PART WITHOUT WRITTEN AUTHORITY FROM THE OWNER.

NOTES:

1. Do not scale from this drawing.
2. Always work to noted dimensions.
3. All dimensions are in millimetres unless otherwise stated.
4. All setting out, levels and dimensions to be agreed on site.
5. The dimensions of all materials must be checked on site before being laid out.
6. This drawing must be read with the relevant specification clauses and detail drawings.
7. Order of construction and setting out to be agreed on site.

LOCATION PLAN

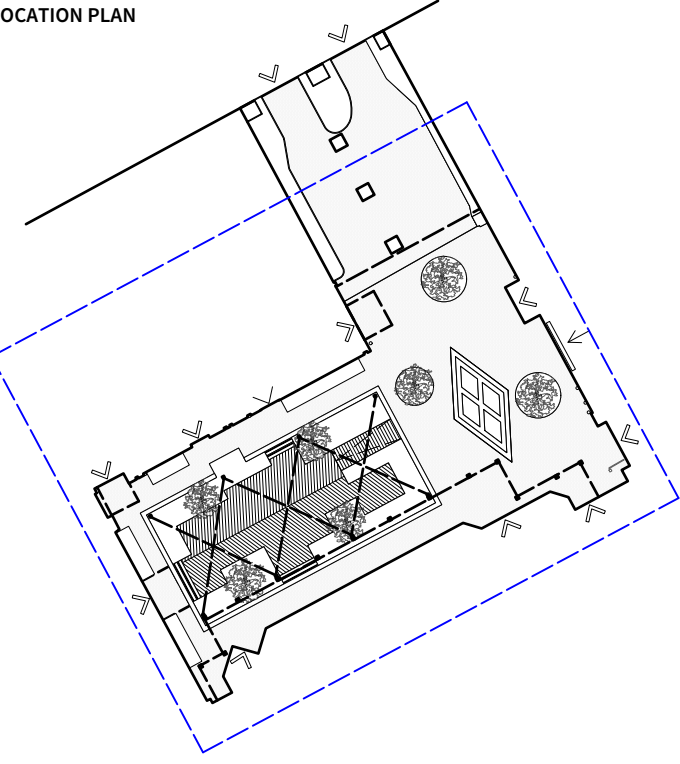

P01	06.07.21	Planning	CL	LH
Revision	Date	Description	Drawn	Apprvd.
 Planit I.E. Limited E: info@planit-ie.com W: planit-ie.com MANCHESTER 2 Back Grafton St, Altrincham, WA14 1DY T: 0161 928 9281 LEEDS No.1 Aire Street, Leeds Station, Leeds, LS1 4PR T: 0113 824 6413 LIVERPOOL Tempest 5.3, 12 Tithebarn Street, Liverpool, L2 2DT T: 0151 363 1230 LONDON Unit 6 Waterside, 44-48 Wharf Road, London, N1 7UX T: 0207 253 5678 STANDISH Standish Gatehouse, Stonehouse, Gloucestershire, GL10 3BZ T: 0145 360 7080				

Client XLB Property

Project Tootal Courtyard Manchester

Drg Title Softworks GA

Created on	Created by	Approved by
19.04.2021	CL	LH

Scale	Size	Workstage
1:50	A1	Planning

Drg No.	Suitability	Revision
2688-PLA-XX-XX-DR-L-2000	S1	P01

© Planit I.E. Limited