
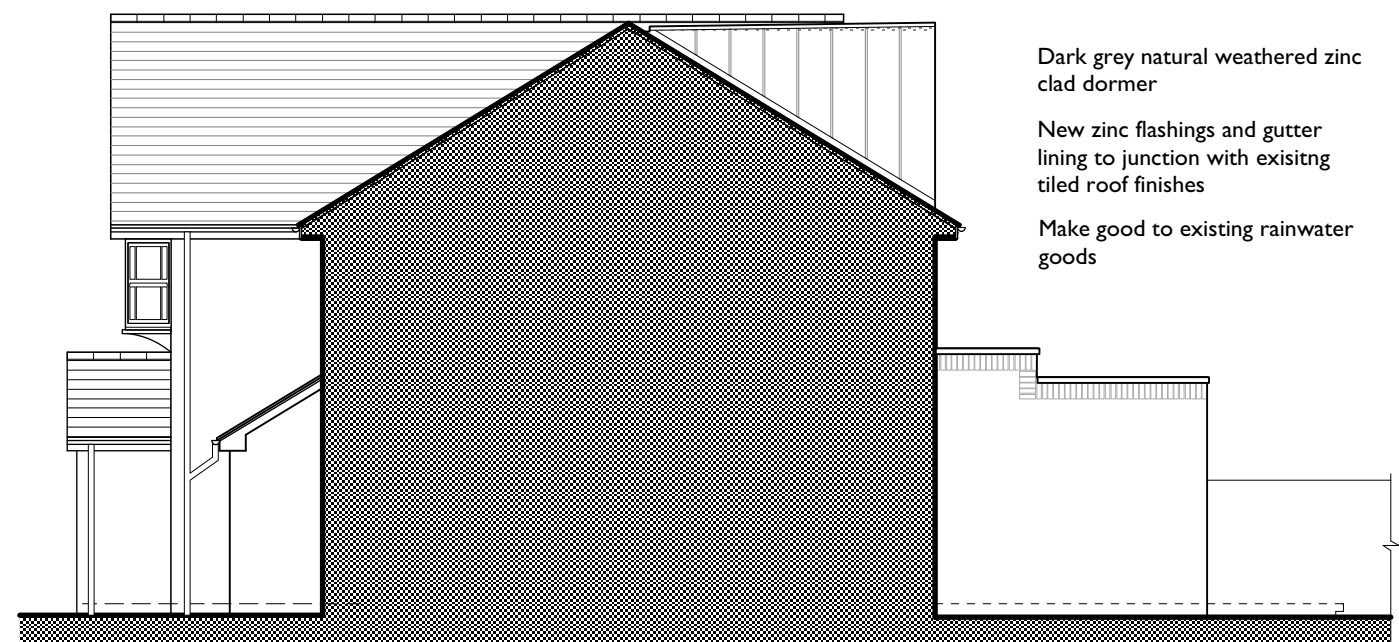
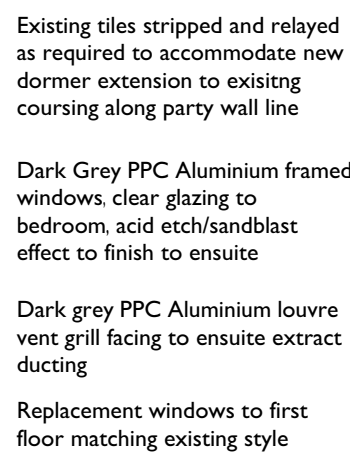
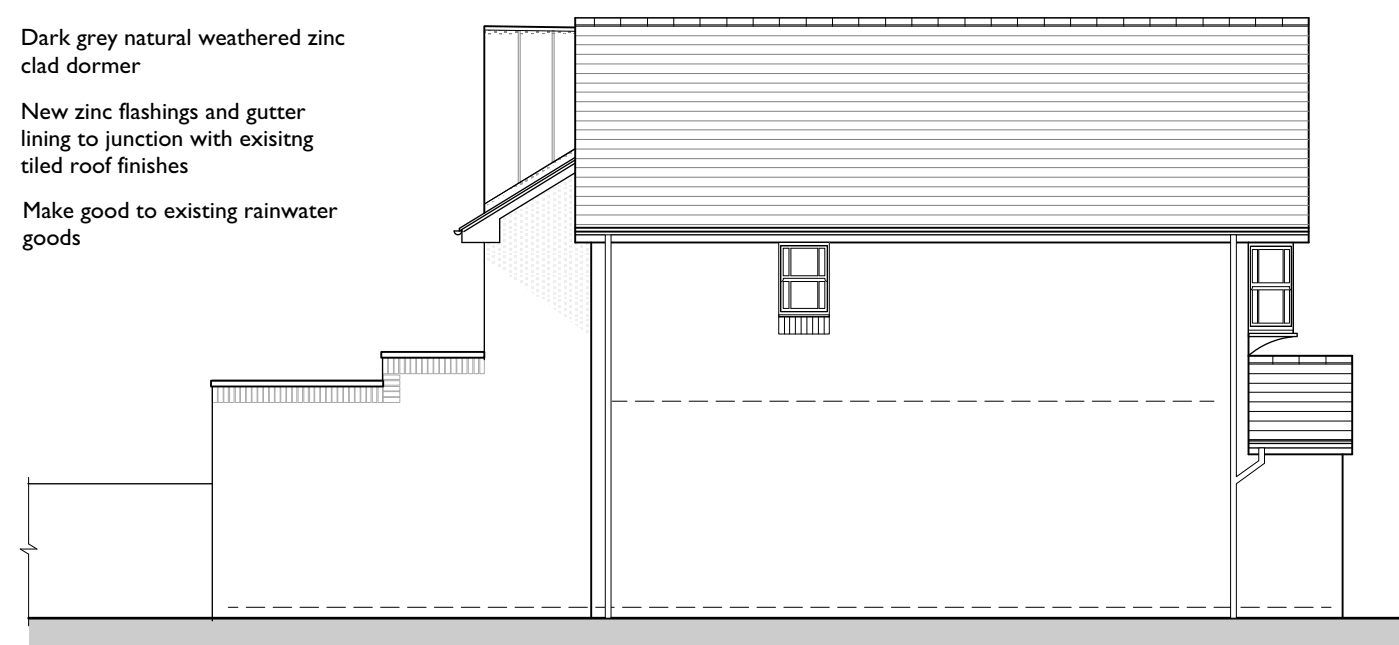
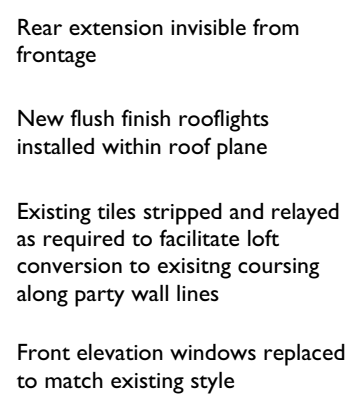


IF IN ANY DOUBT ASK

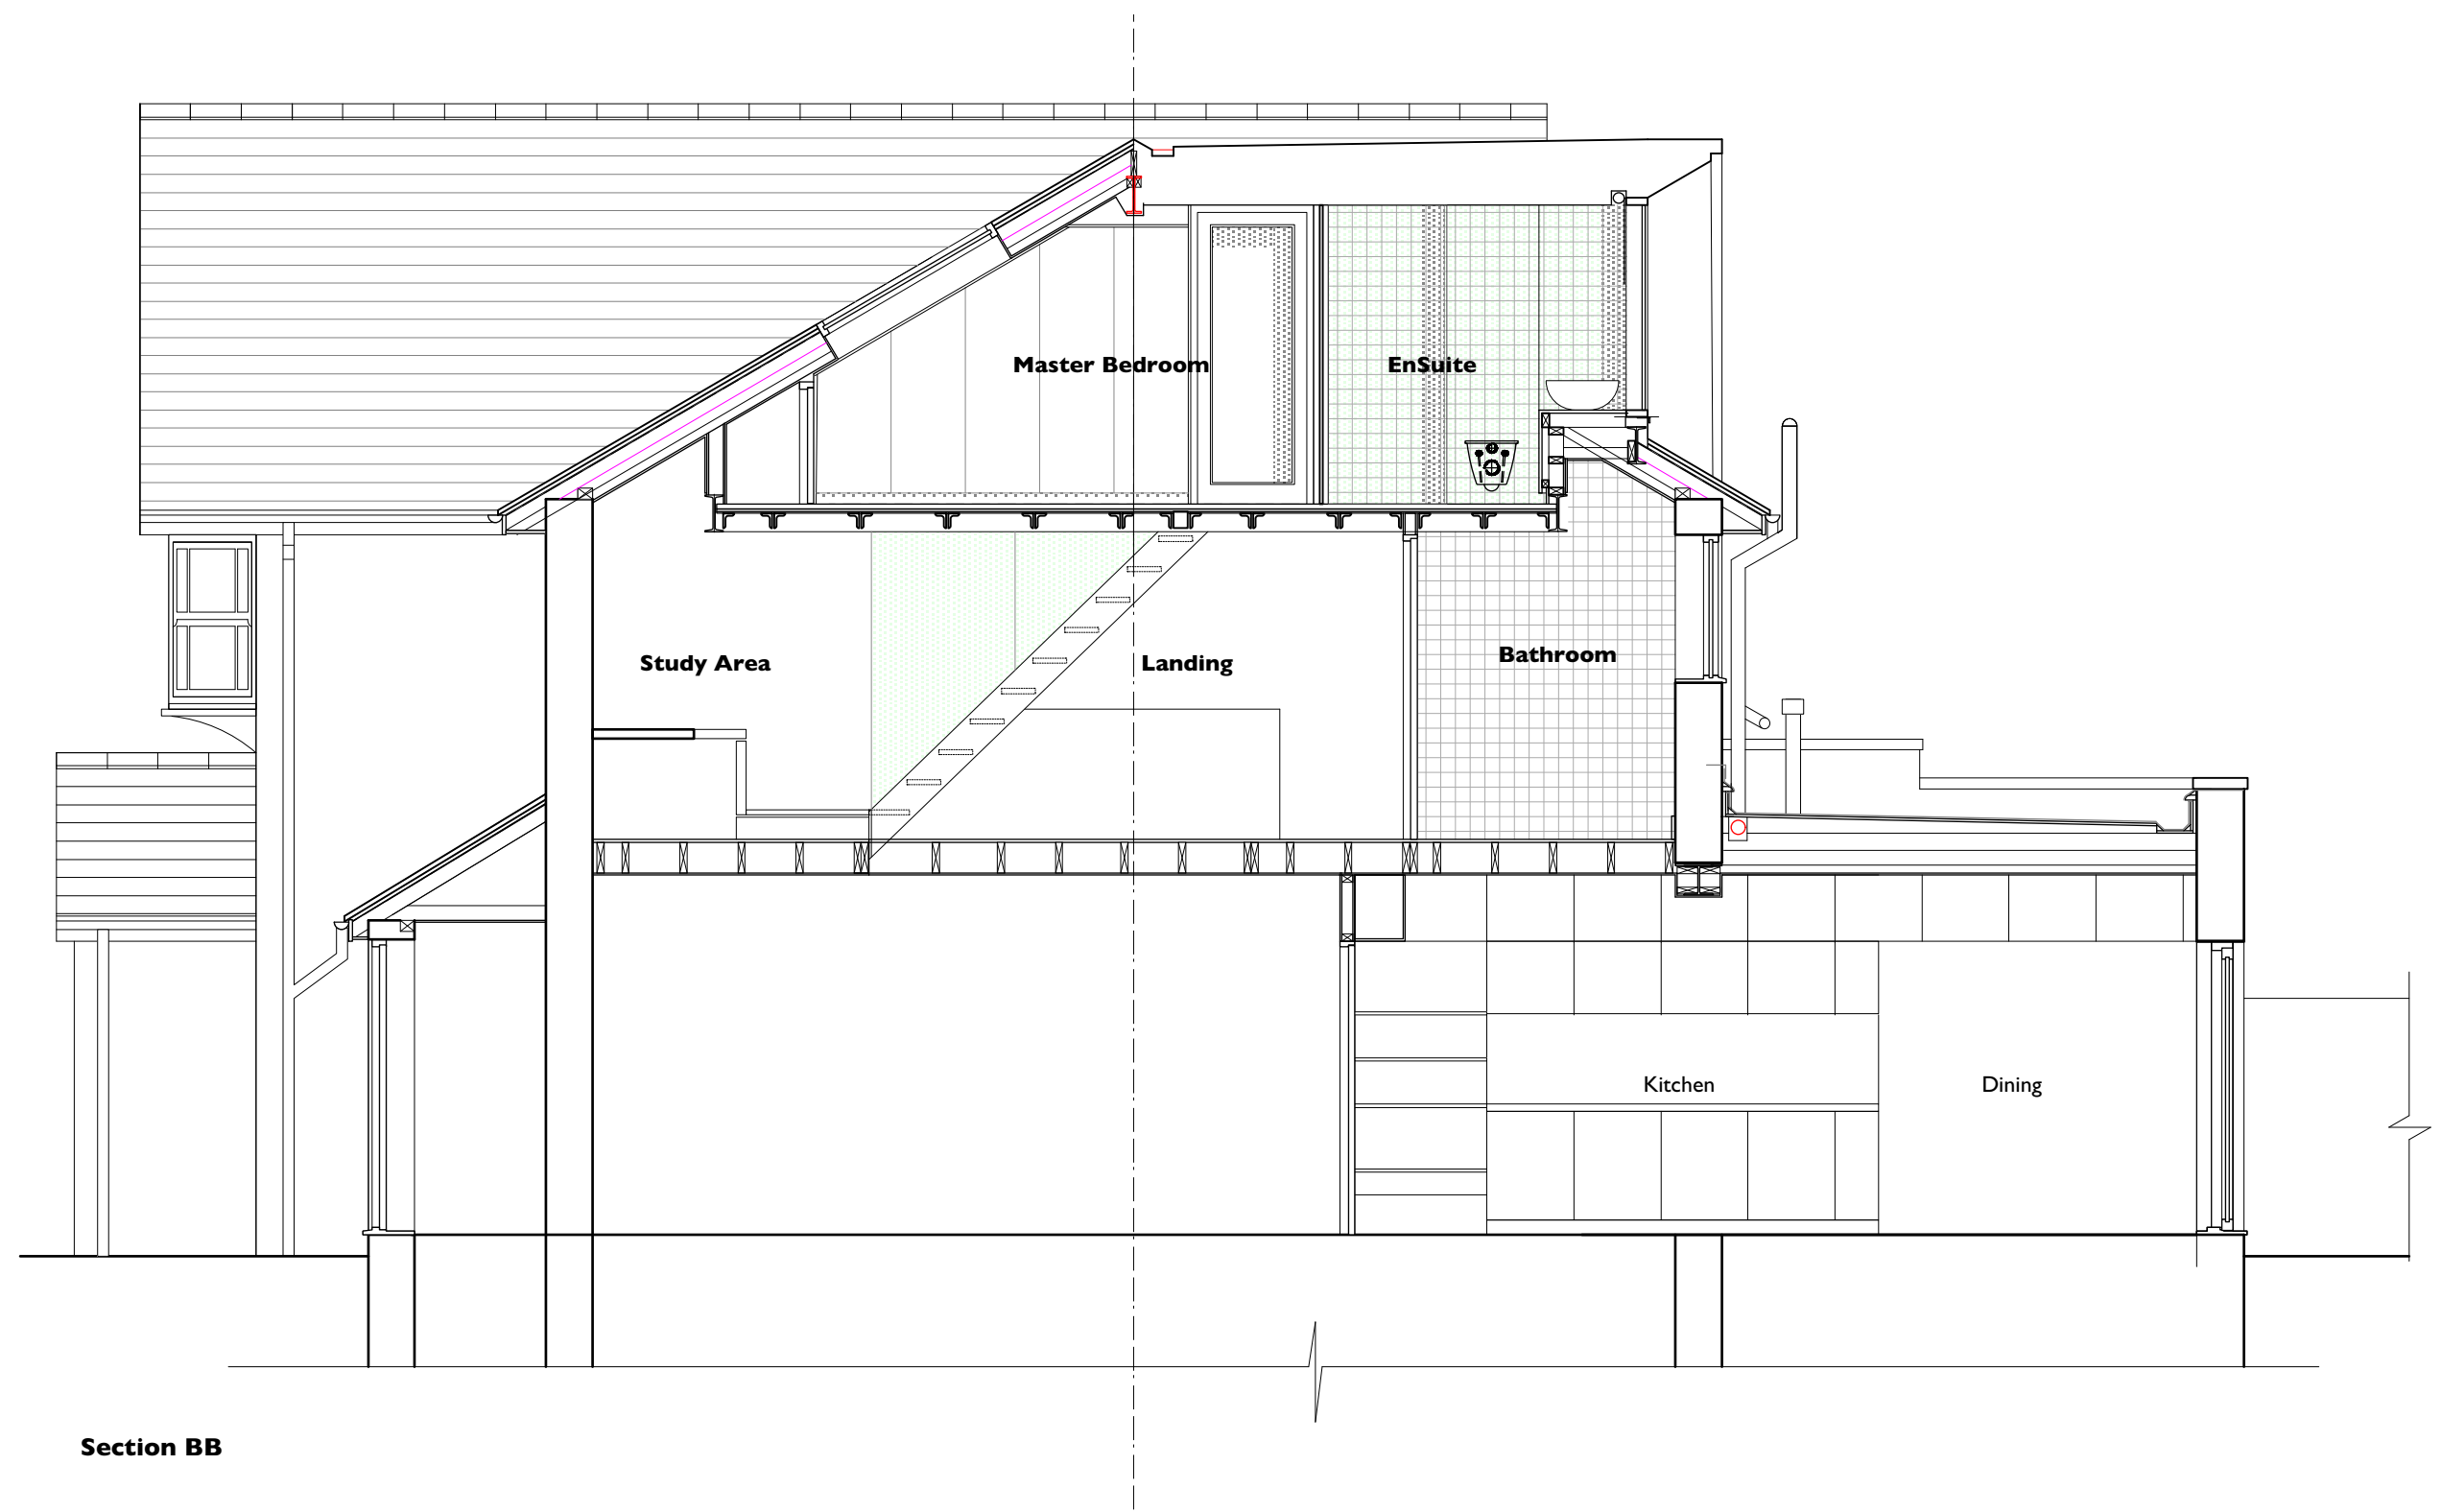

DRAWING SCALE		
A	12.04.22	Planning Annotation Included
Rev.	Date	Comment

re|form
[architects and urban strategists] ltd
14 Athol Road | Whalley Range| Manchester | M16 8QN
T+44[0] 7976 760 680
e| studio@raas.co.uk

Client

Ms S Galloway

Project Title	Alterations And Extensions to 7 Turn Moss Road, Chorlton, Manchester, M32 8QD
------------------	--

Drawing Title	Status
<u>Option 1</u> Plans, Sections and Elevations As Proposed	Scale 1:50, 1:100@ A1 1:100, 1:200 @ A3

Job No.	Drawing No.	Rev.
E SG 22-436	010	A