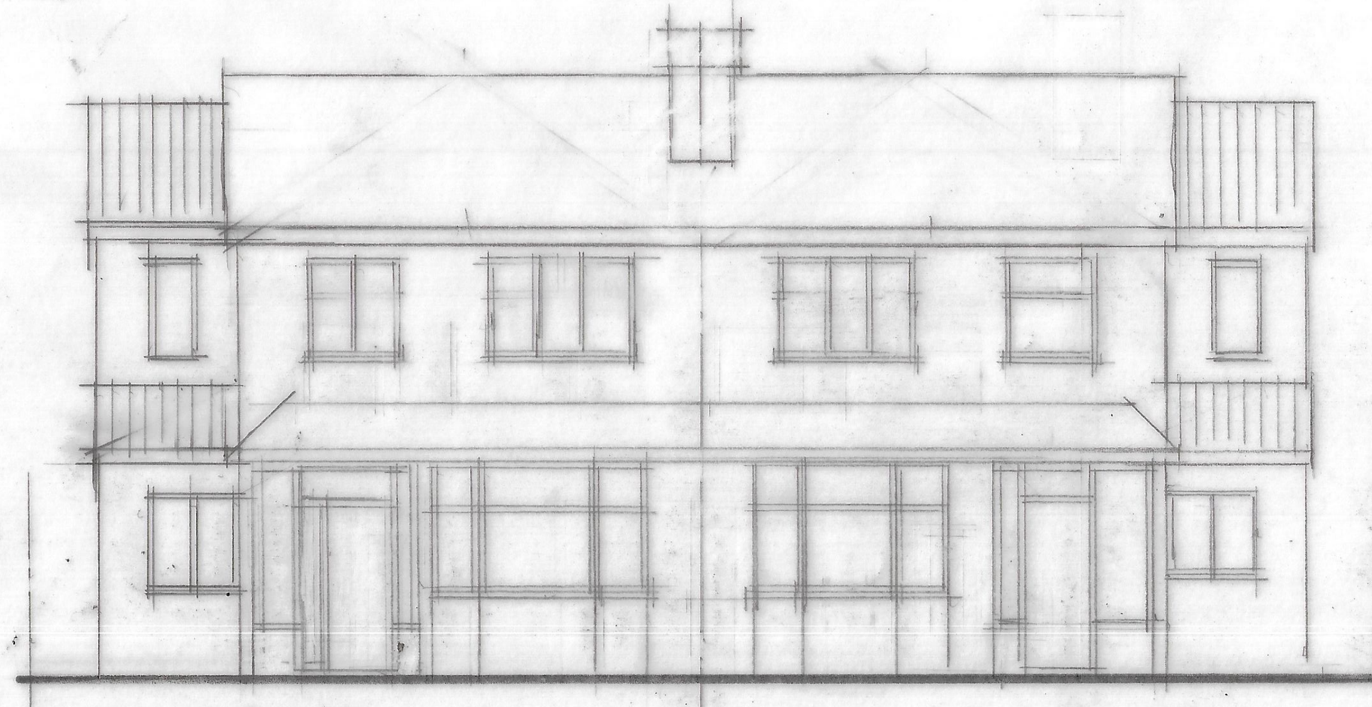
front

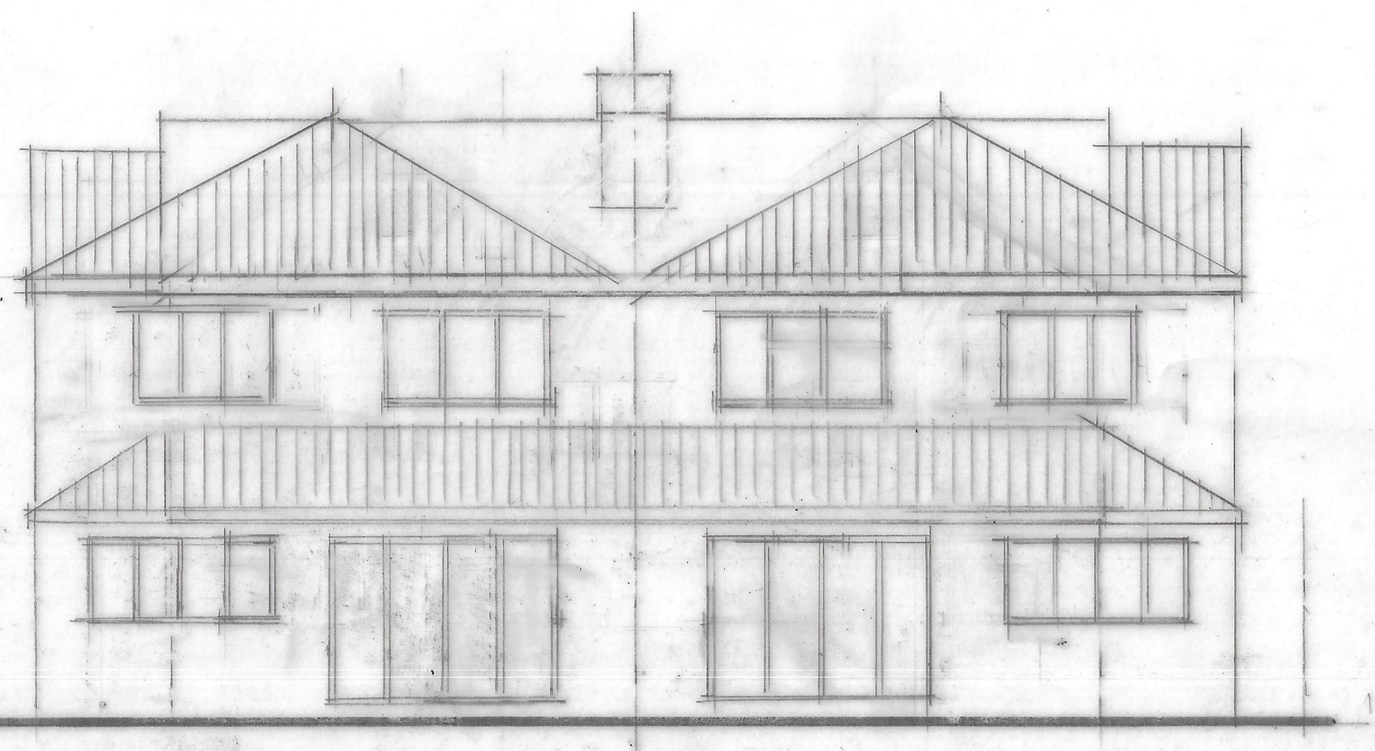
rear

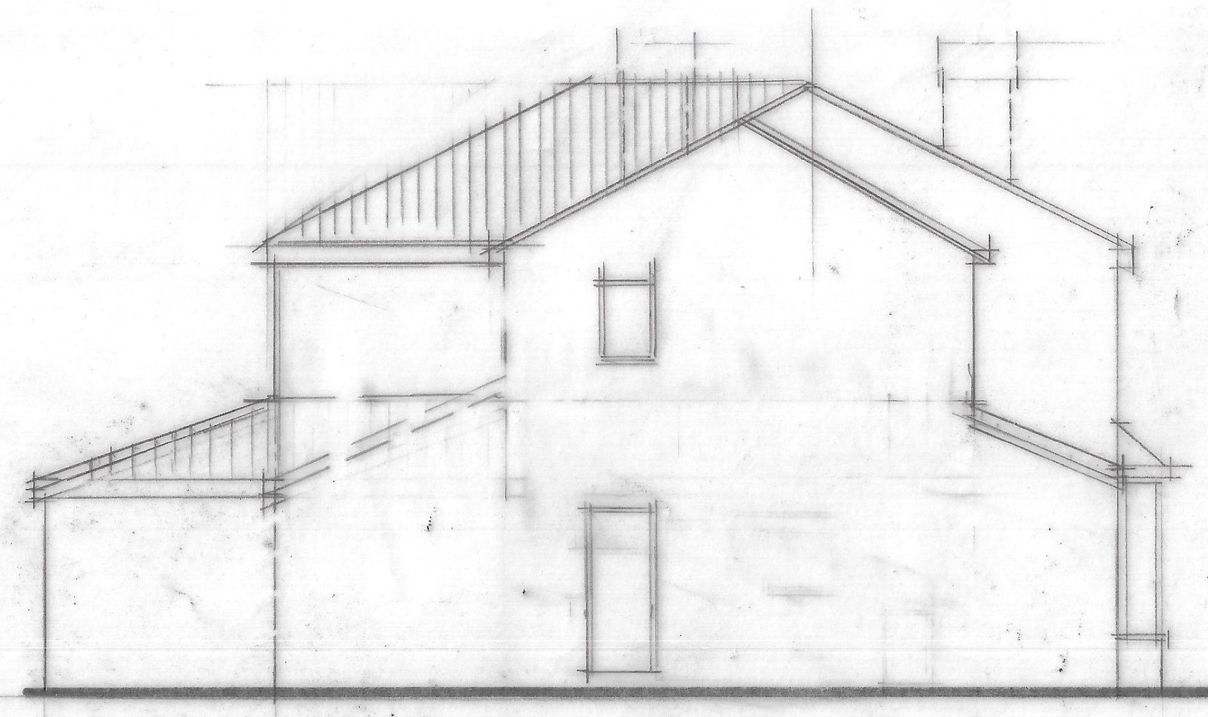
side

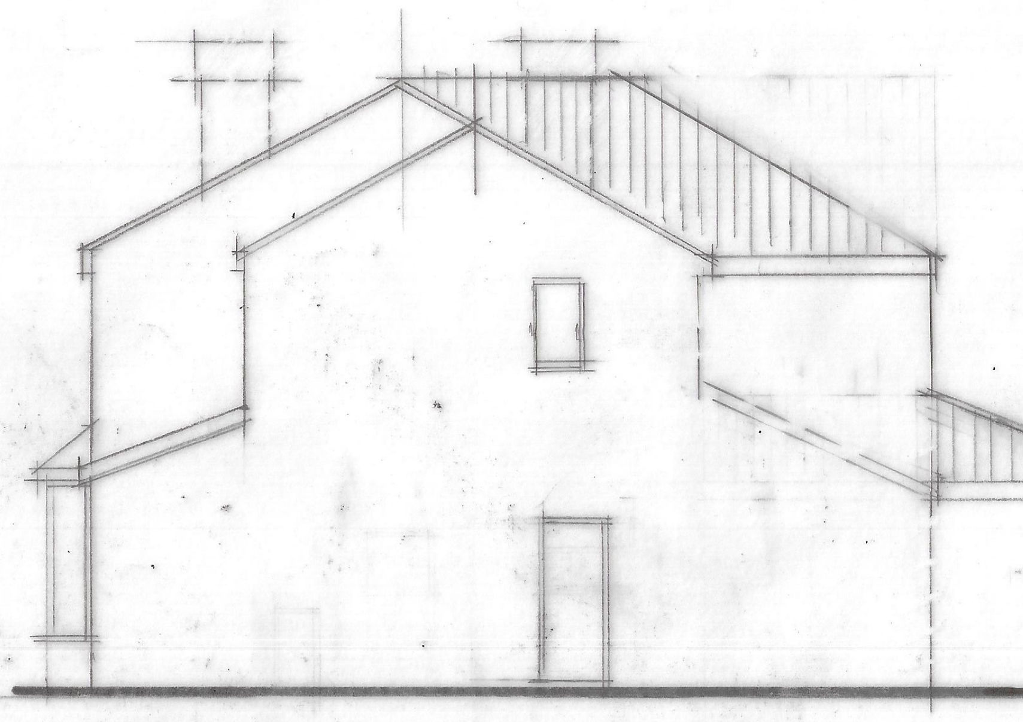
side

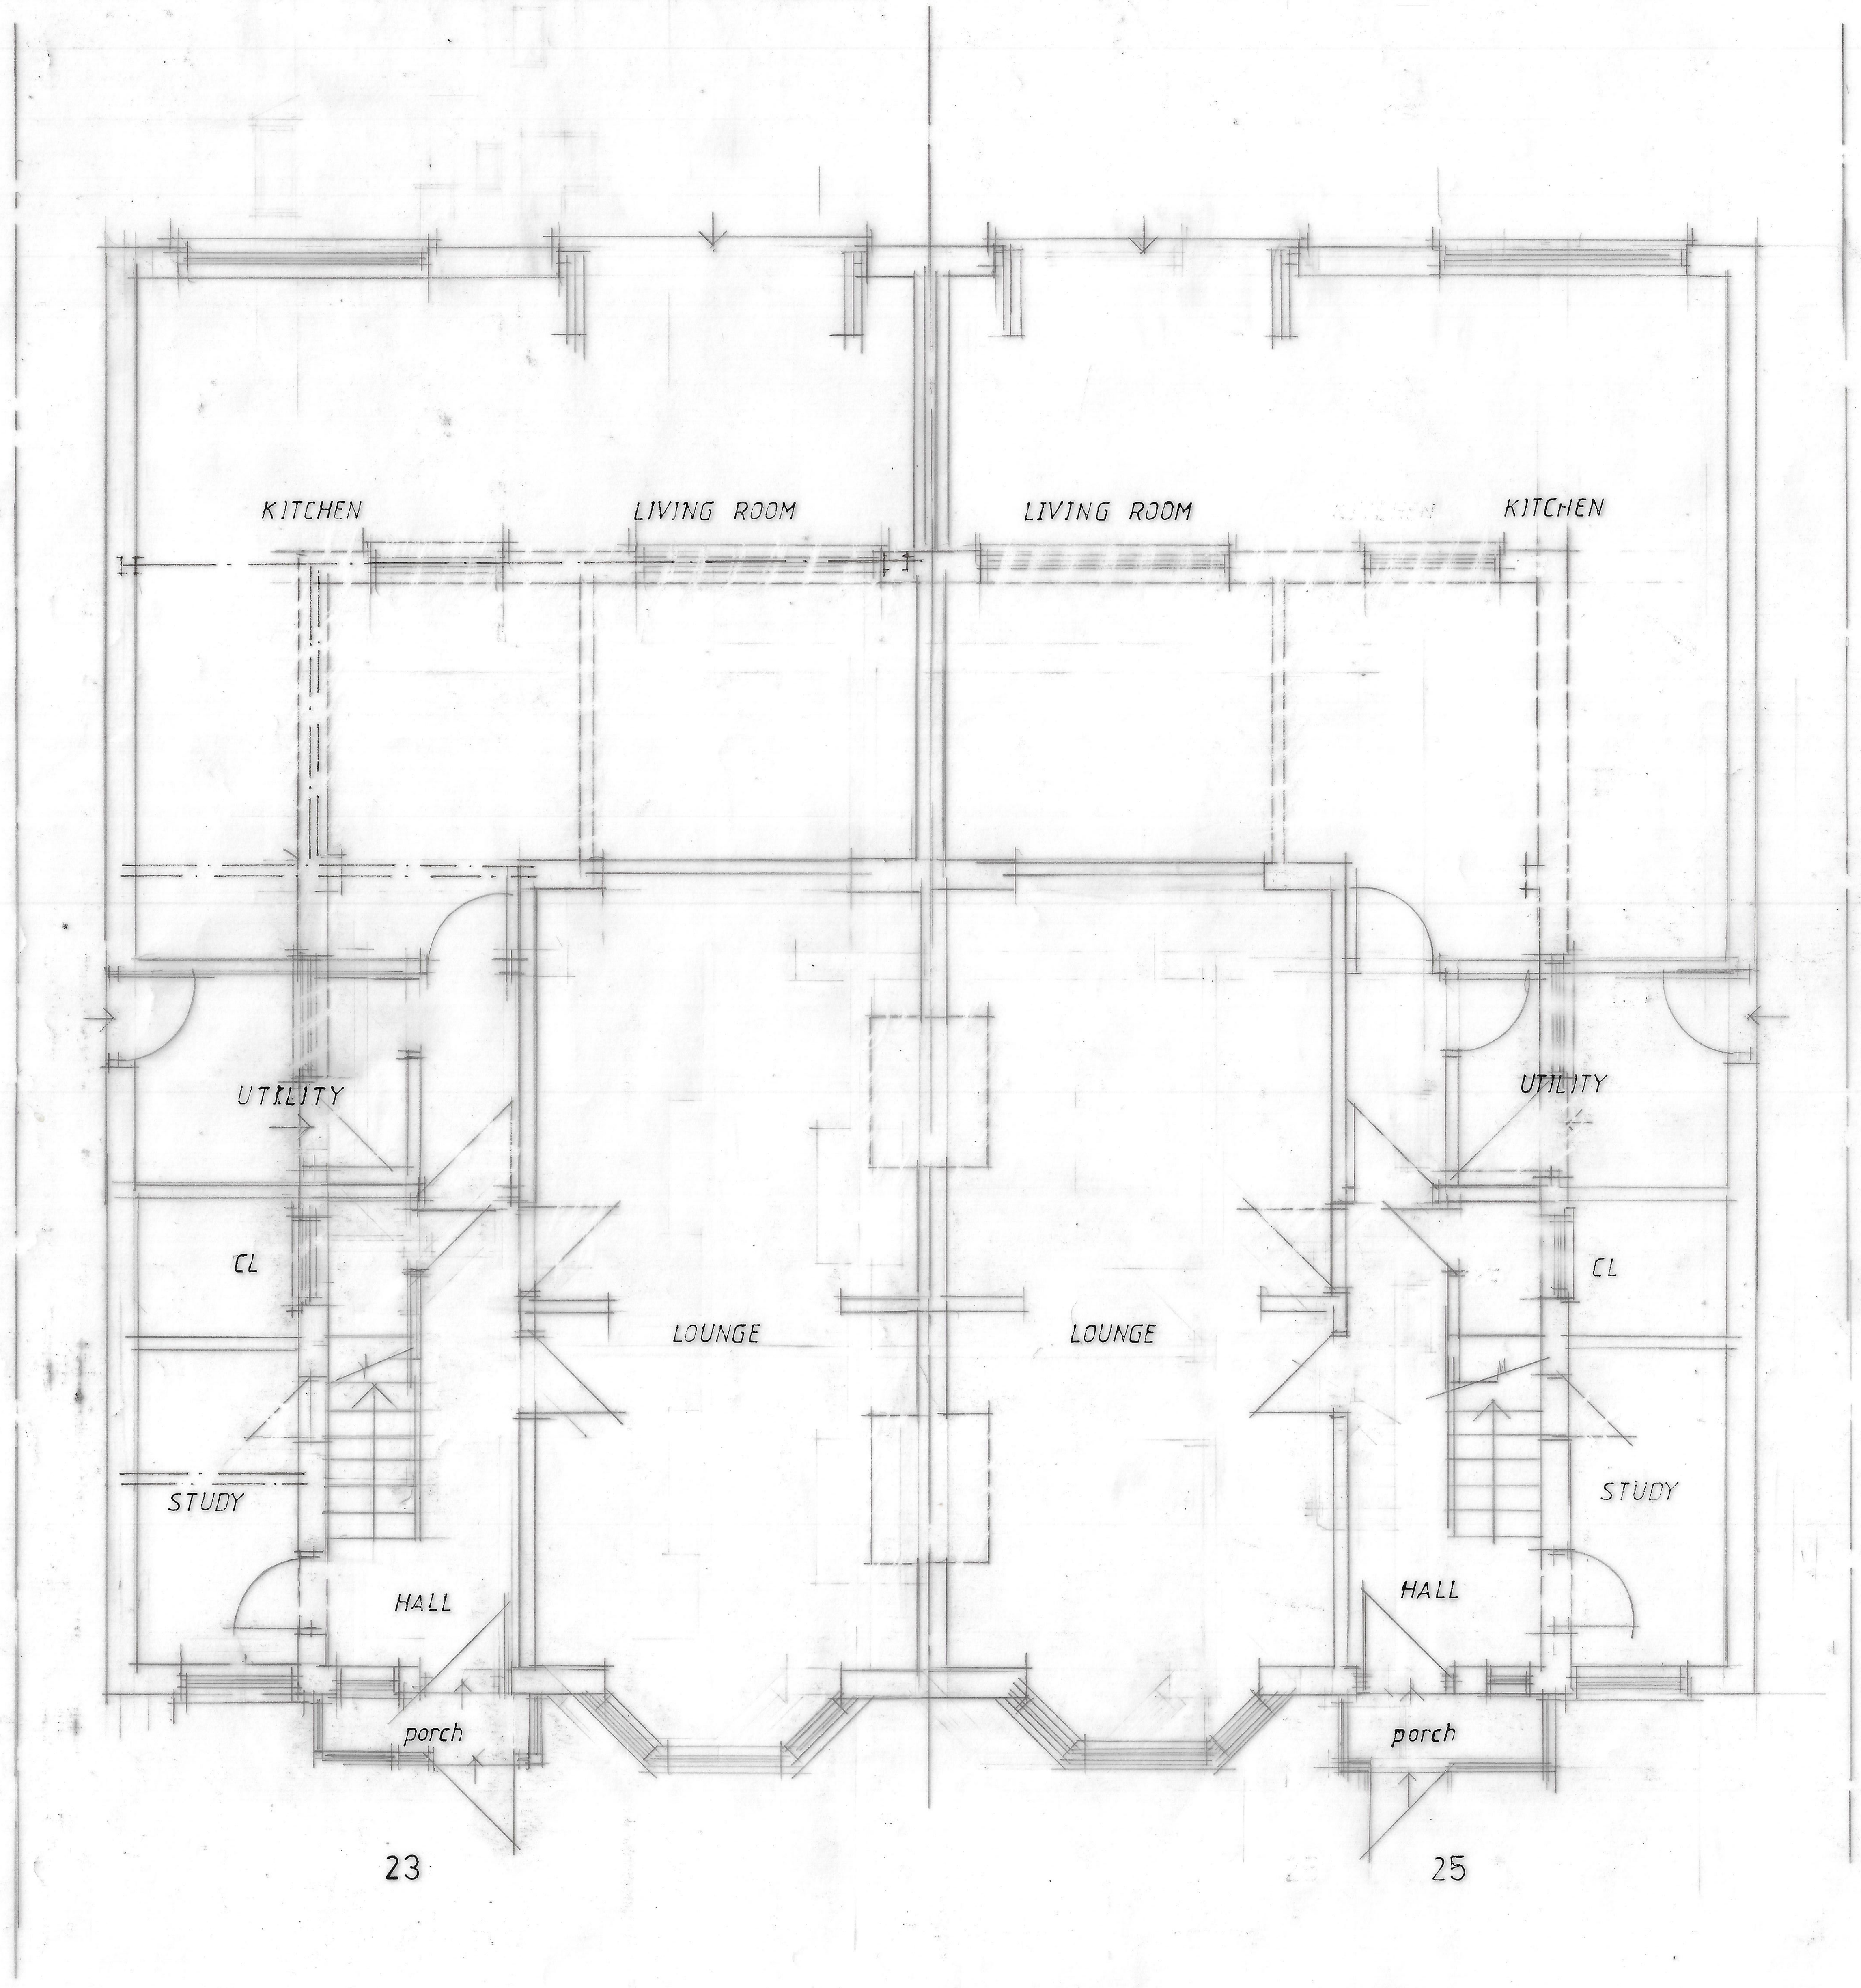

GROUND FLOOR

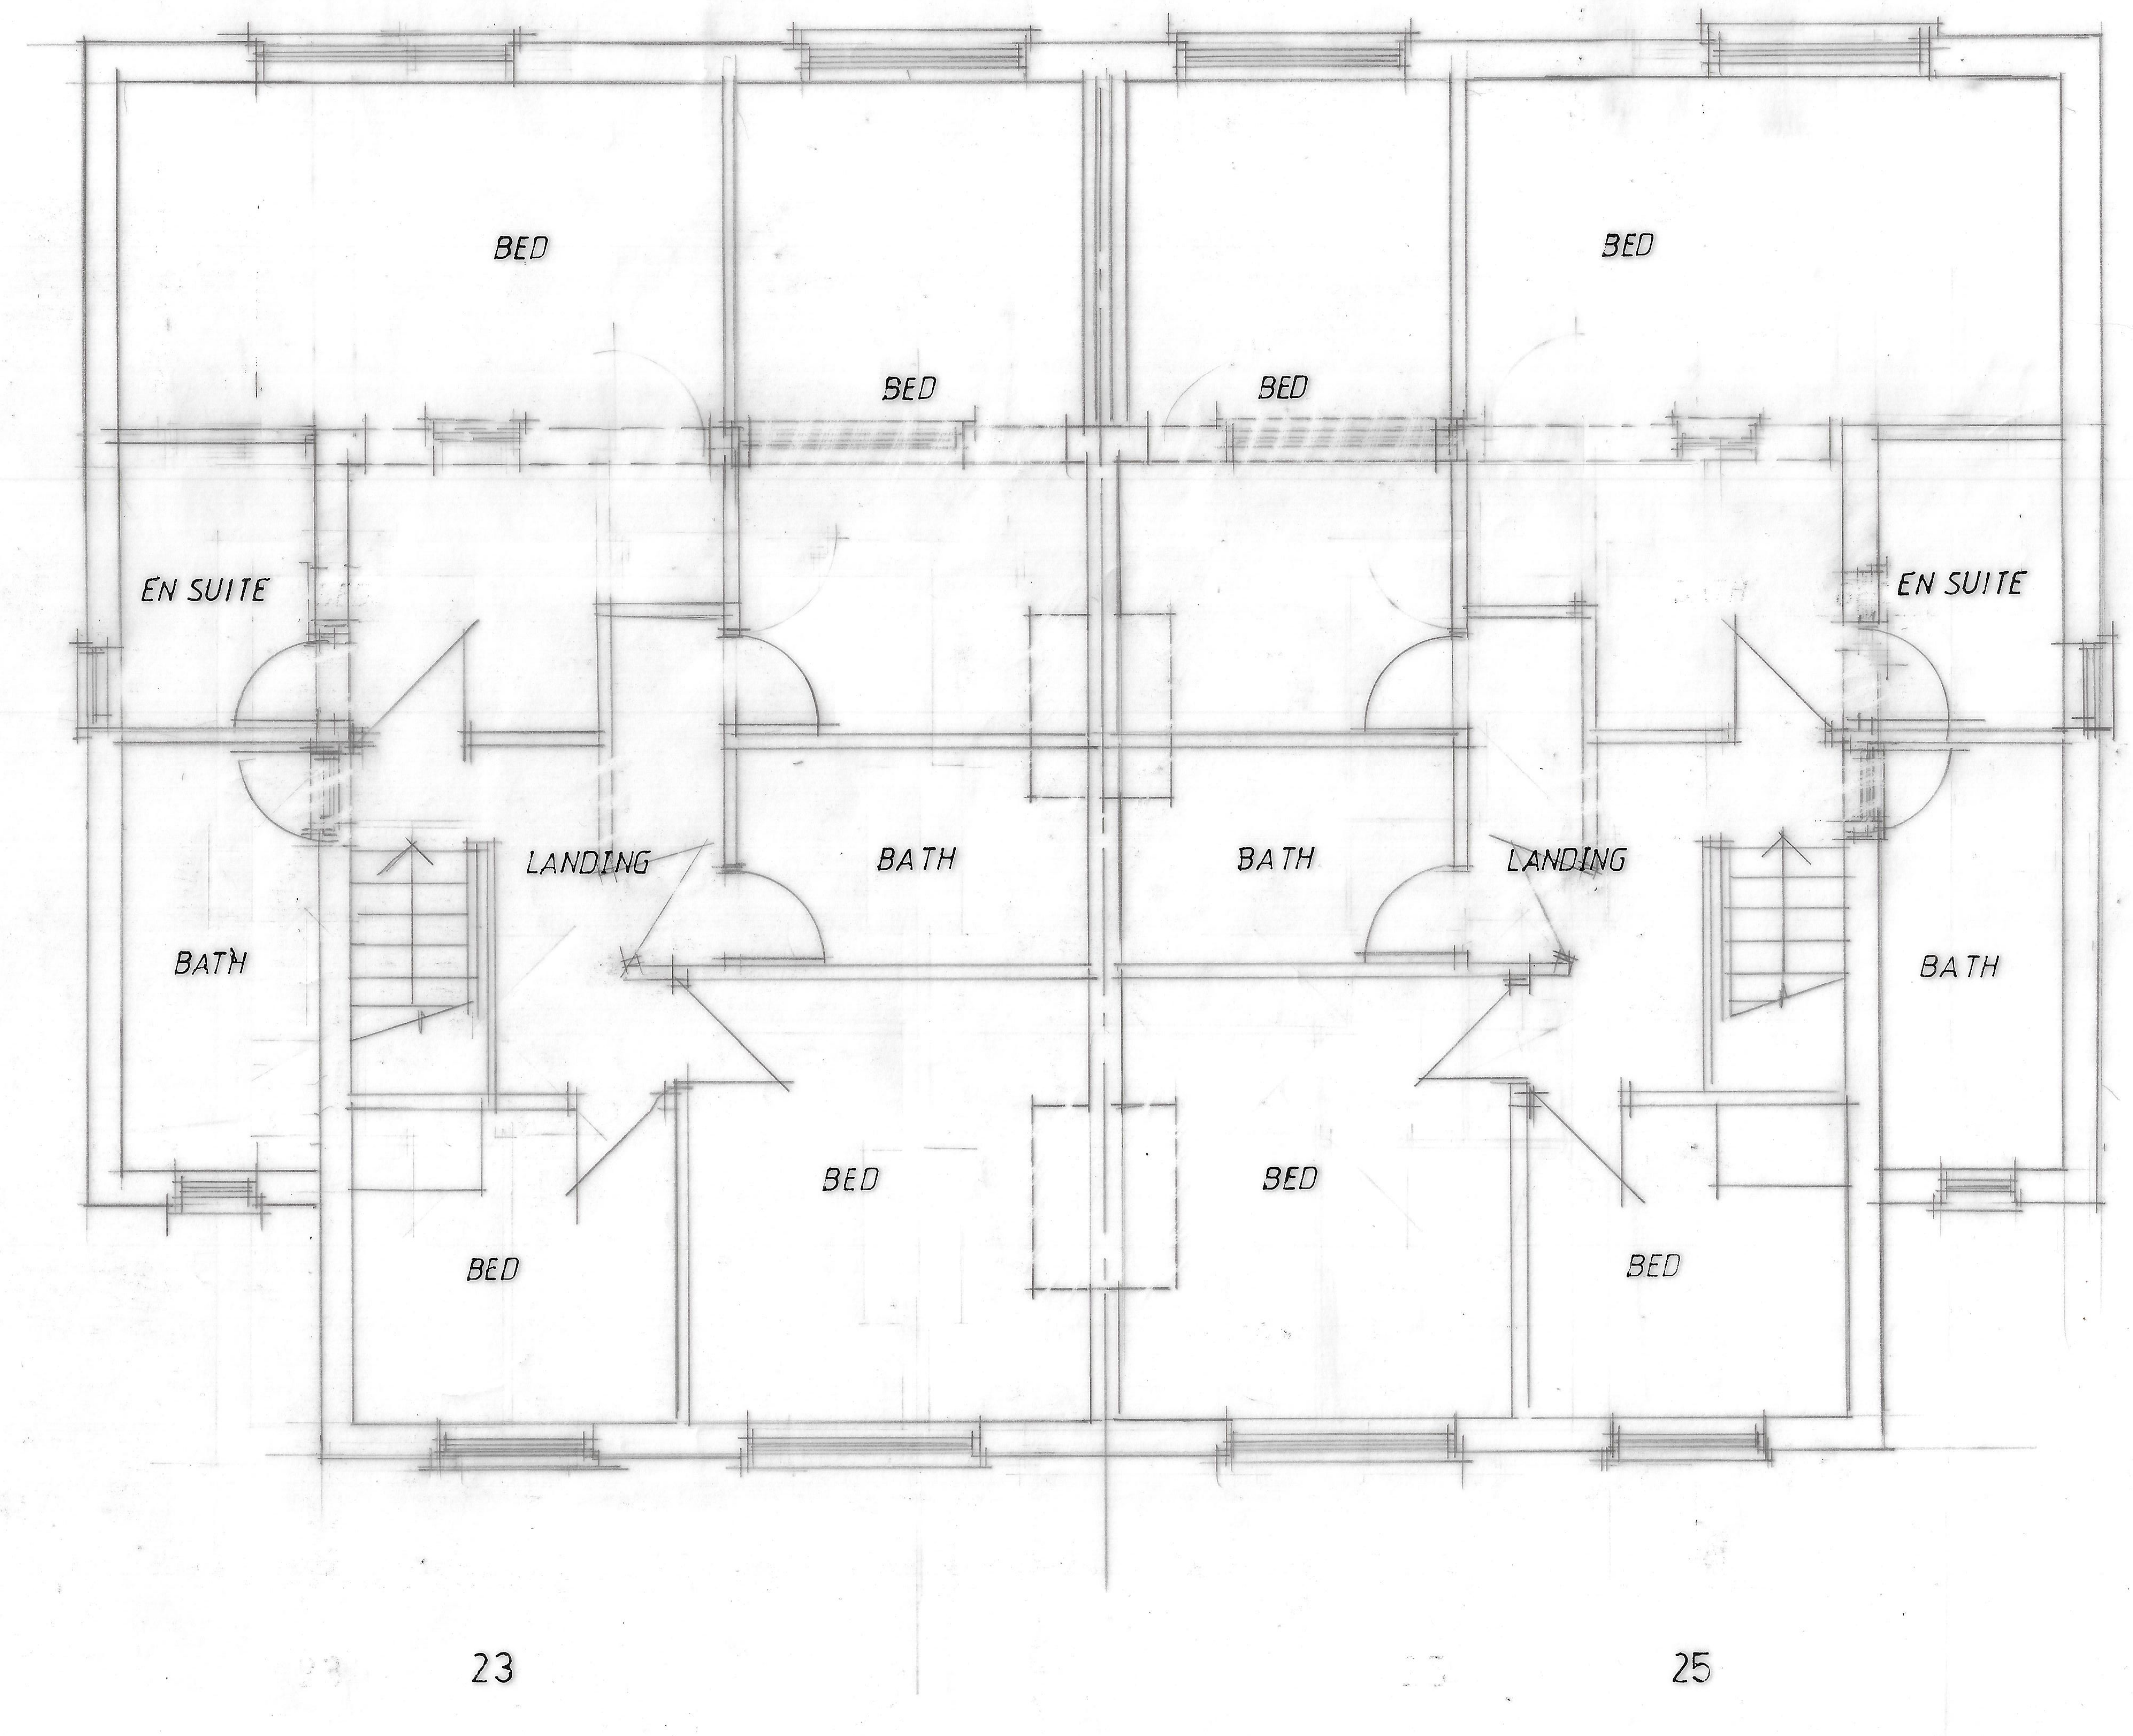

FIRST FLOOR

CLIENT
MR R KHAN & MR F & R KHAN
23 VAUGHAN RD 25 VAUGHAN RD
CHORLTON M21 0YL

JOB TITLE
PROPOSED 1 & 2 STOREY REAR /SIDE
JOINT APPLICATION EXTENSIONS &
ANCILLARY ACCOMMODATION

DRG. TITLE
PLANS AND ELEVATIONS
AS PROPOSED

HOLBOROW + ORMESHER
Limited

architectural & interior design

Station House
Adams Hill
Knutsford
Cheshire WA16 6DN

telephone : 01565 652275
fax : 01565 750501

ISSUE	ORIGINAL	1	2	3	4	5	6	7
REVISION		A	B	C	D			
DATE		NOV 20	MAR 21	[illegible] 21	[illegible] 21			
DRAWN		[illegible]	[illegible]	[illegible]	[illegible]			
CHECKED								
APPROVED								

SCALE 1:50 & 1:100 at A1

DRAWING NUMBER 2108/20/02 ABC D

M 512650 R