



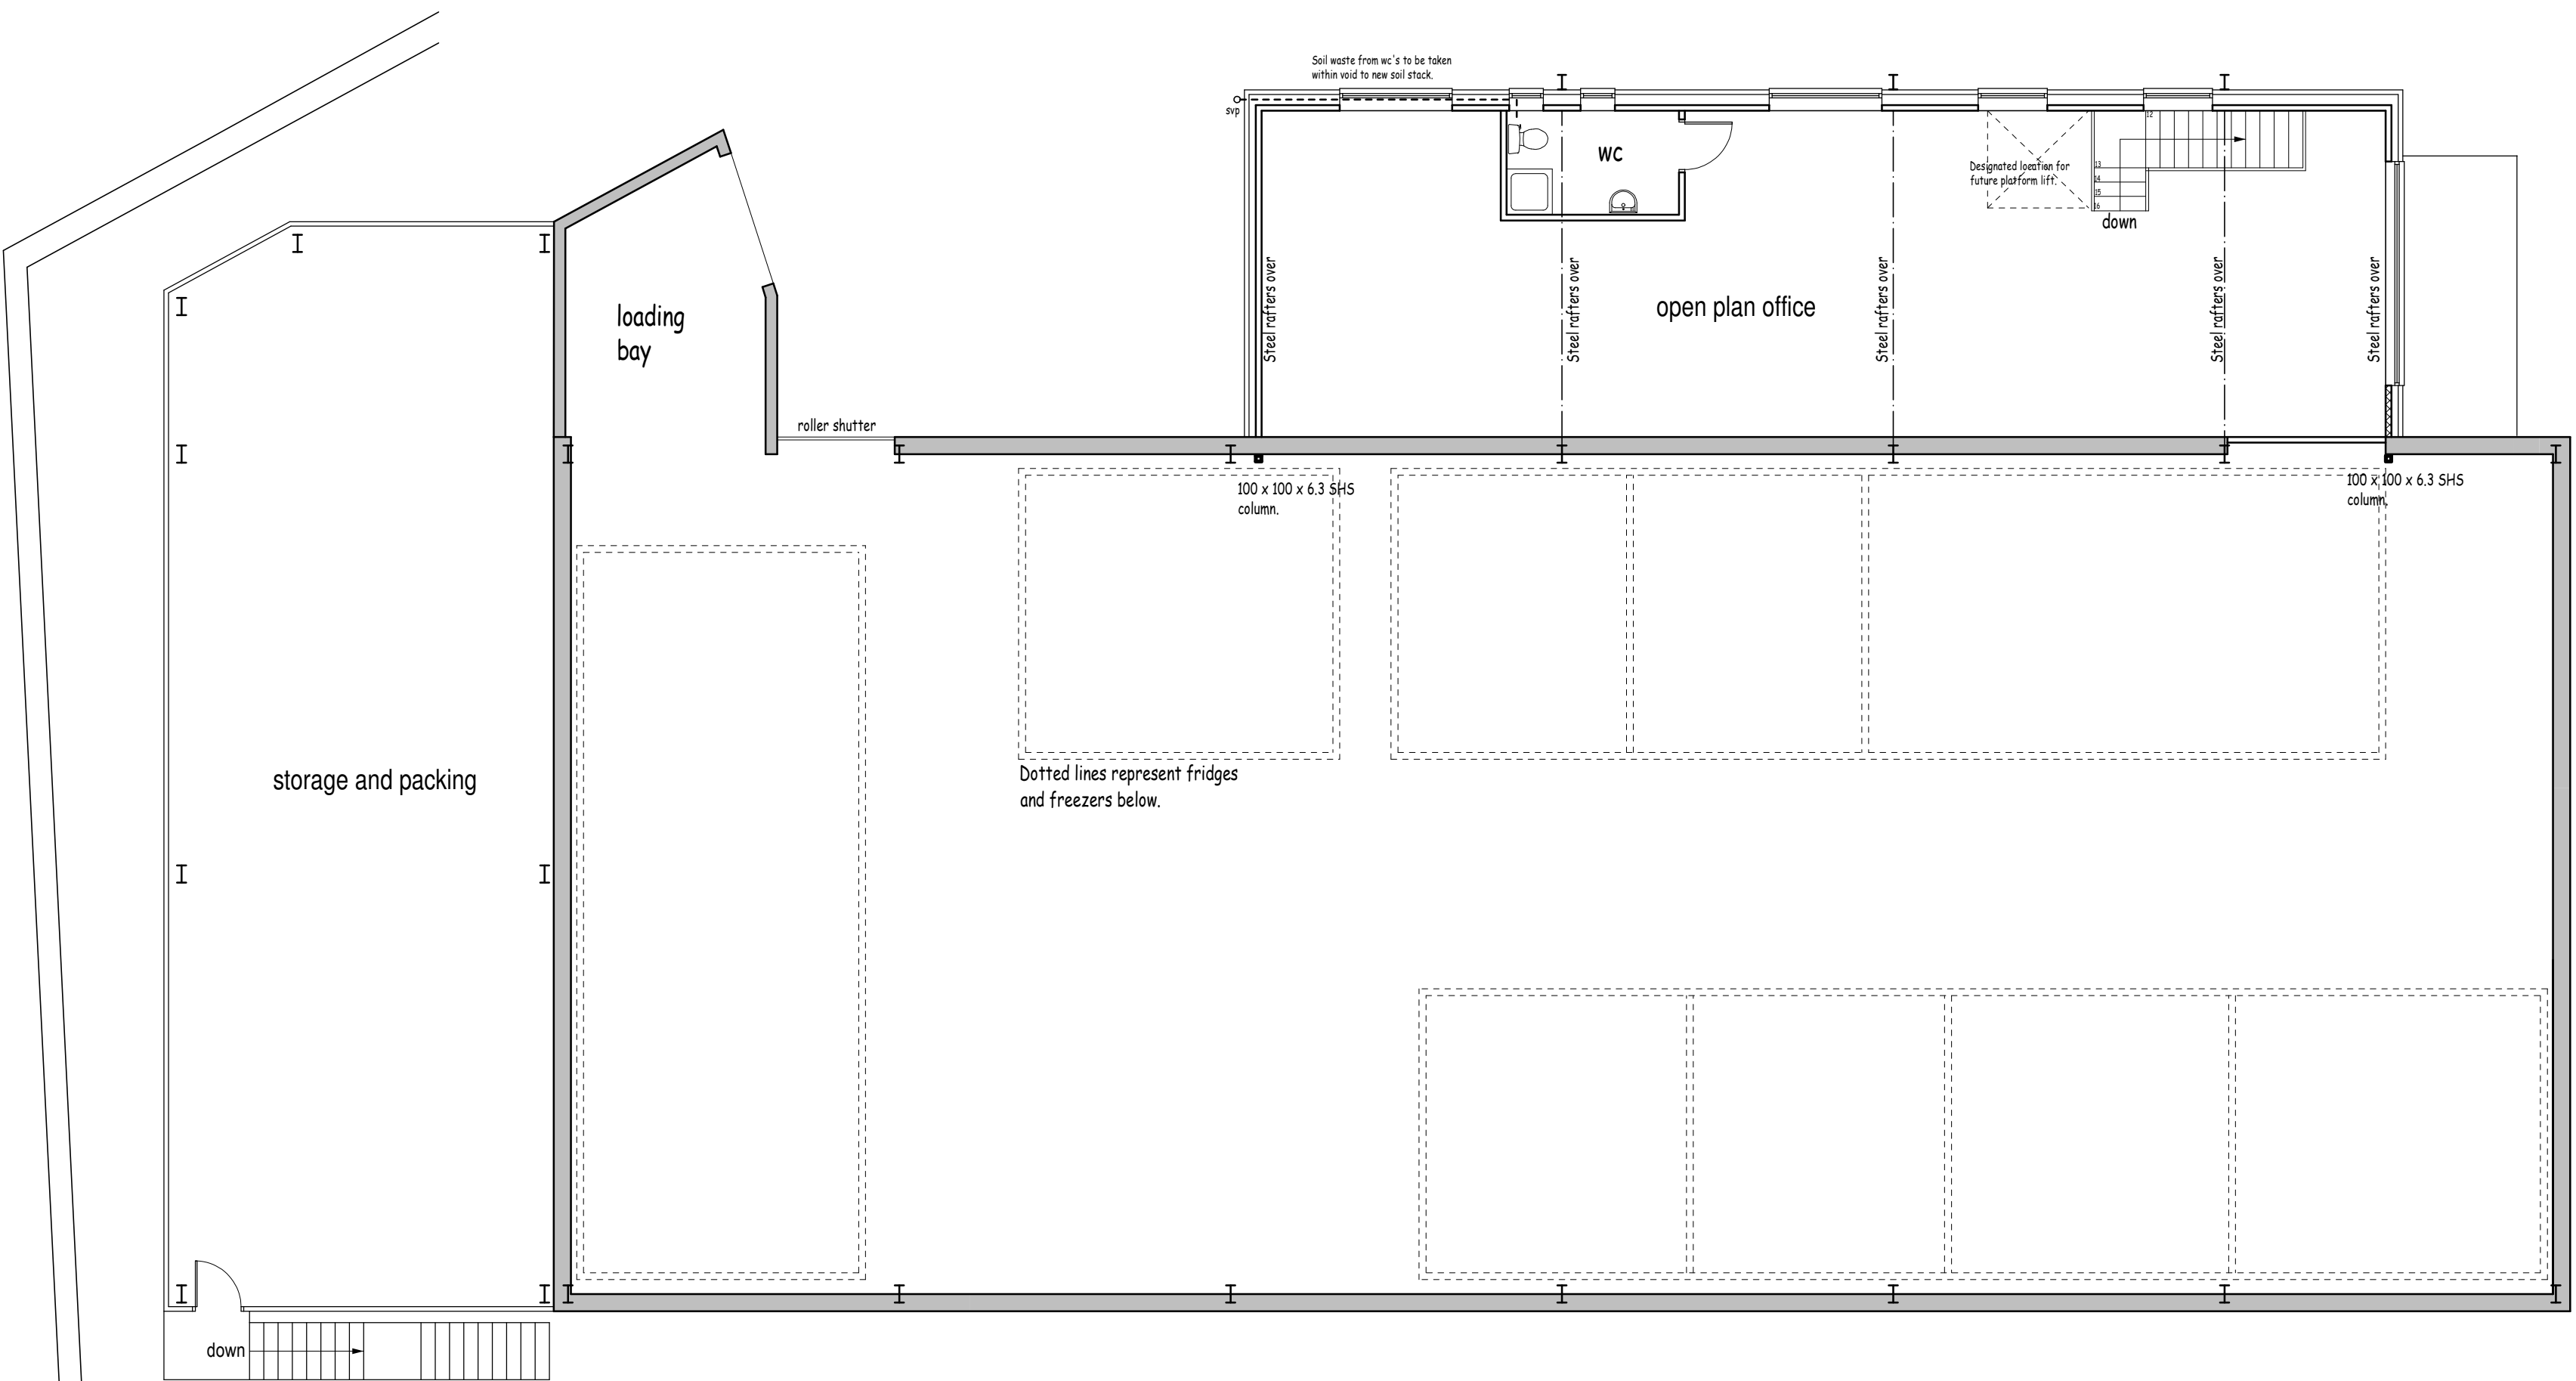


Proposed first floor layout (1:100)

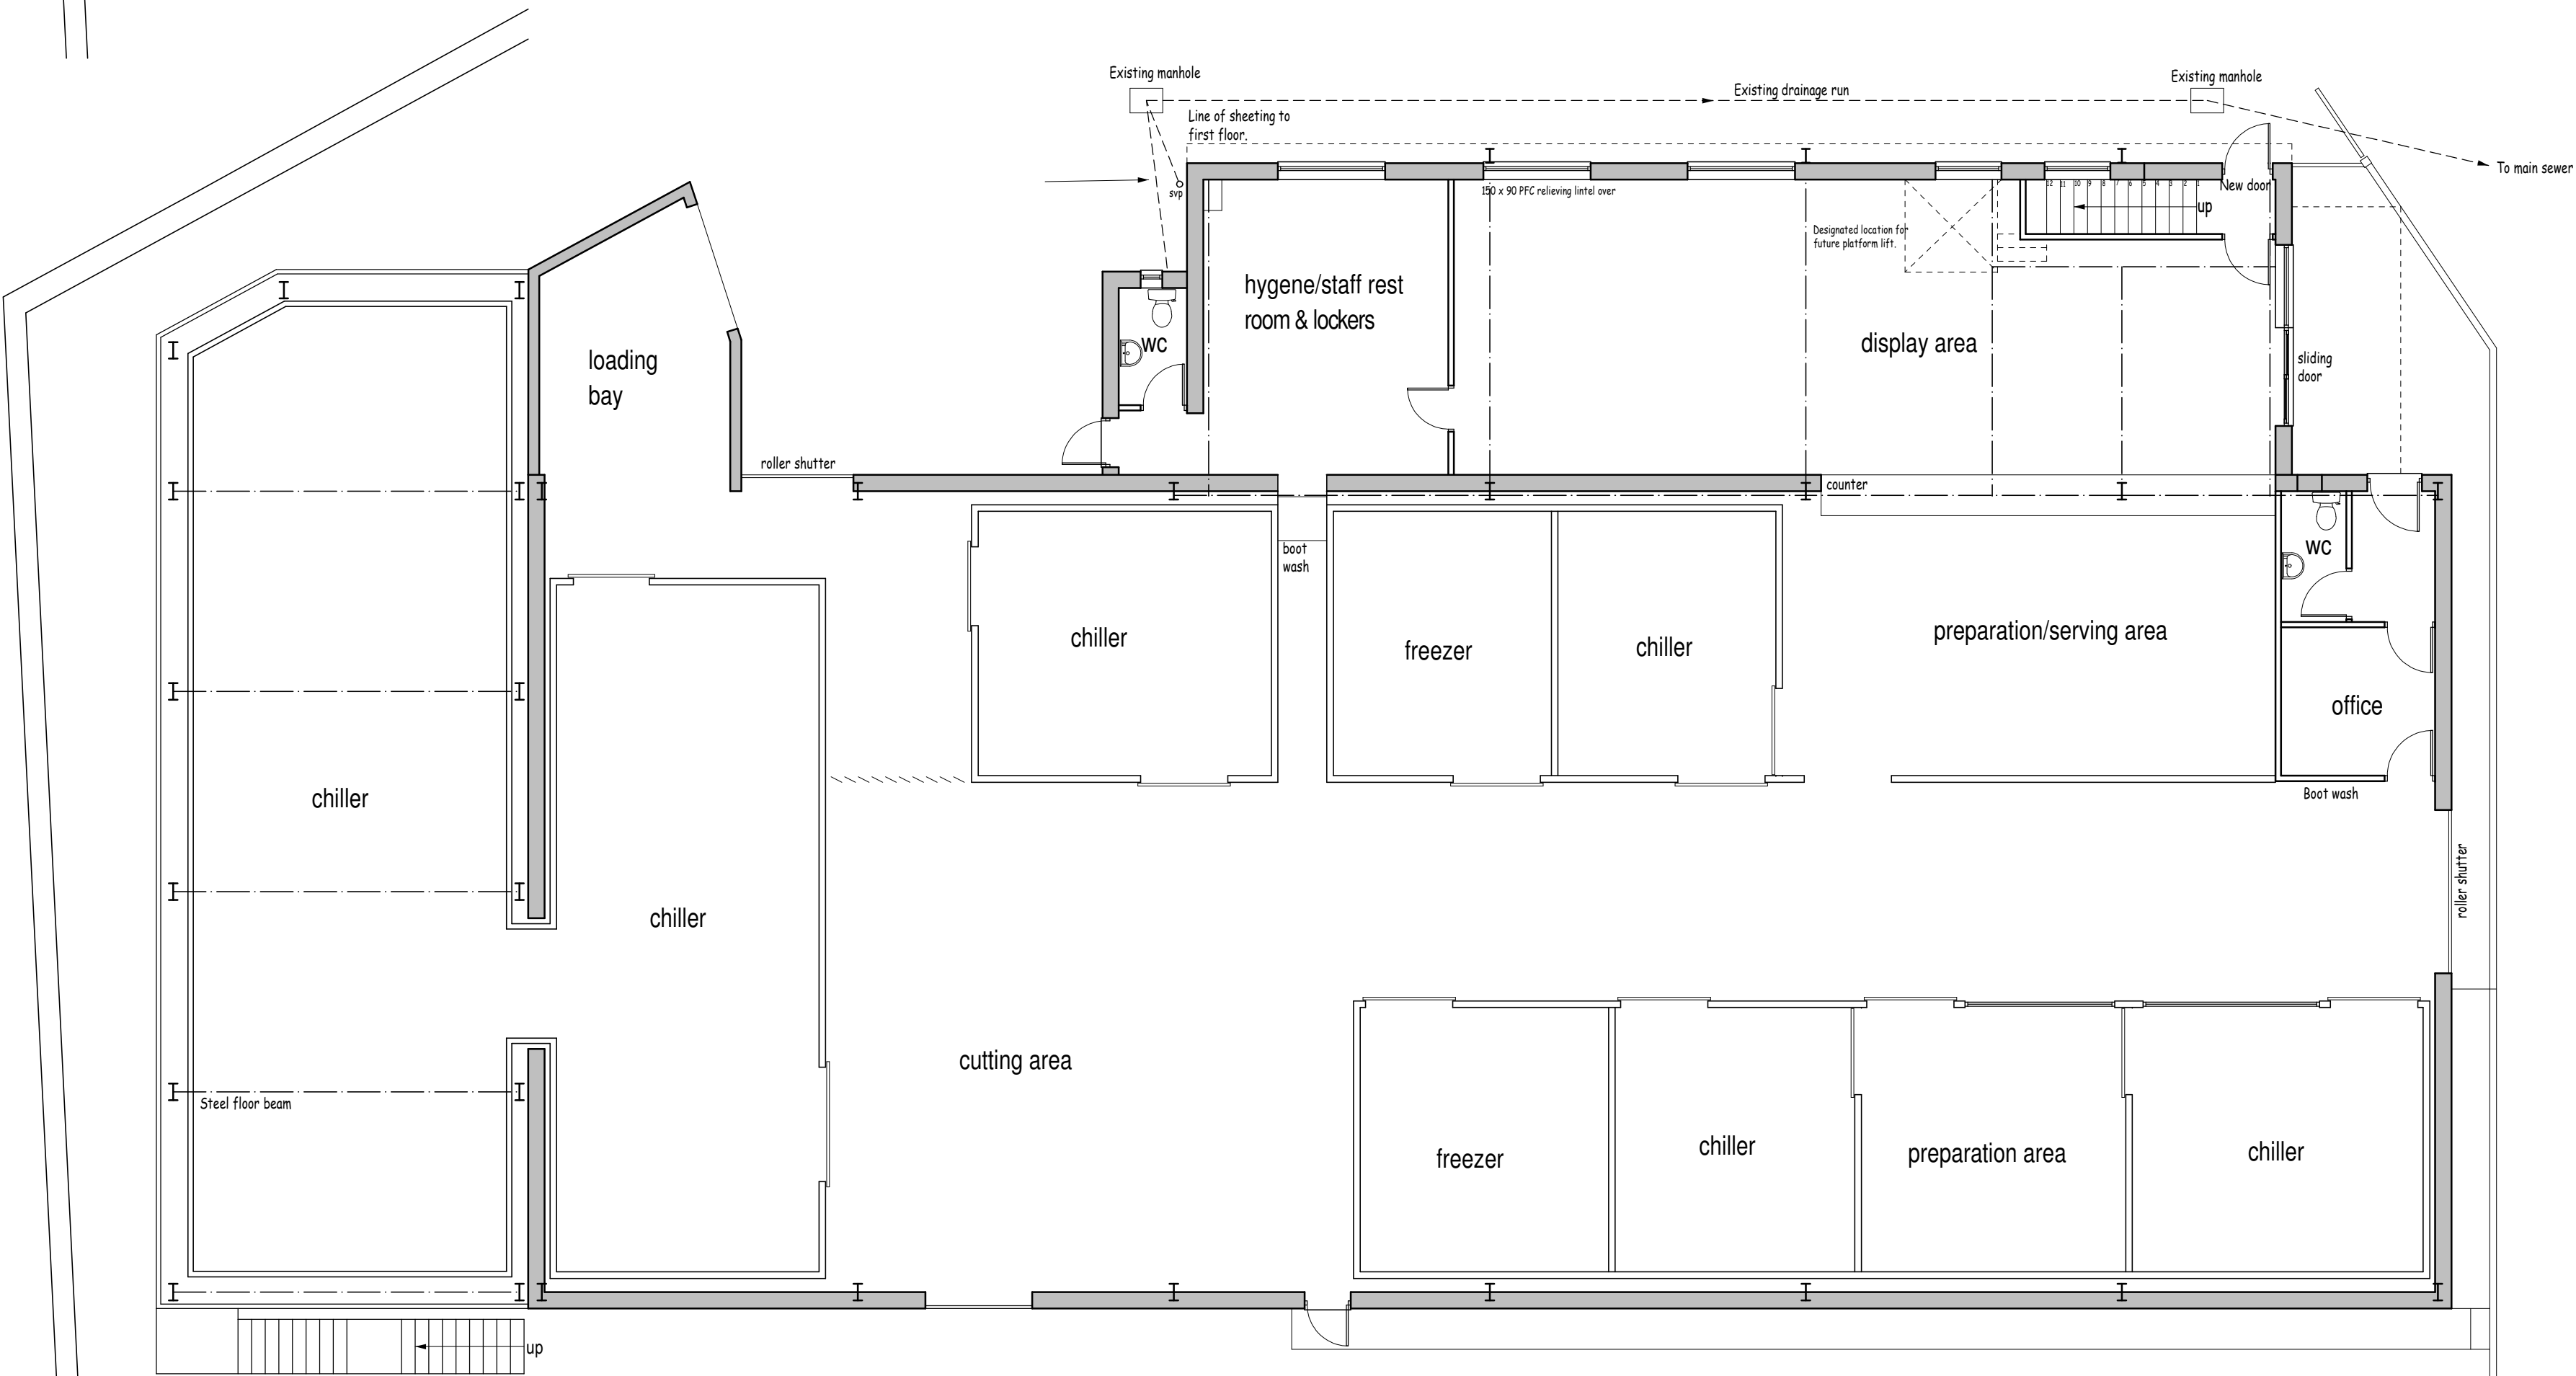

Proposed ground floor layout (1:100)

Notes:
1. Setting out to be the responsibility of contractor.
2. Contractor to pay particular attention to pitch of roof and headroom at stairs.
3. Any discrepancies to be reported to Colne Valley Design.

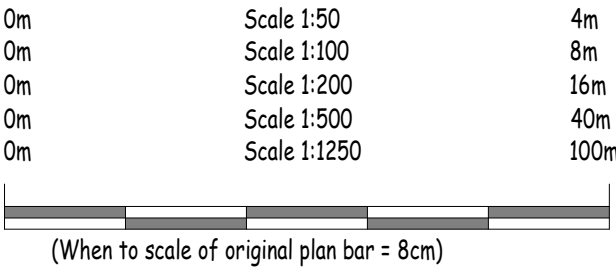

Colne Valley Design
8 Meadow Lane
Slaithwaite
Huddersfield HD7 5EX

Tel: 01484 842097
Mobile: 07867 803312
E-mail: mitchell@sbhomes.co.uk

Proprietor: S.A. Mitchell (ACIOB)

Project

Proposed extension.

For

Kurpas Meats.

Address

Unit 4
New Smithfield Market
Off Ashton Road, Manchester.

Title

Proposed layout plans.

Job No.

21 J 31.

Drawing number

02.

Date

June 2021.