



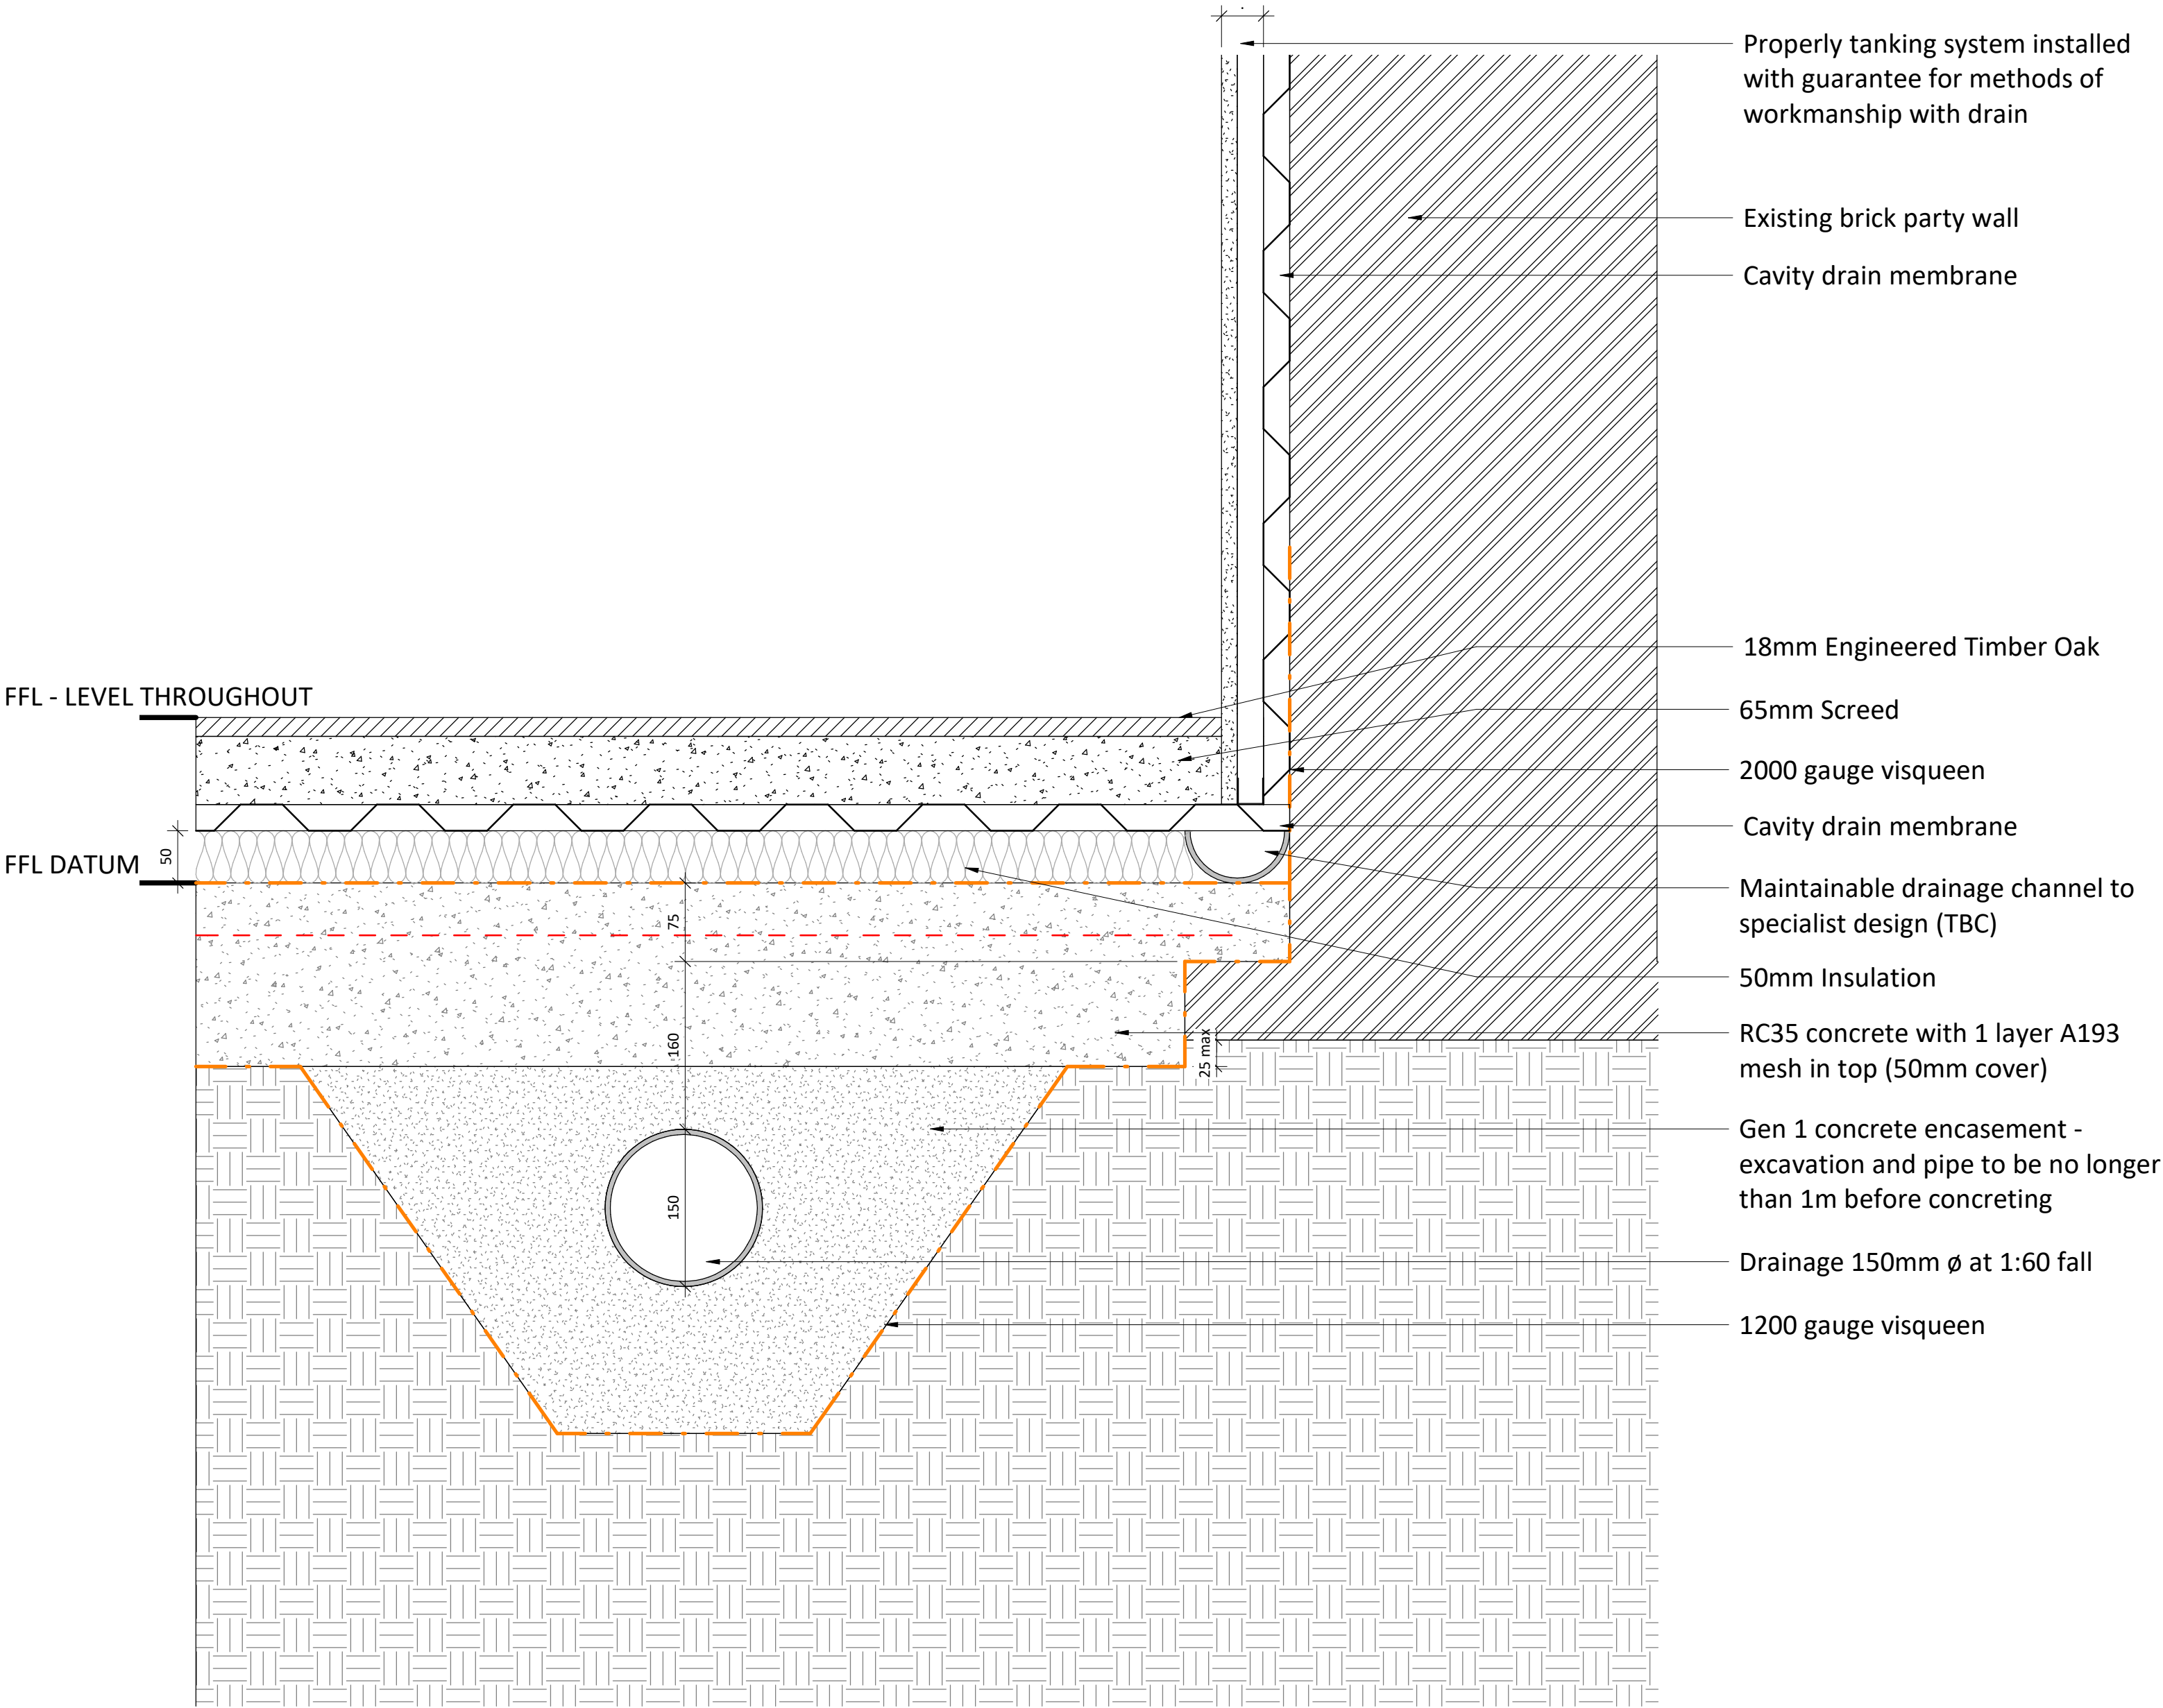

Footings Section
1 : 5

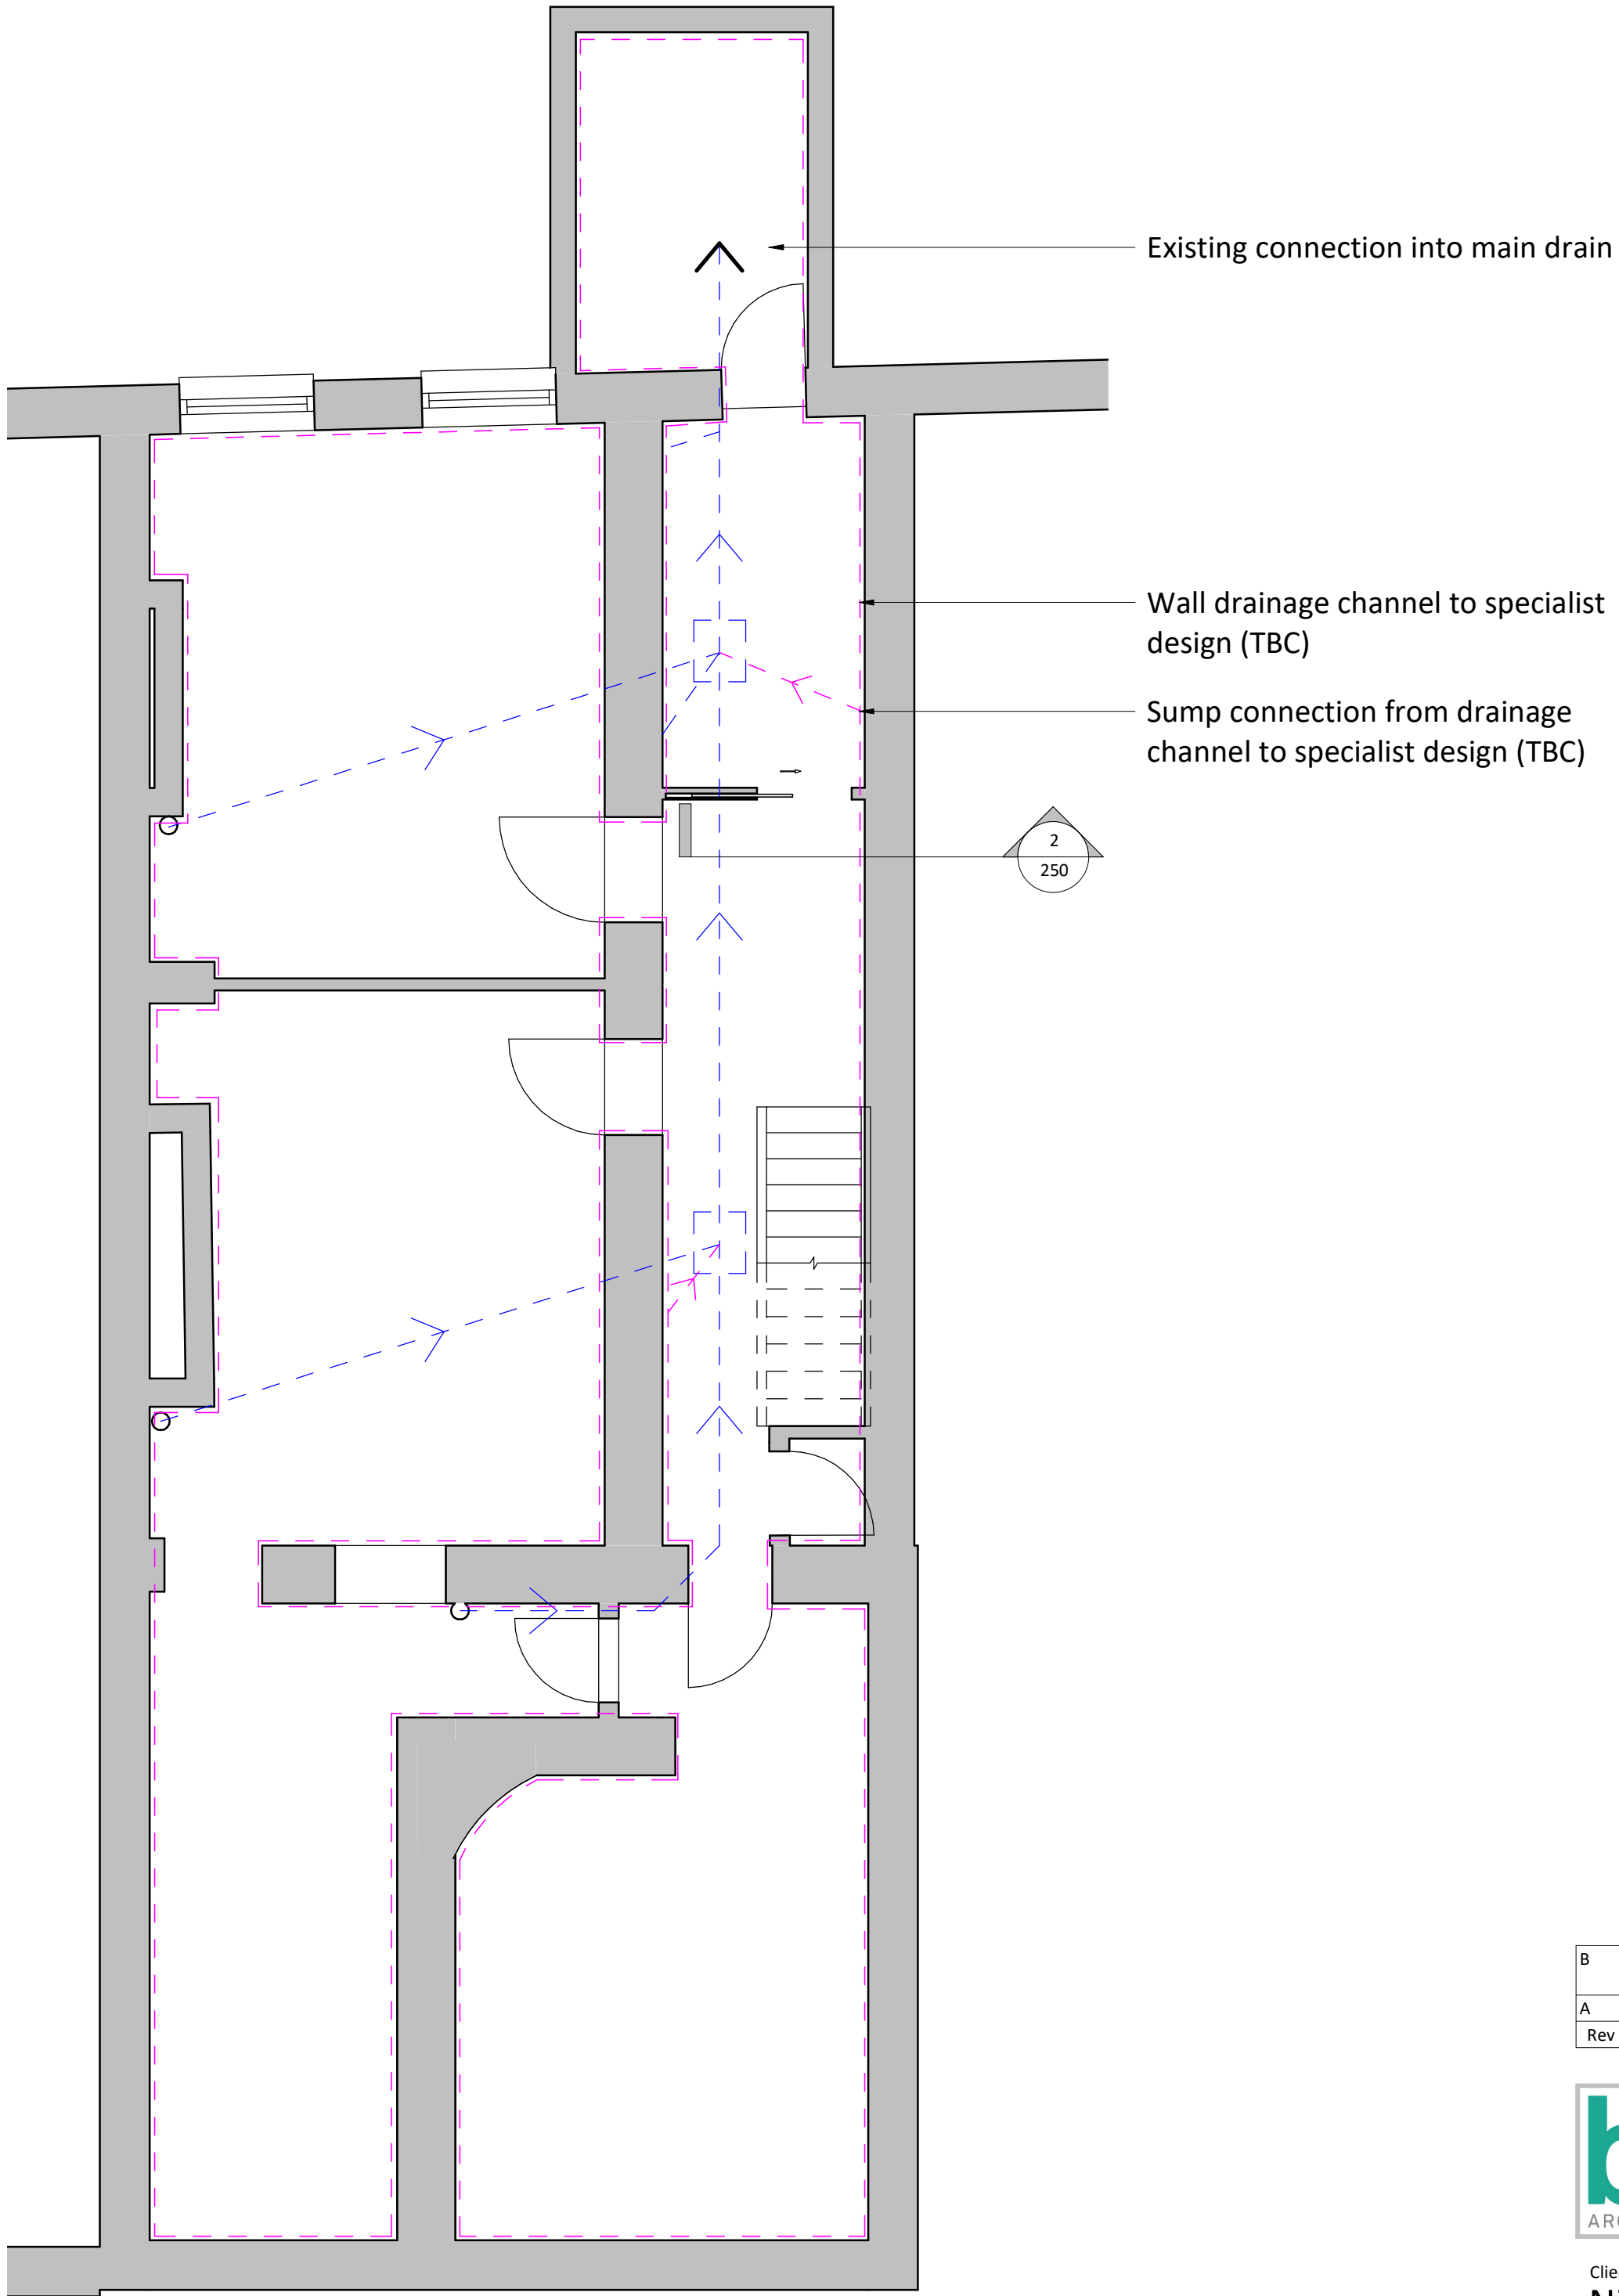

Basement Plan
1 : 50

B	02.02.20	HP	Amendment detail following SE recommendations
A	28.02.20	HP	Amendment detail following SE instructions
Rev	Date	Int	Description



Client:
Nilesh Bhatt

Project:
**13 St John Street,
Manchester**

Description:
Detail - Basement footings

Purpose of Issue:			
Building Regulations			
Drawn By:	Checked By:	Date:	Scale @ A1:
HP	VS	25/02/20	As indicated
Job No:	Status Code:	Drawing No:	Rev:
3521	S2	250	B
File Identifier:			
SJ-BTP-00-D-DR-A-3521_250			