


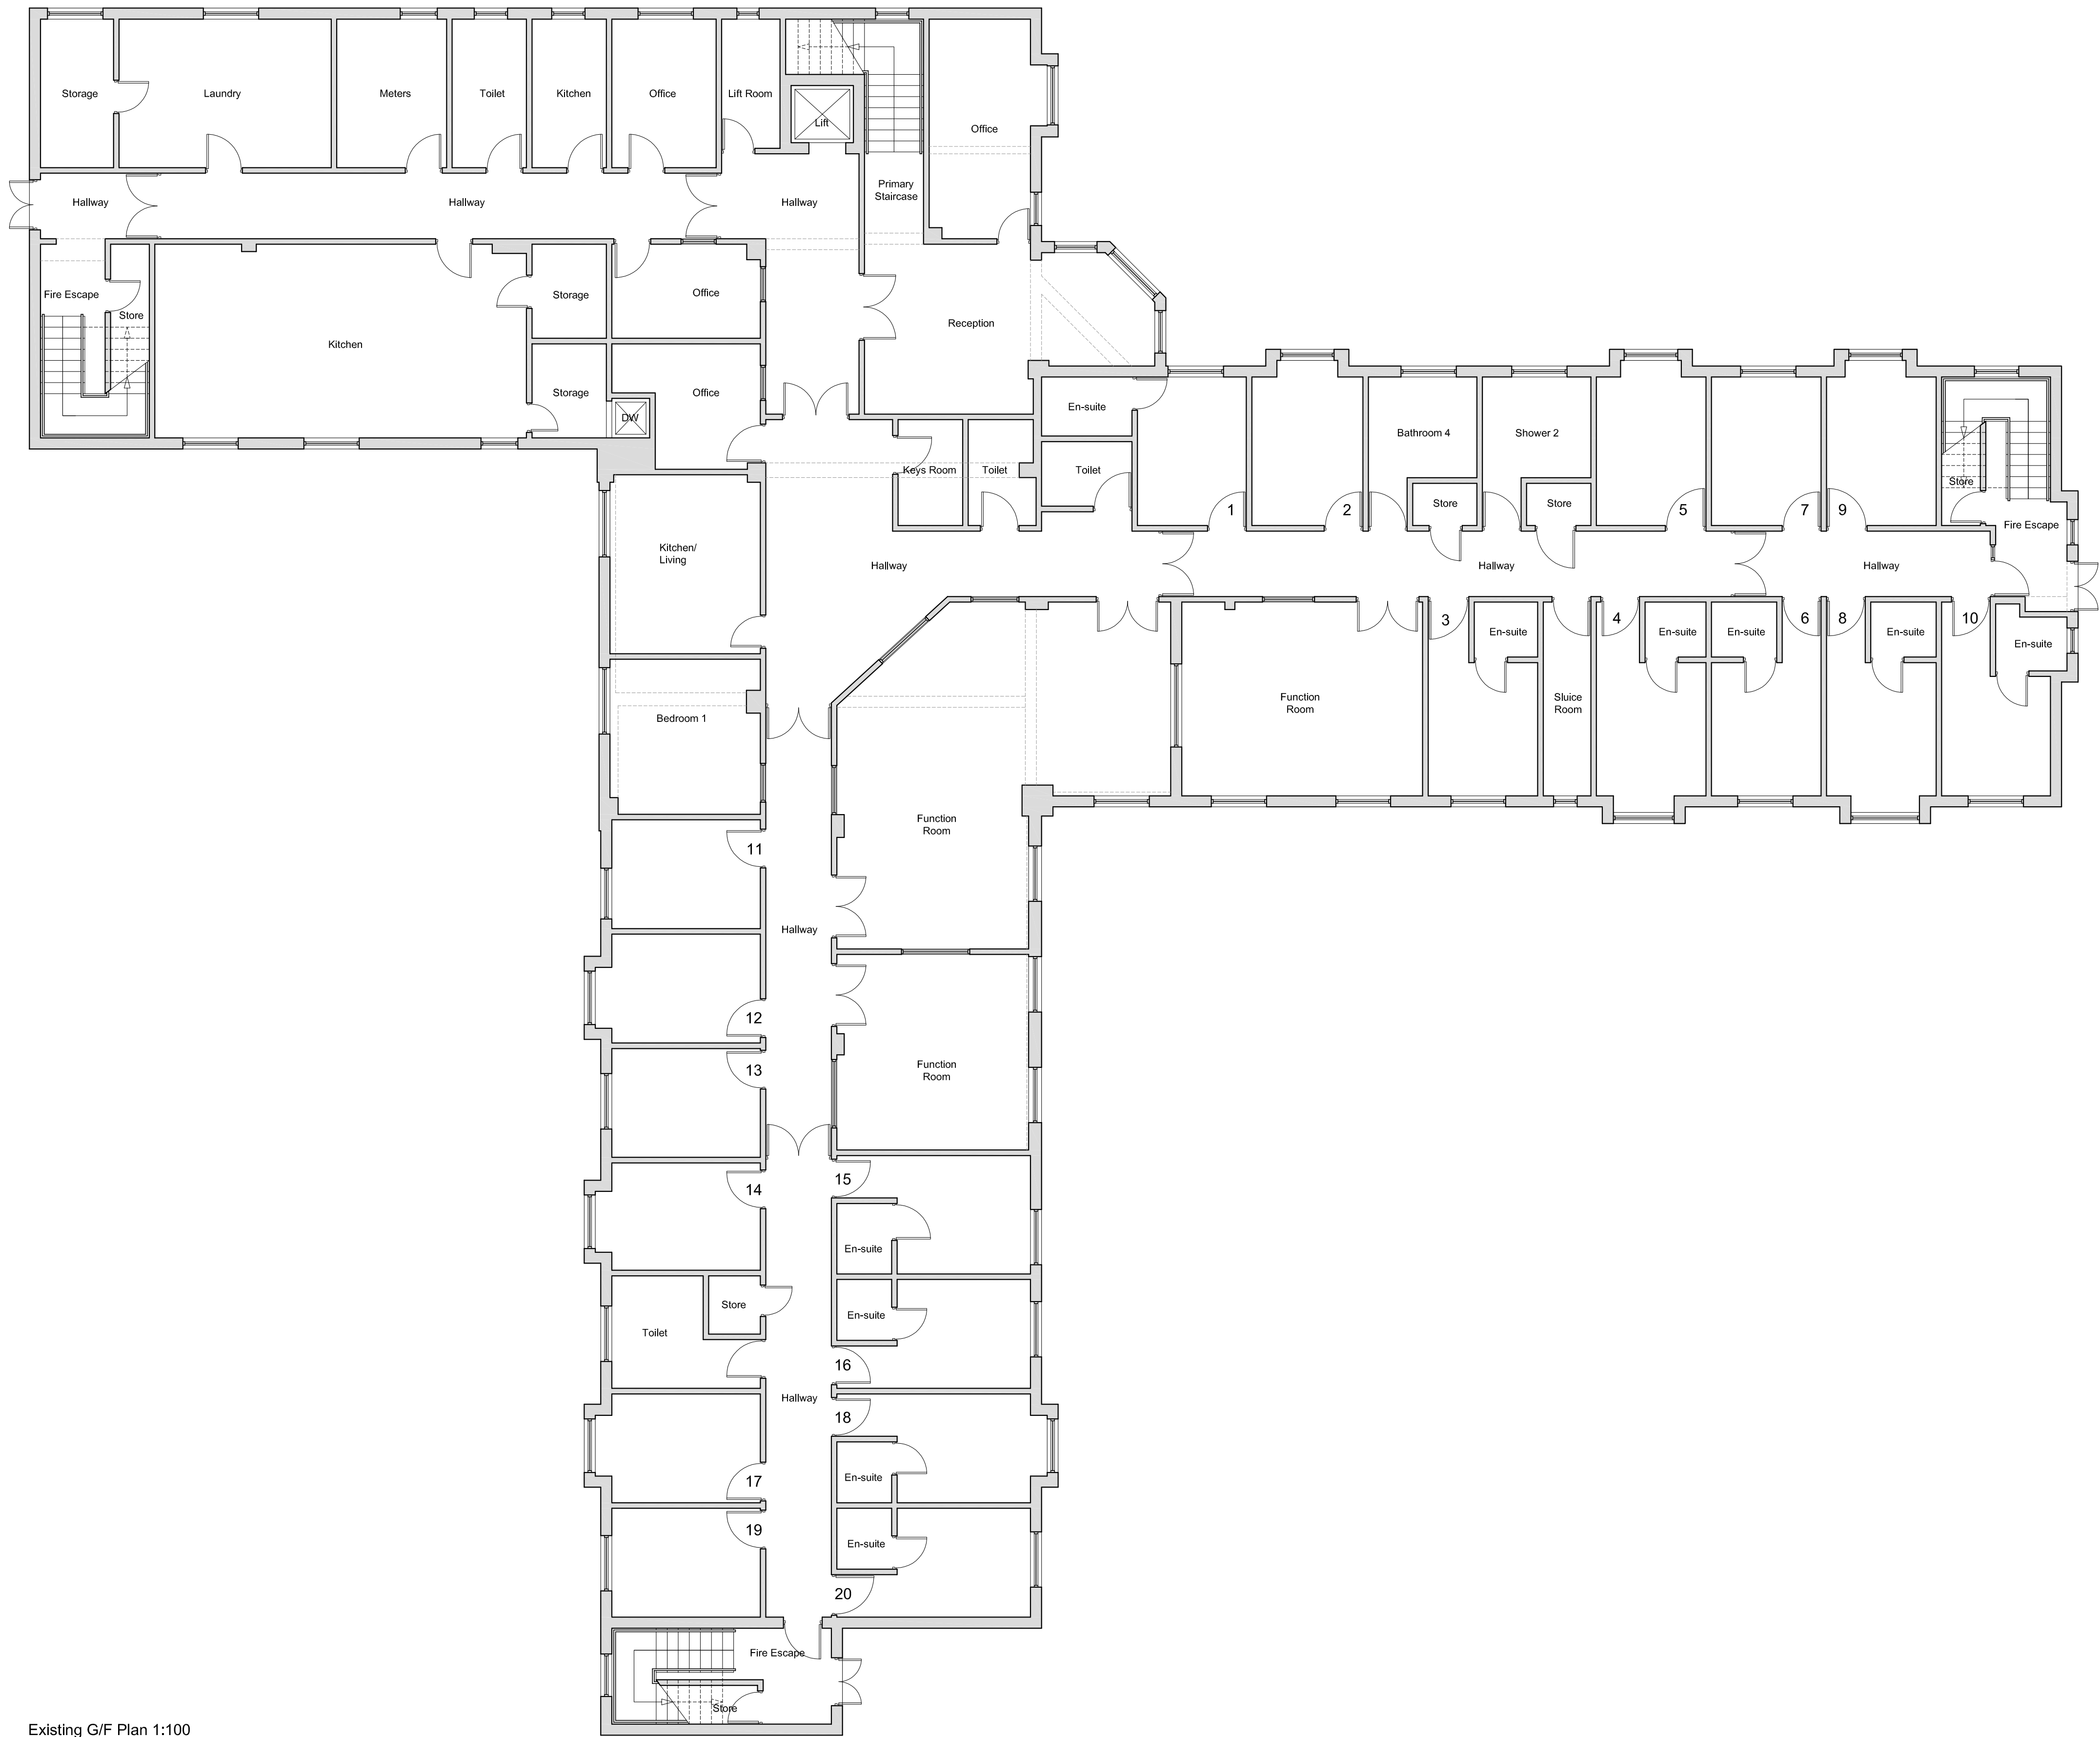

Existing G/F Plan 1:100
Scale Bar 1:100
0 5 10m