


NOTES

1. On no account may this drawing be scaled.
2. Any discrepancy to be reported to the Contract Administrator immediately.
3. The Contractor must check all dimensions on site prior to placing work in hand and/or ordering any materials or work.
4. This drawing is copyright of property sign ltd t/a studio_neo
it may not be reproduced or part reproduced without the express consent of property sign

Drawing Status

- ☐ PRELIMINARY FOR APPROVAL
- ☐ AGREED LAYOUT - SIGNED OFF
- ☒ PLANNING DRAWING
- ☐ BUILDING CONTROL DRAWING
- ☐ TENDER DRAWING
- ☐ CONTRACT DRAWING
- ☐ CONSTRUCTION DRAWING
- ☐ AS-BUILT DRAWING

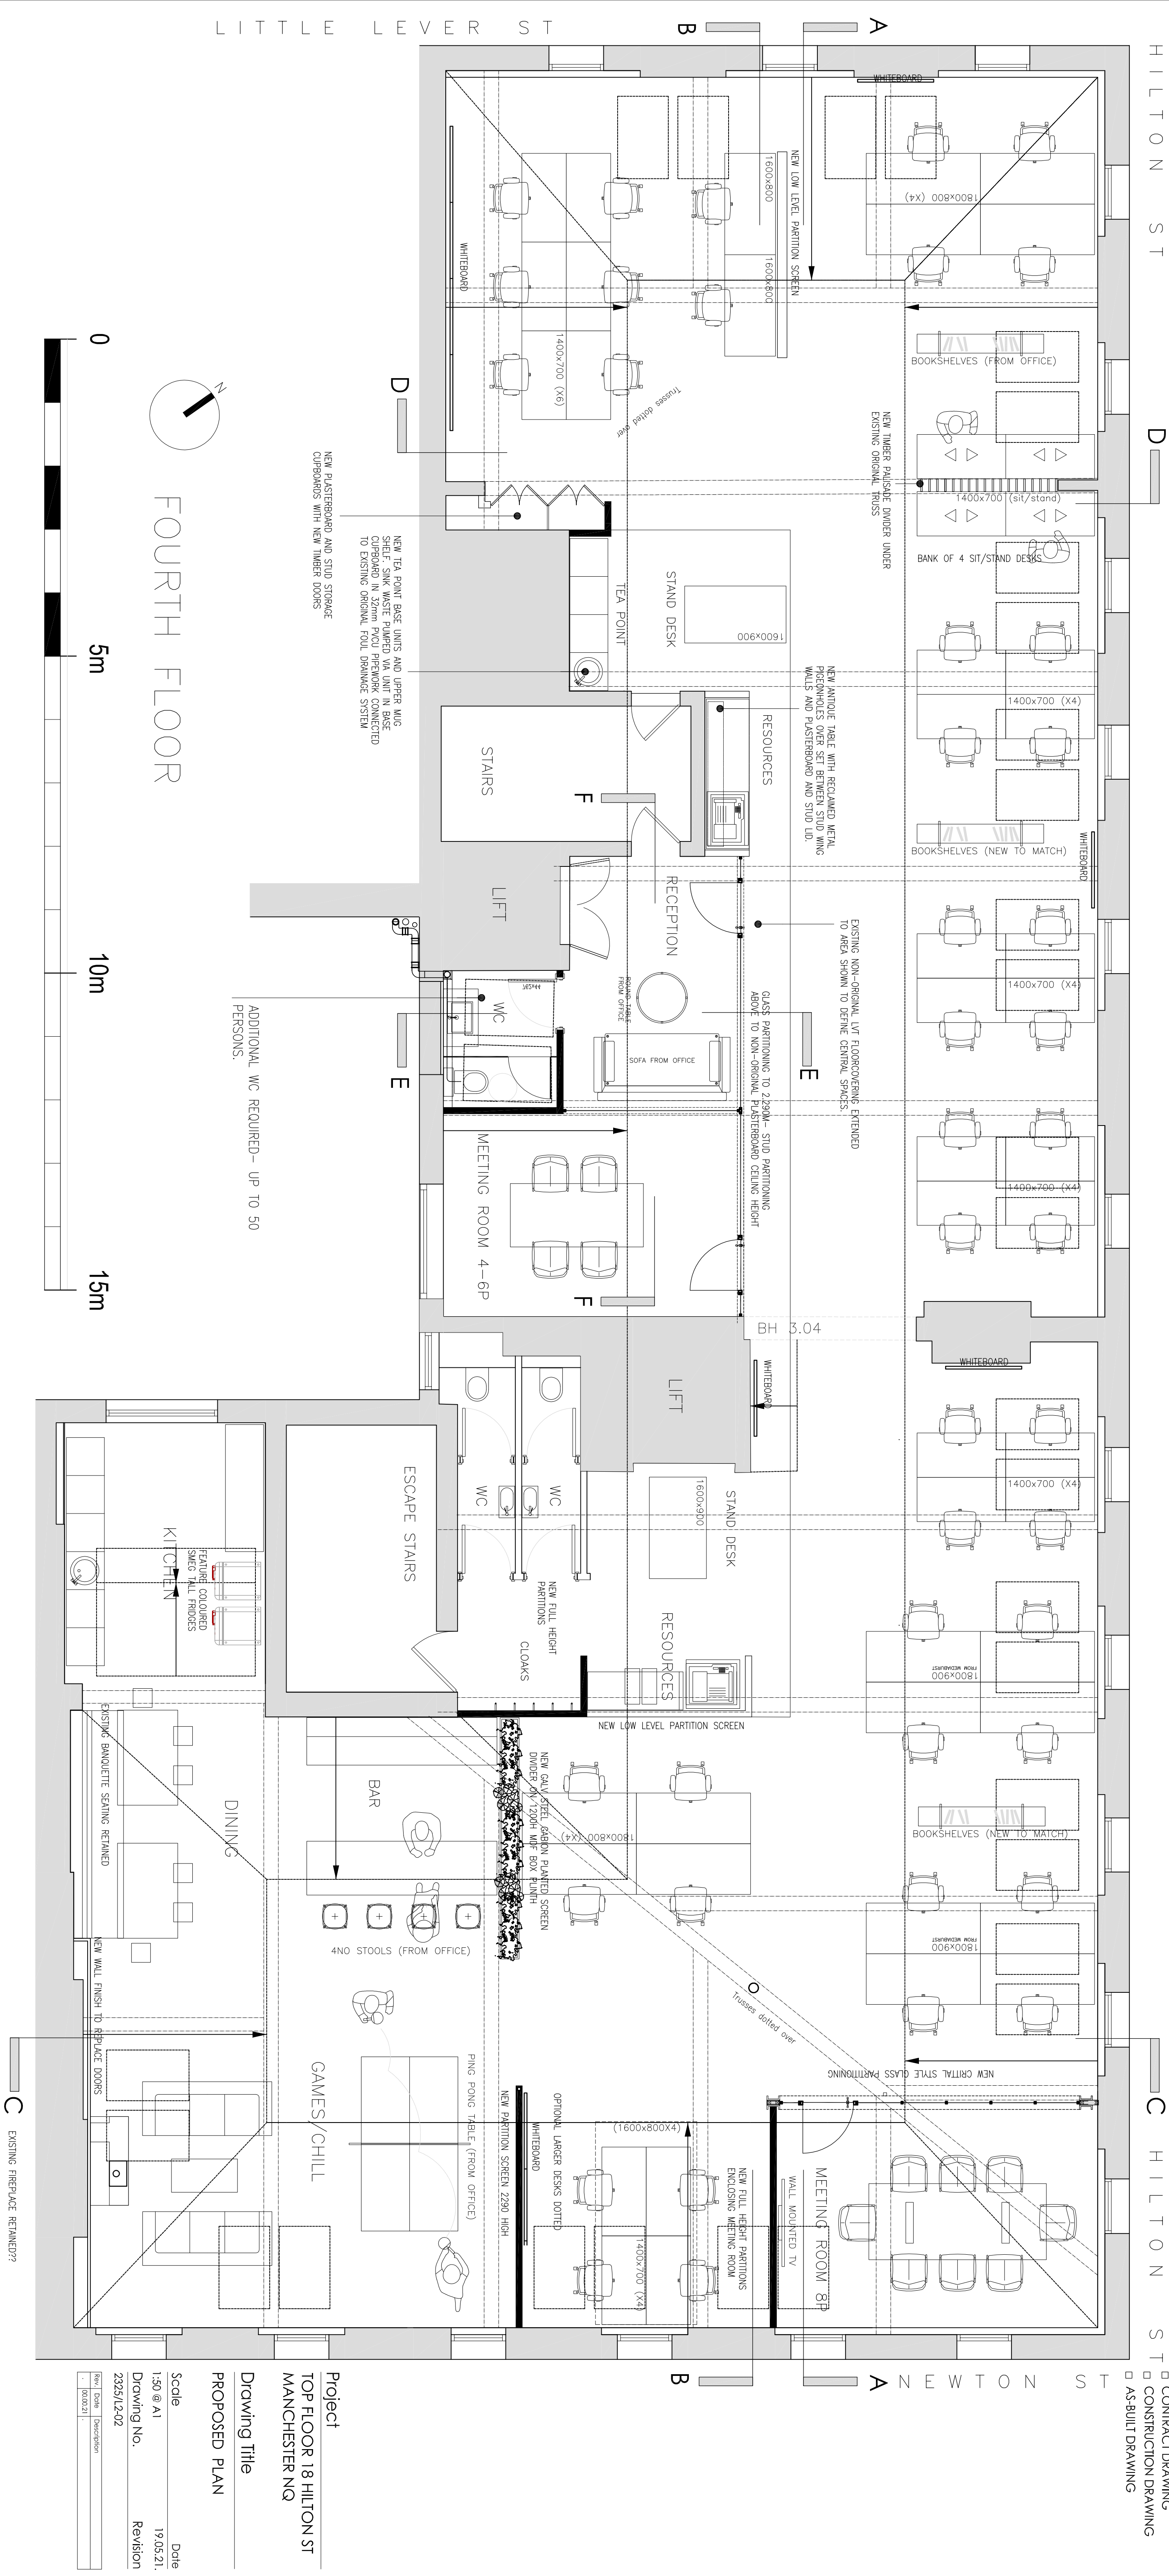

Project
TOP FLOOR 18 HILTON ST
MANCHESTER NG

Drawing Title
PROPOSED PLAN

Scale	Date
1:50 @ A1	19.05.21.
Drawing No.	Revision
2325/12/02	
Rev	Date
000021	Description

studio_neo
Architects

3 Bridgewater Street
Lymm
Cheshire
WA13 0AB
t. +44(0)1925 752225
e. steve@studio-neo.co.uk
www.studio-neo.co.uk