


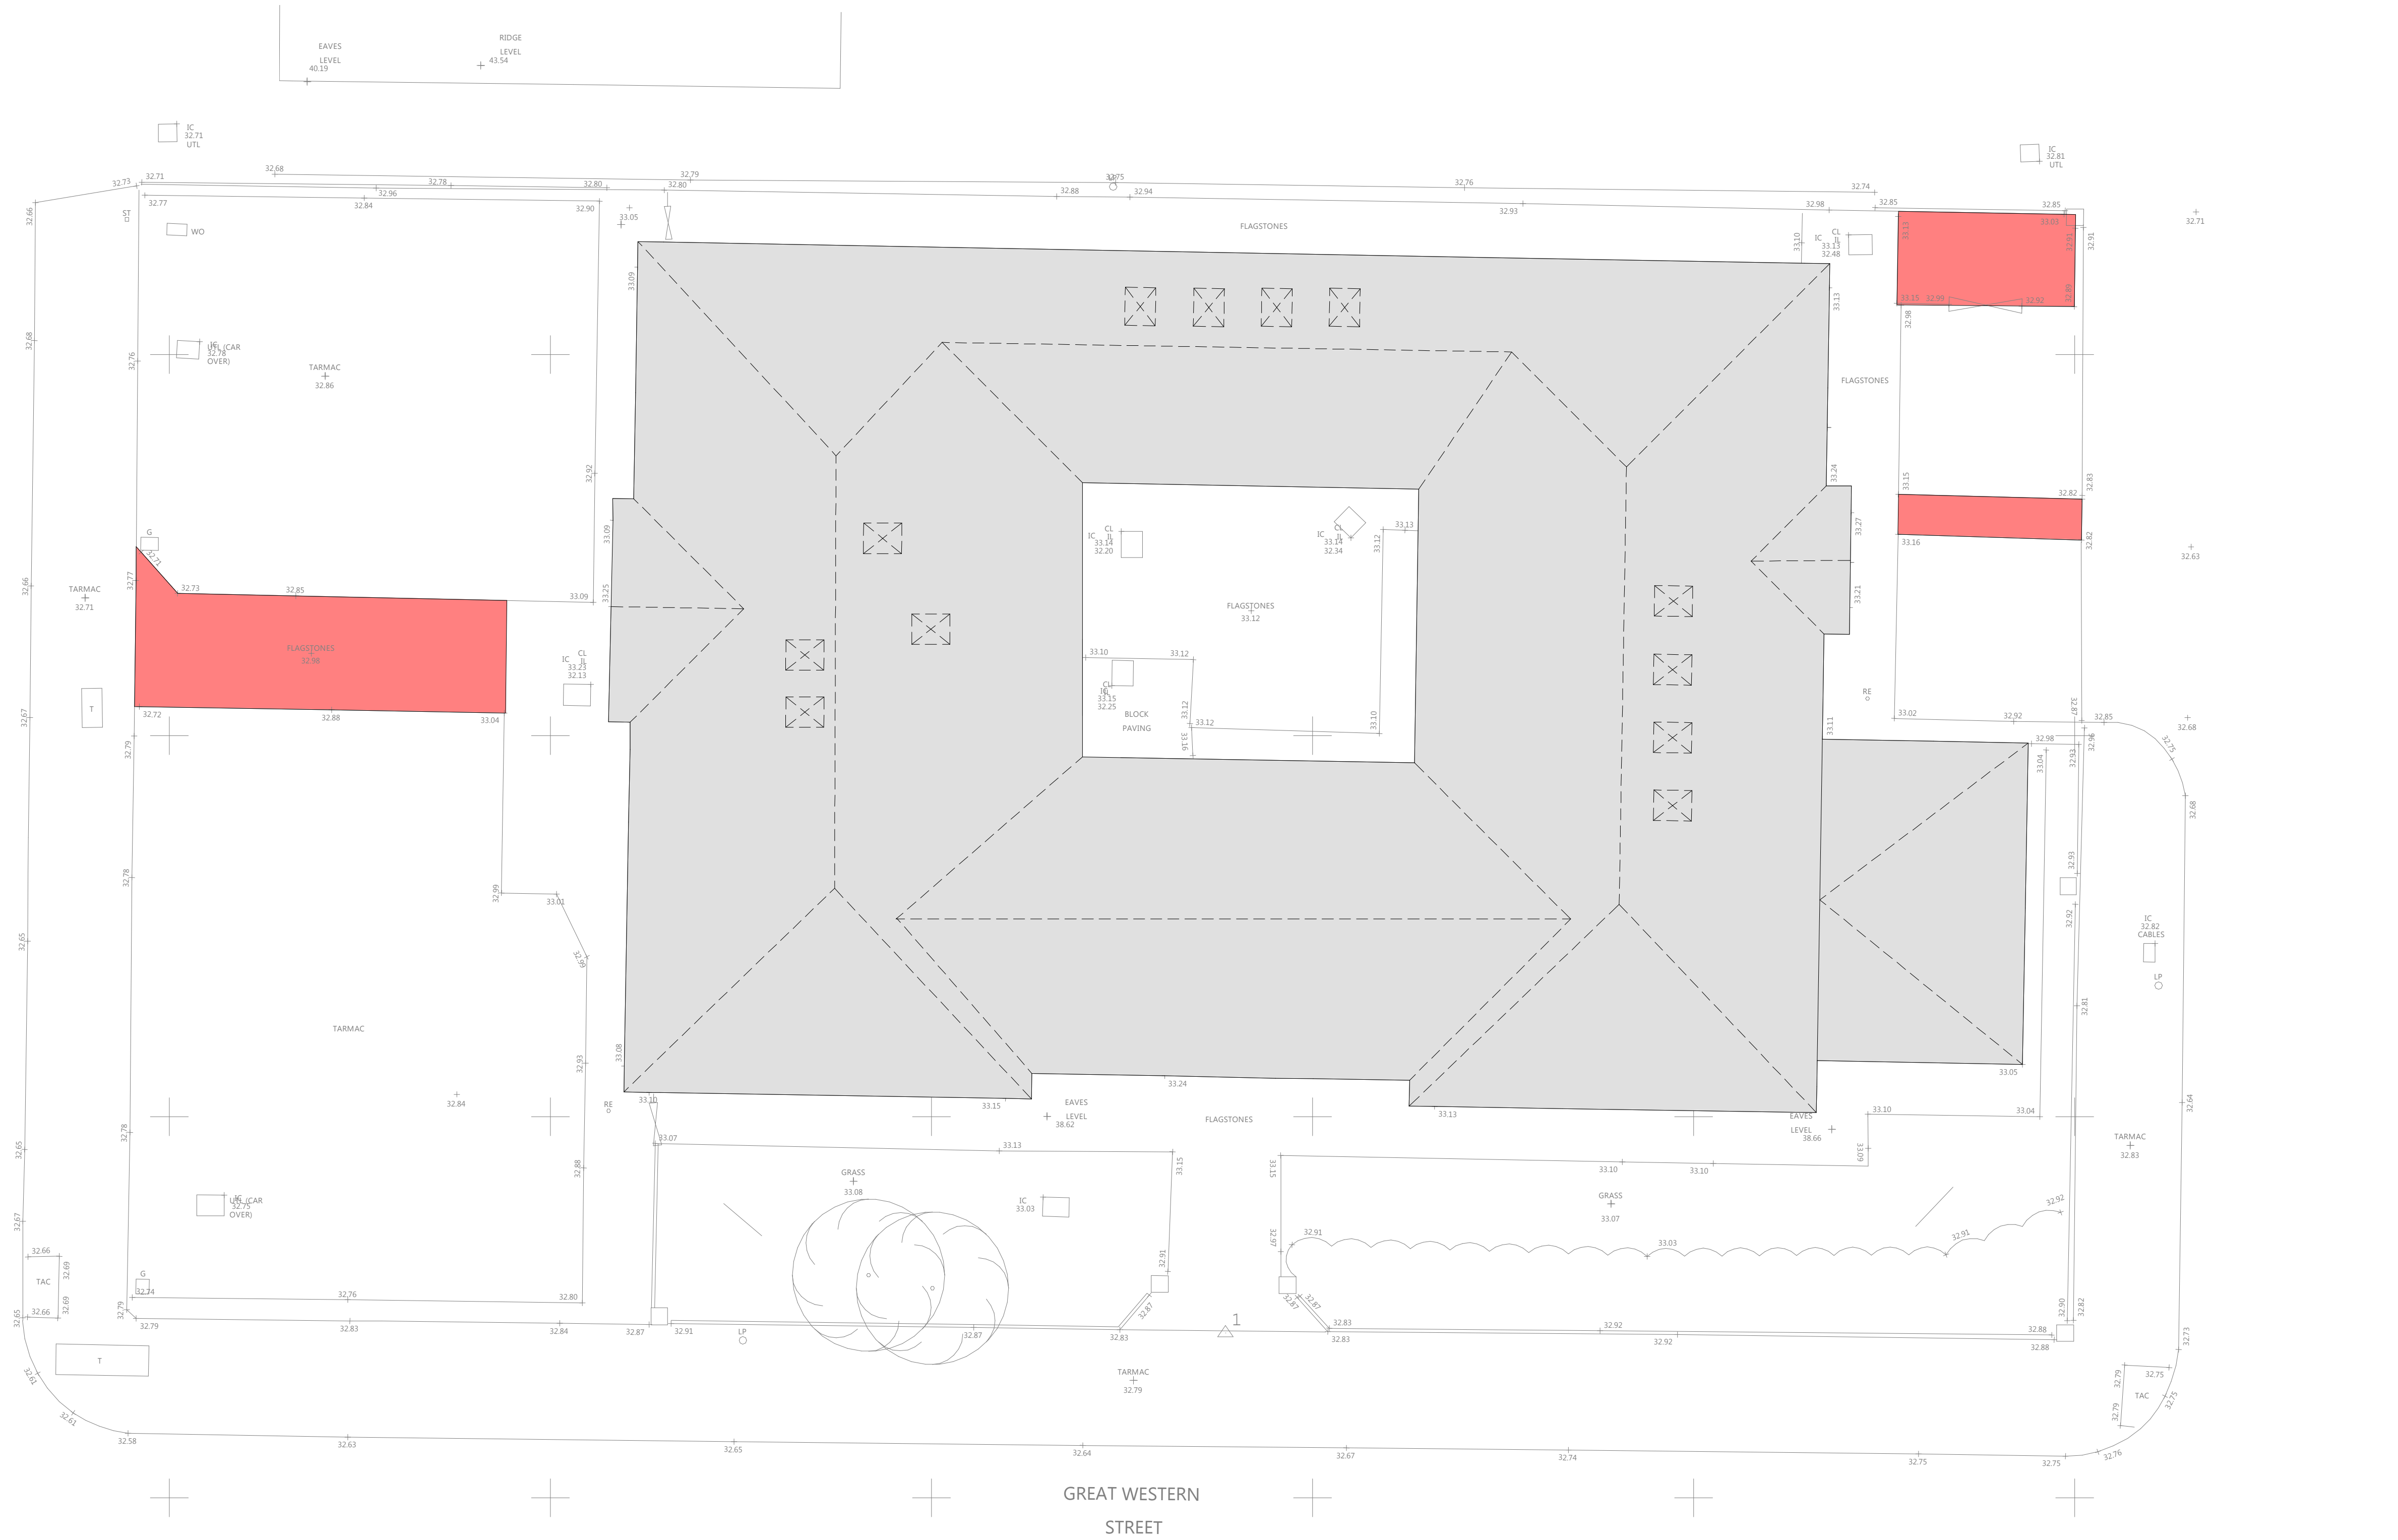

To be removed

00 Site Clearance Plan  
1 : 100

| Rev | Date     | ED | Int | Description                      |
|-----|----------|----|-----|----------------------------------|
| A   | 11.06.21 | ED | Int | Drawing revised to amend drawing |



Client:  
MSV  
Project:  
Great Western Street

Description:  
Site Clearance Plan

|   |              |             |             |
|---|--------------|-------------|-------------|
| Purpose of Issue:<br>Planning   |              |             |             |
| Drawn By:   | Checked By:  | Date:       | Scale @ A1: |
| ED   | VJS          | 10.06.20    | 1 : 100     |
| Job No:   | Status Code: | Drawing No: | Rev:        |
| 3238   | S2           | 202         | A           |
| File Identifier:<br>GW-BTP-00-SP-DR-A-3238_202.A                                                                                              |              |             |             |
| Elizabeth House, 486 Didsbury Road, Heaton Mersey, Stockport, SK4 3BS<br>t 0161 443 1221 e info@bernardtaylor.co.uk w www.btparchitects.co.uk |              |             |             |

