


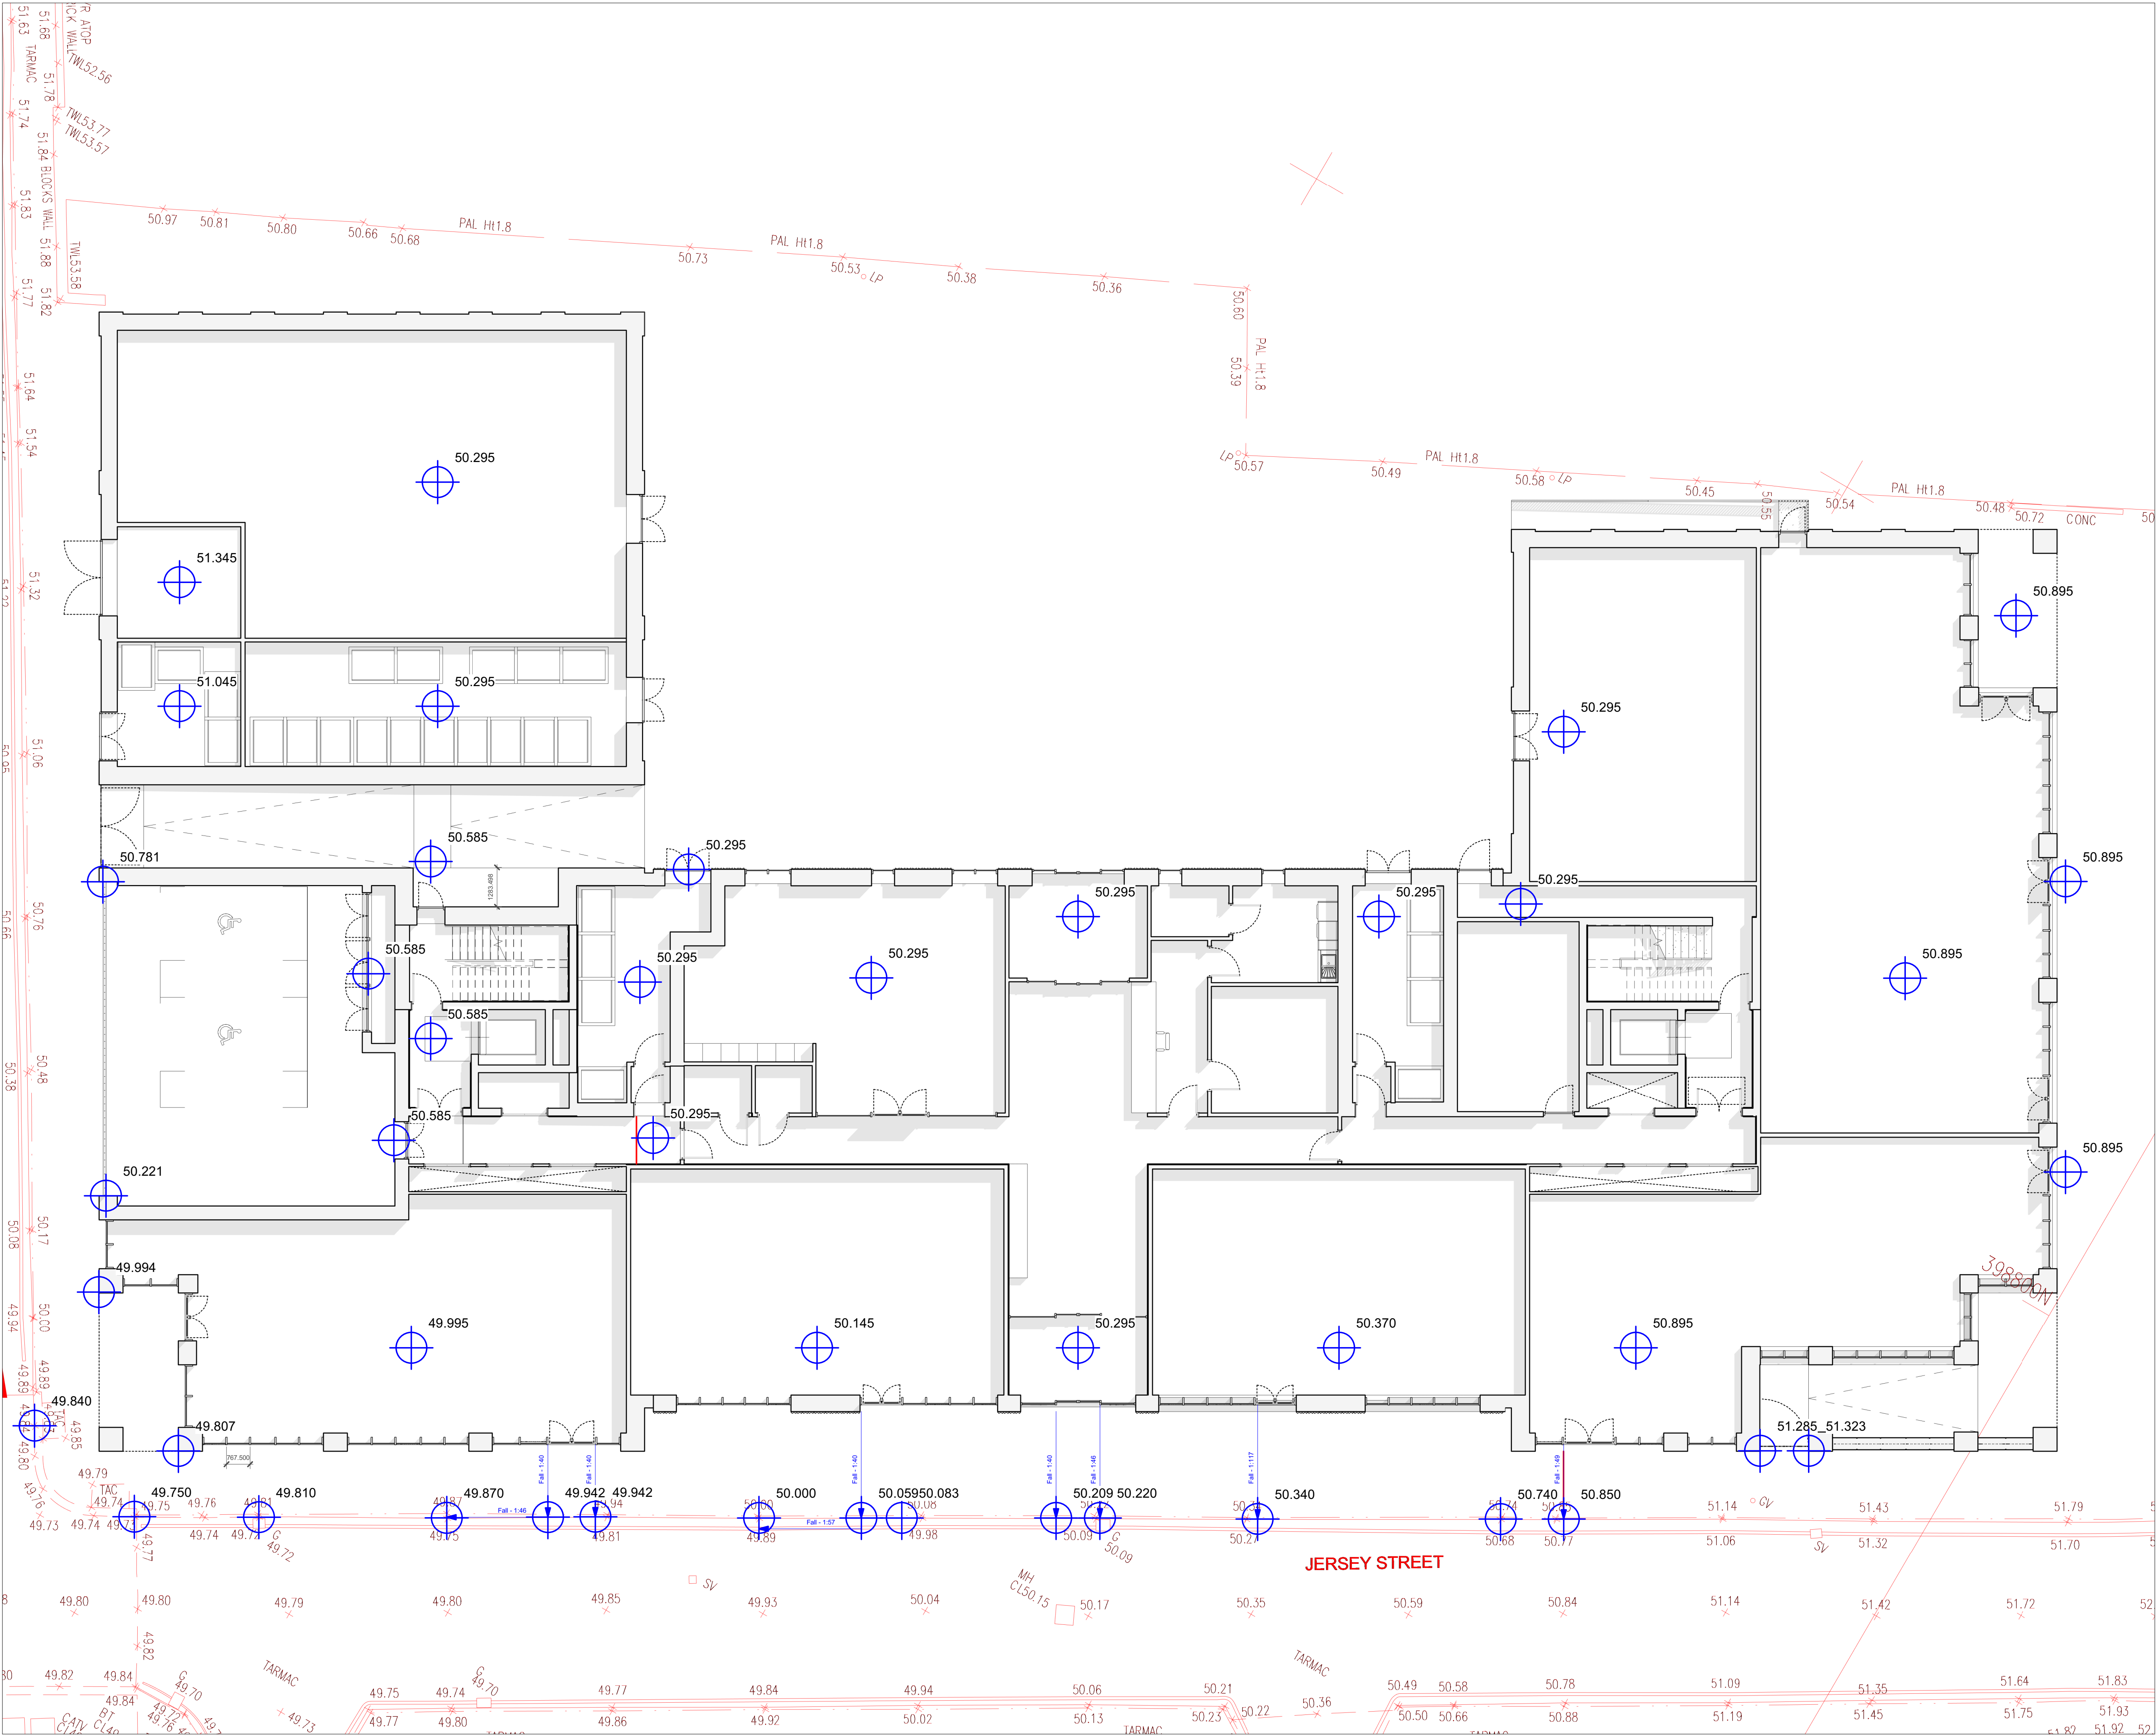

Note:
Do Not Scale from this drawing.
Dimensions are to be checked on site.
If in doubt please ask.

FOR TENDER INFORMATION ONLY.
To be read in conjunction with M+E,
Structural, Fire and Acoustic reports.

Red Information Topographical Survey of Existing Site

Proposed Levels

T1	12/07/21	Tender Issue	
T0	12/07/21	First Issue	
Rev	Date	Ints	Details

© The moral rights of the author are hereby asserted.
This drawing and design is the sole property of Buttress Ltd and must not be reproduced without permission.
Buttress Ltd is Registered in England and Wales. 5363573

Buttress

41 Bengal Street
Manchester
M4 6AF

T 0161 236 3303
E contact@buttress.net
W www.buttress.net

Project Title	Eliza Yard
Client	Manchester Life
Location	Manchester

Drawing ref

Proposed Levels

Date	12/07/2021 14:35:59	Scale	1 : 100				
Checker		Orig Paper Size	A1				
Job No:	9033	Status	TENDER				
Project:	Origin:	Zone:	Level:	Type:	Disc:	Number:	Rev:

9033-BA-XX-00-DR-A- (04)010- T1