


- Department Legend
- Biomarker Sciences
 - Building Logistics
 - Cafe
 - Circulation
 - Collaboration/Write-Up
 - Consultant workspace
 - Engagement/Education
 - Facilities Management
 - Research Laboratory (Reprovision)
 - Plant/Services
 - Support Accommodation
 - Plant / Facilities Management

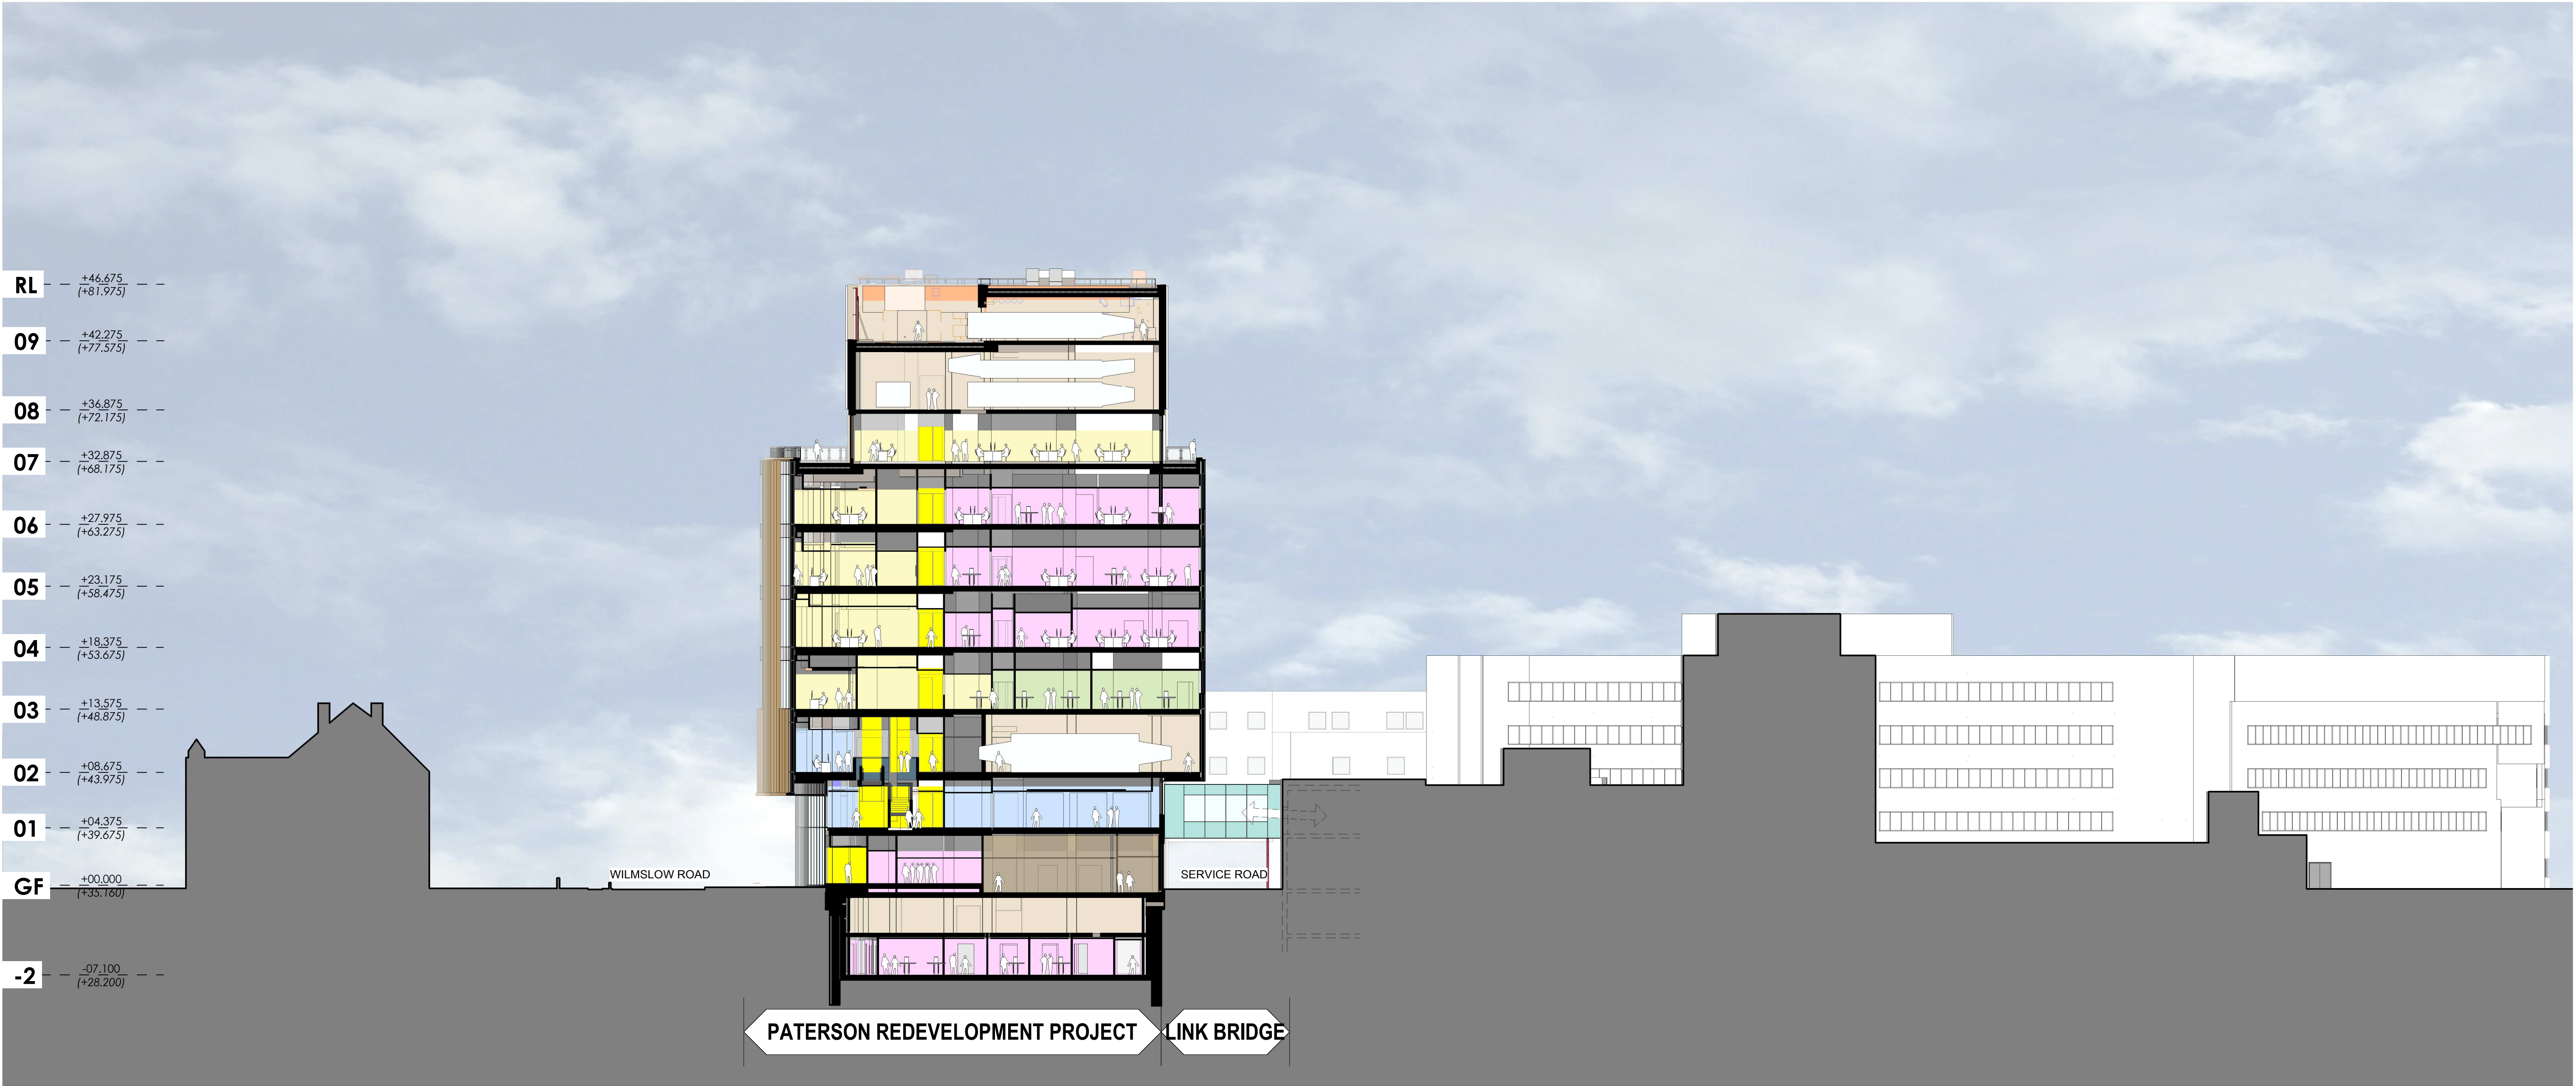

BUILDING DESIGN PARTNERSHIP SHALL HAVE NO RESPONSIBILITY FOR ANY USE MADE OF THIS DOCUMENT OTHER THAN FOR THAT WHICH IT WAS PREPARED AND ISSUED.

ALL DIMENSIONS SHOULD BE CHECKED ON SITE.

DO NOT SCALE FROM THIS DRAWING

ANY DRAWING ERRORS OR OVERSIGHTS SHOULD BE BROUGHT TO THE ATTENTION OF BUILDING DESIGN PARTNERSHIP AT THE ADDRESS SHOWN BELOW.

NOTES

0m 5m 10m 15m 20m 25m

VISUAL SCALE 1:250 @ A1

REV

DESCRIPTION

P03 Reissued as part of Non-Material submission package of information. Services Plant indicated at levels 03 and 09.

P02 Reissued as part of Non Material Amendment submission package.

P01 Issued For Planning

CO

NS

2021/06/23

JS

CO

2020/10/09

GP

CO

2019/05/23

DRW N

CHK D

DATE

CLIENT

Founded by:

MANCHESTER
CANCER
RESEARCH
CENTRE

The University of Manchester

CANCER
RESEARCH
UK

NHS
The Christie
NHS Foundation Trust

BDP.

11 Ducie Street
PO Box 85, Piccadilly Basin
Manchester, M60 3JA
United Kingdom
T +44 (0)161 828 2200
F +44 (0)161 828 2235
www.bdp.com

PROJECT TITLE

Paterson Redevelopment Project

2008381

DRAWING TITLE

Proposed Section A-A

SCALE

@ A1

1 : 250

DATE

2021/06/23

DRAWING NO.

PRP-BDP-Z01-XX-SE-A-3091

REVISION

P03