


Note:
The dimensions on this drawing are based on the following Greenhatch Group survey drawings issued to Hawkins\Brown Nov. 2020:

29575A_01_P, 29575A_02_P, 29575A_03_P, 29575A_04_P, 29575A_05_E, 29575A_06_E, 29575A_07_S, 29575A_08_PS.

All dimensions must be checked on site by the main contractor and (or) sub-contractors prior to any fittings, fixtures or components being fabricated and installed.

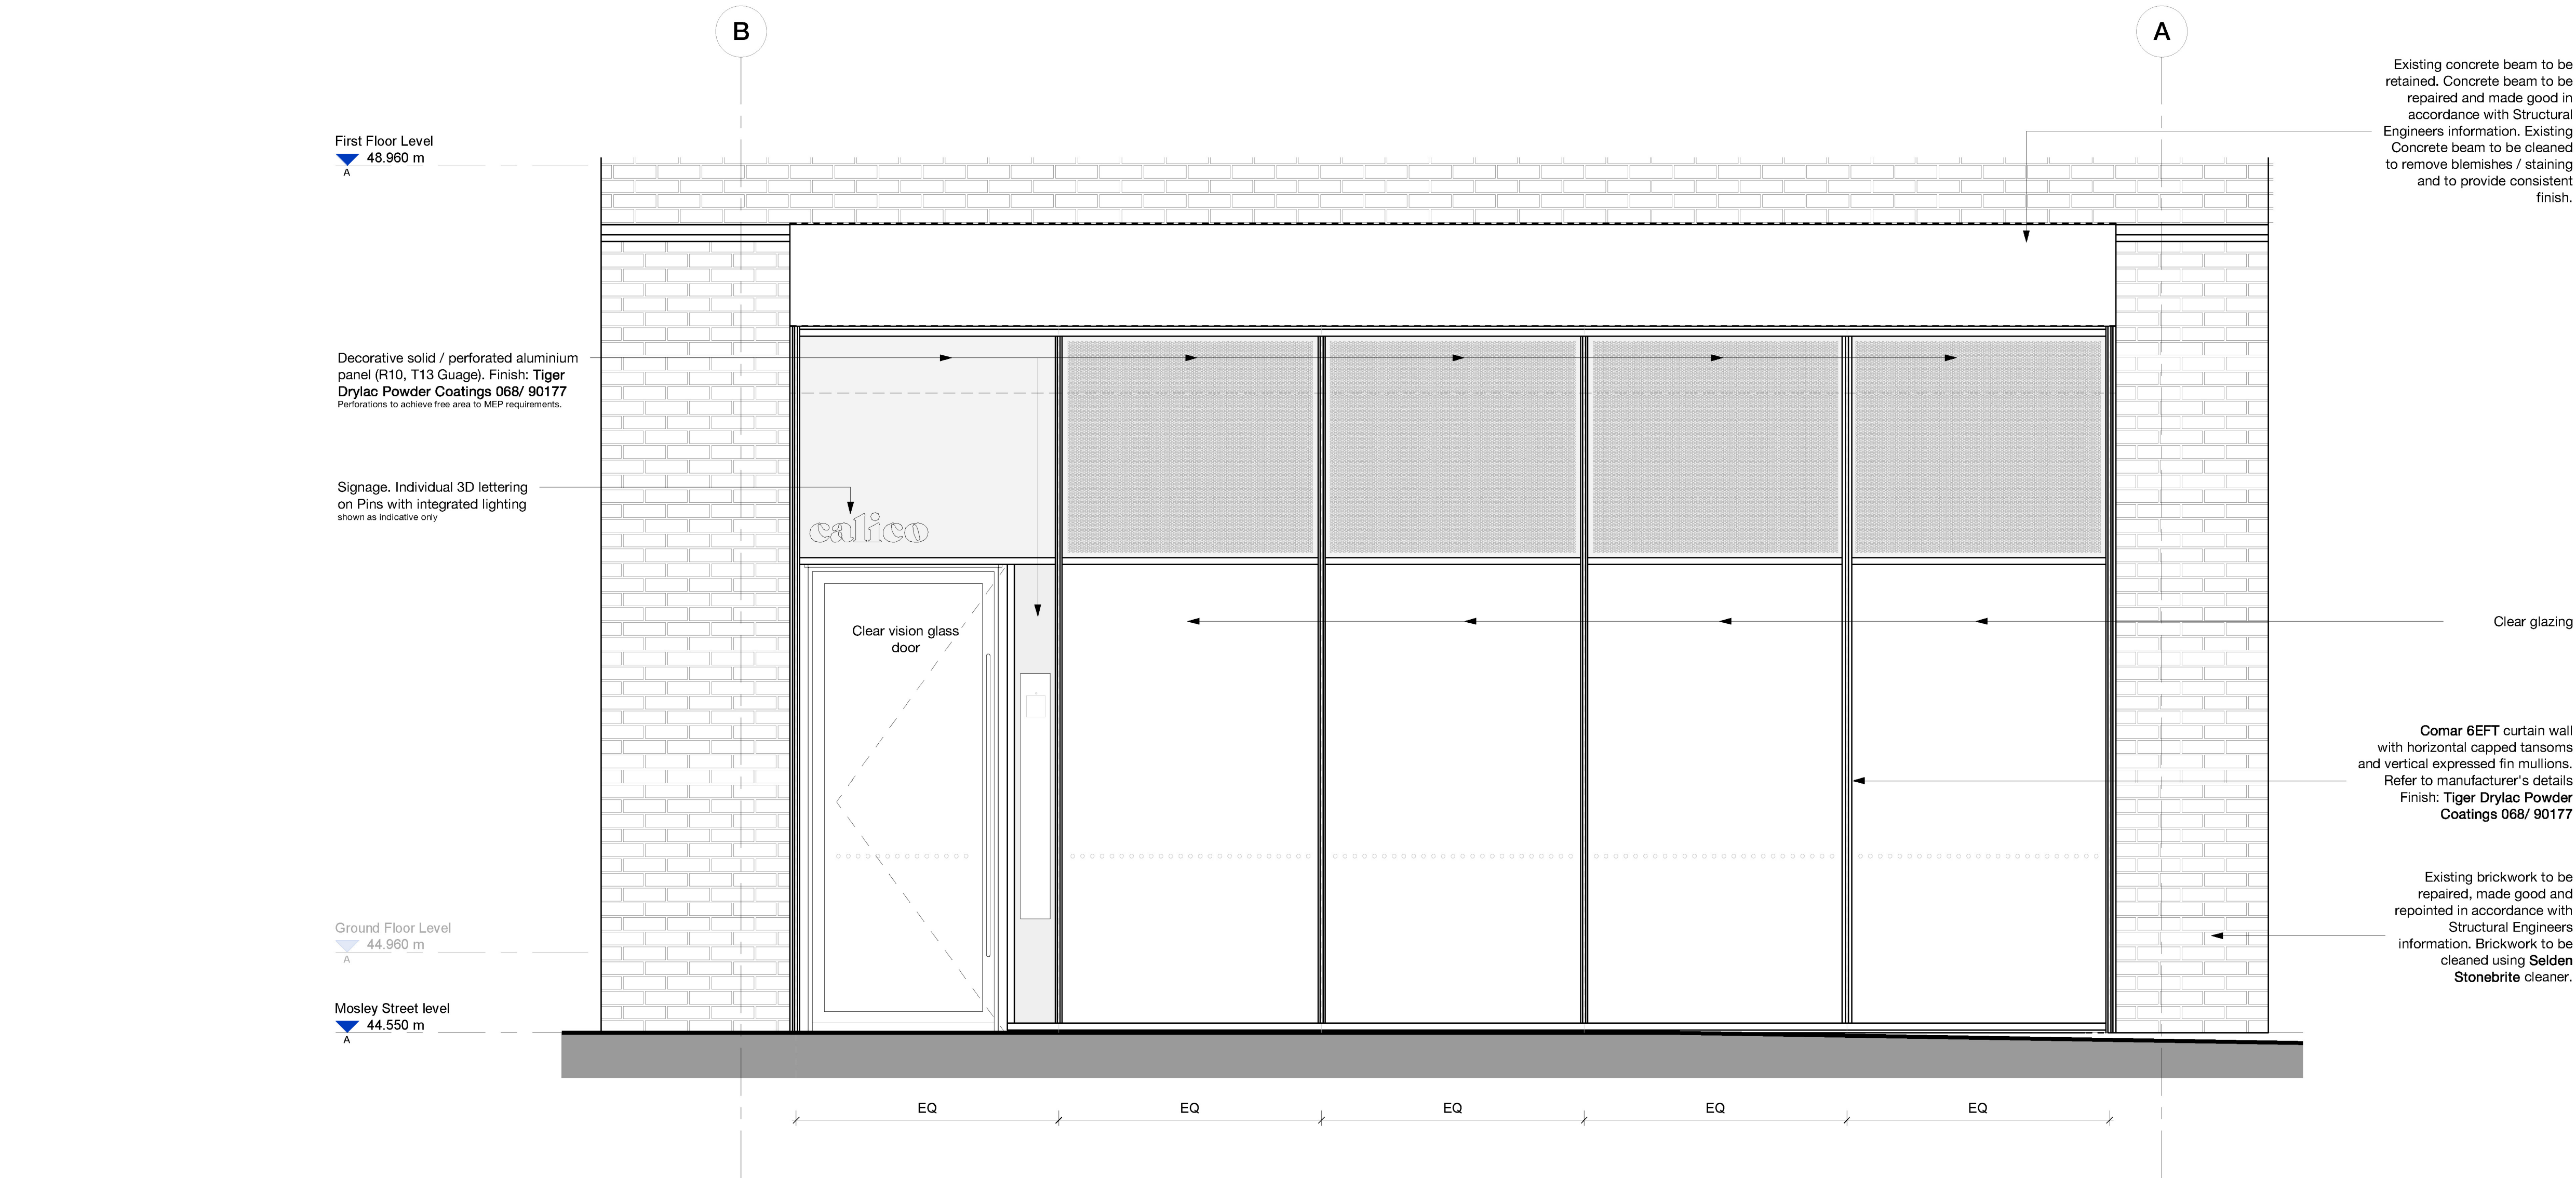

Copyright Hawkins\Brown Architects
No implied licence exists. This drawing should not be used to calculate areas for the purposes of valuation. Do not scale this drawing. All dimensions to be checked on the site by the contractor and such dimensions to be their responsibility. All work must comply with relevant British Standards and Building Regulations requirements. Drawing errors and omissions to be reported to the architect. To be read inconjunction with Architect's specification and other consultant information.

Rev	Description	Date
P1.1	Updated for Non-Material Amendment	11.06.21
P1.2	Updated to incorporate perforated pattern	21.06.21

Note: The extent and location of any existing retained fabric indicated on the proposed drawings is subject to further opening up and strip out works. Any deviation from the extent and location outlined within proposed drawings should be highlighted to the Architect by the main contractor.

3C Tariff Street
Manchester M1 2FF
mail@hawkinsbrown.com
hawkinsbrown.com

Hawkins\Brown

Project
53-55 Mosley Street
Manchester M2 3FF

Drawing
External Windows - Mosley Street
Curtain Walling

Scale @ A1 1 : 20		Date June 2021	
Drawn By DG		Checked By TD	
Job Number 18007	Status S2	Purpose of Issue Planning	
Drawing No. MST-HBA-SW-XX-DR-A-31-3200		Rev P1.2	