



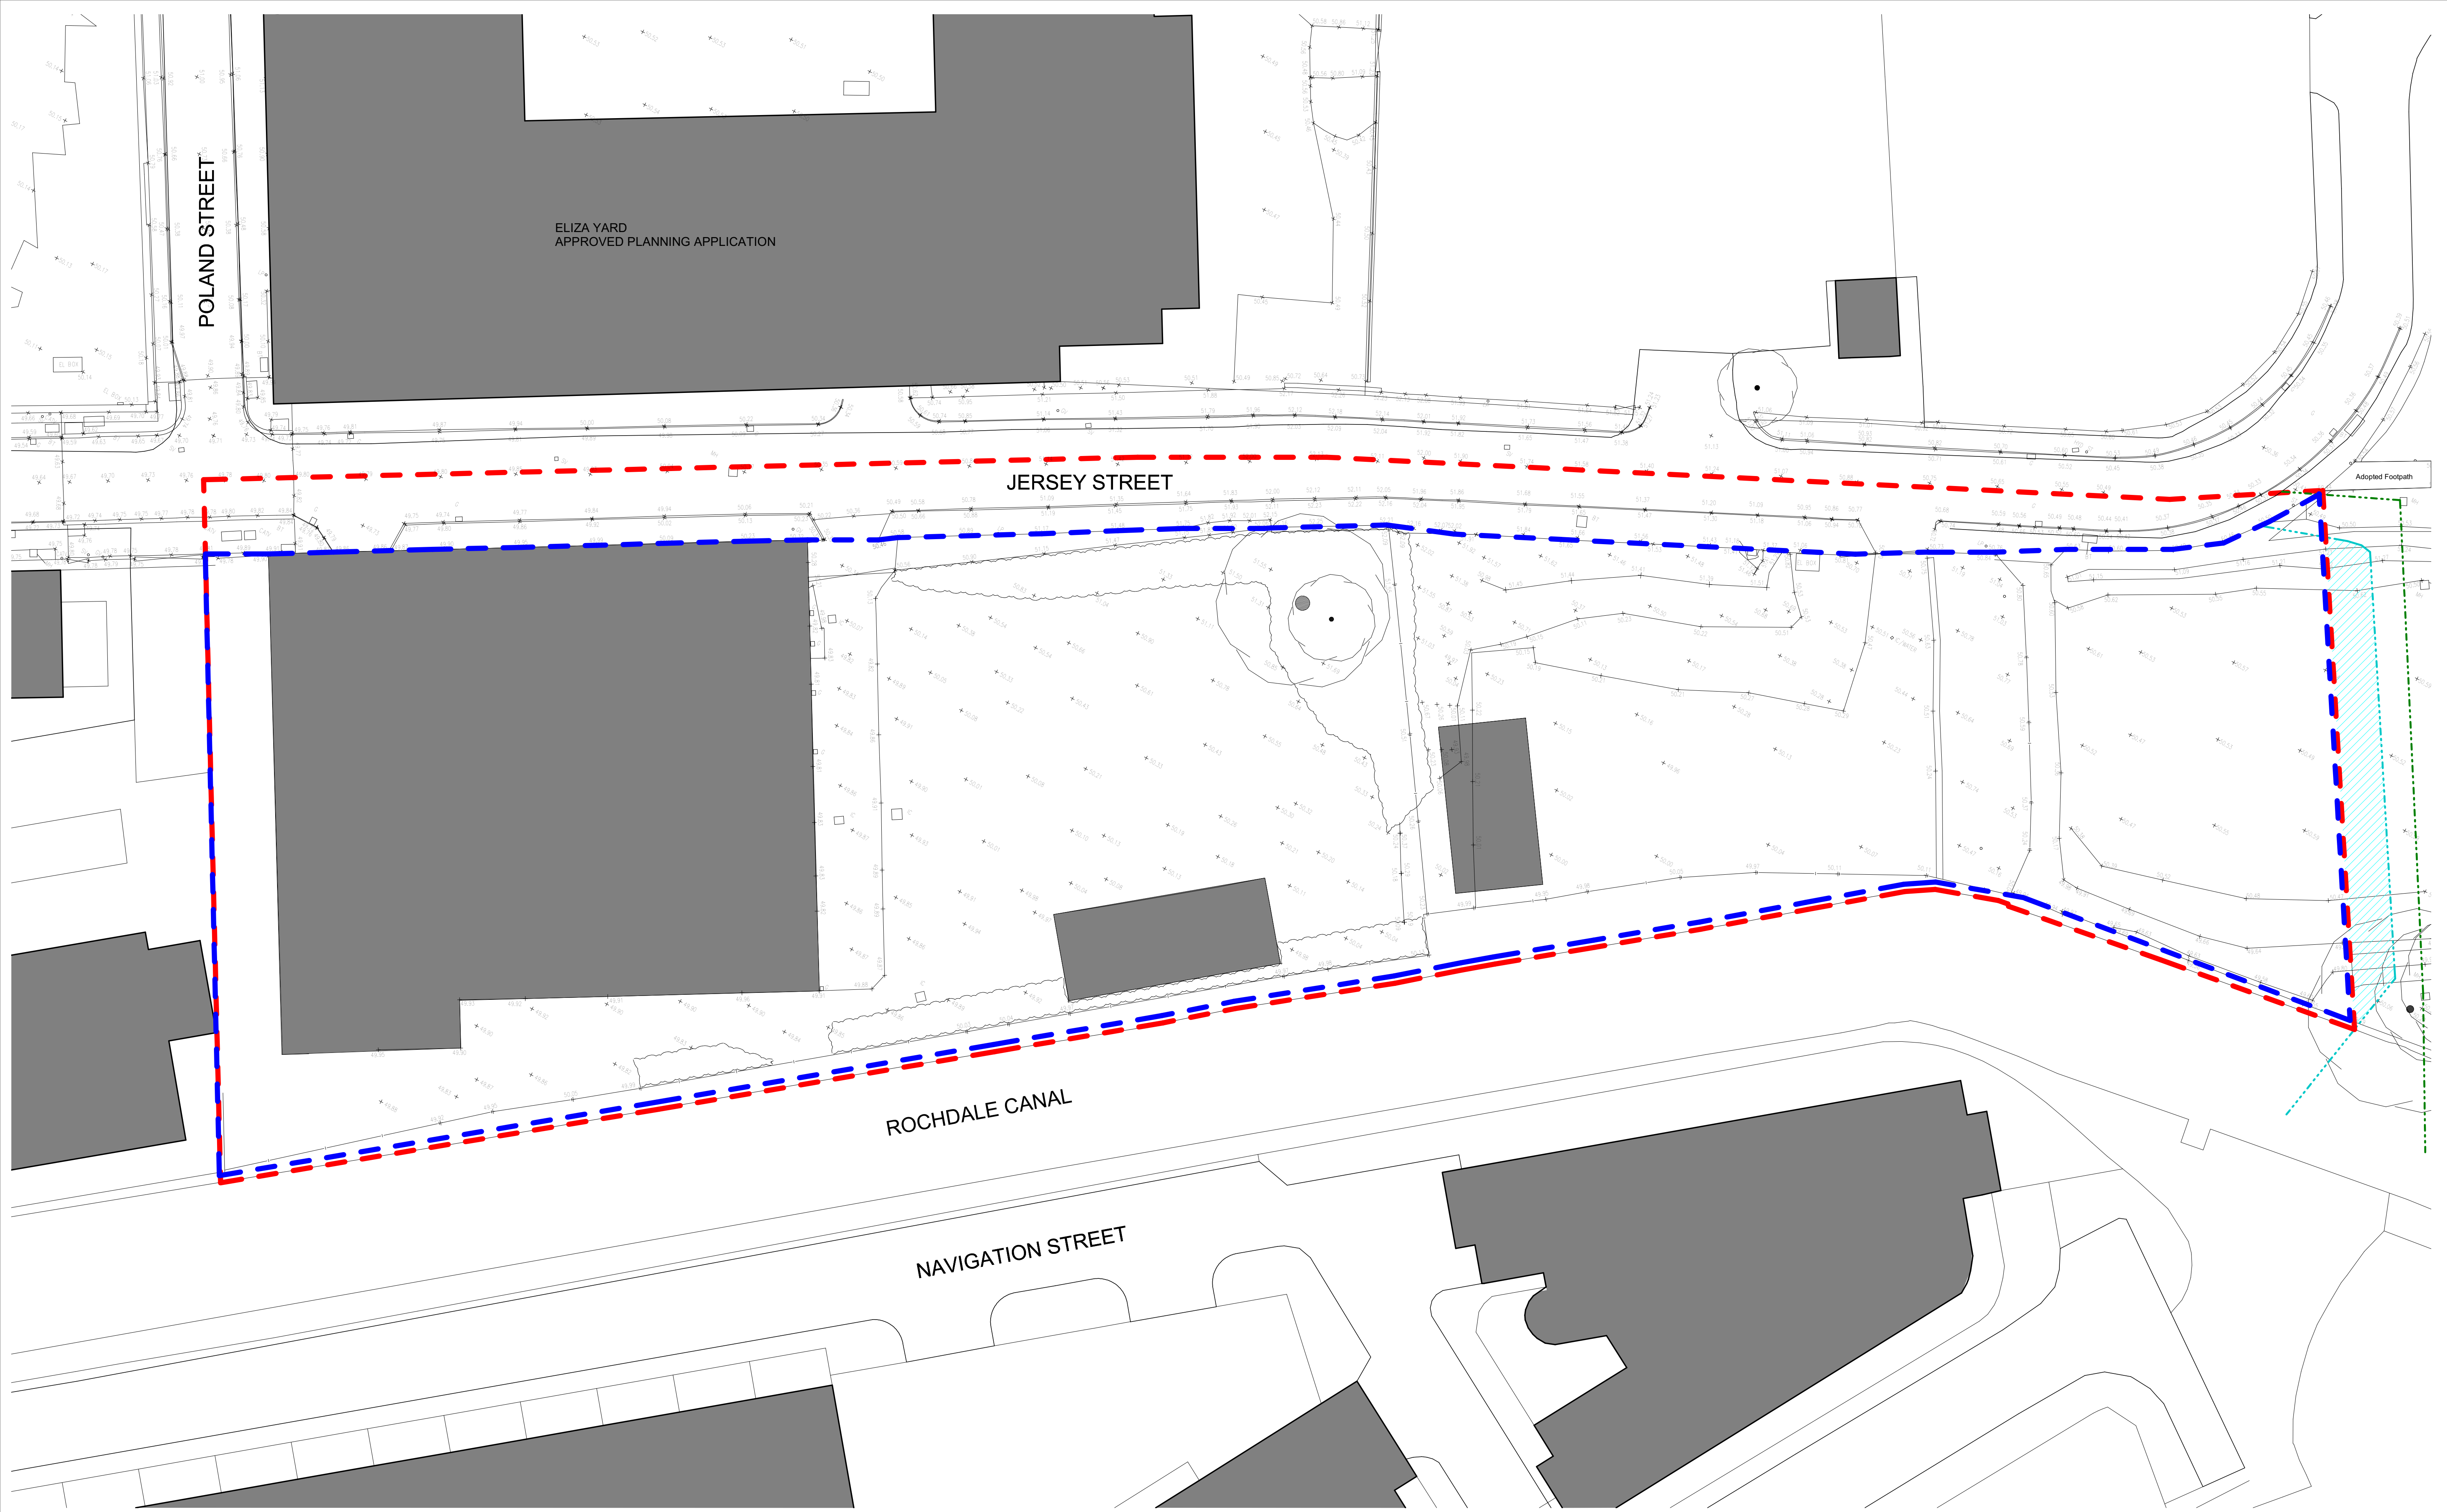

- SITE BOUNDARY
- LAND OWNERSHIP BOUNDARY
- ELECTRIC CABLE
- SEWER LINE

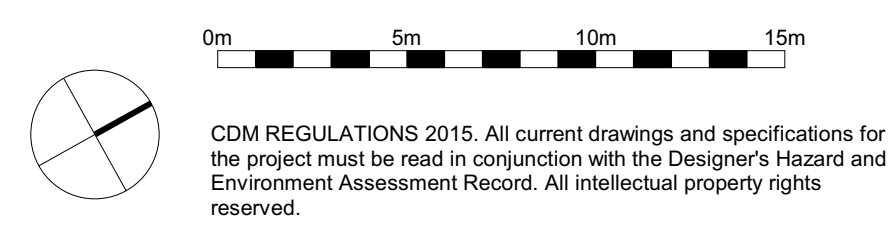

Rev	Date	Description	Dwn	Ckd	Drawn	SK
A	29.04.2022	Issued for planning	AH	FS	Checked	AH
					Date	12/02/21
					Scale @ A1	1:200

Project	Origin	Volume	Level	Type	Role	Number
JWA - PRP - A1 -			00	DR - A -		002001
Revision				Status		
A -				PLANNING ISSUE -		

Jersey Wharf - Ancoats
(BA9225)
Existing Site Plan