


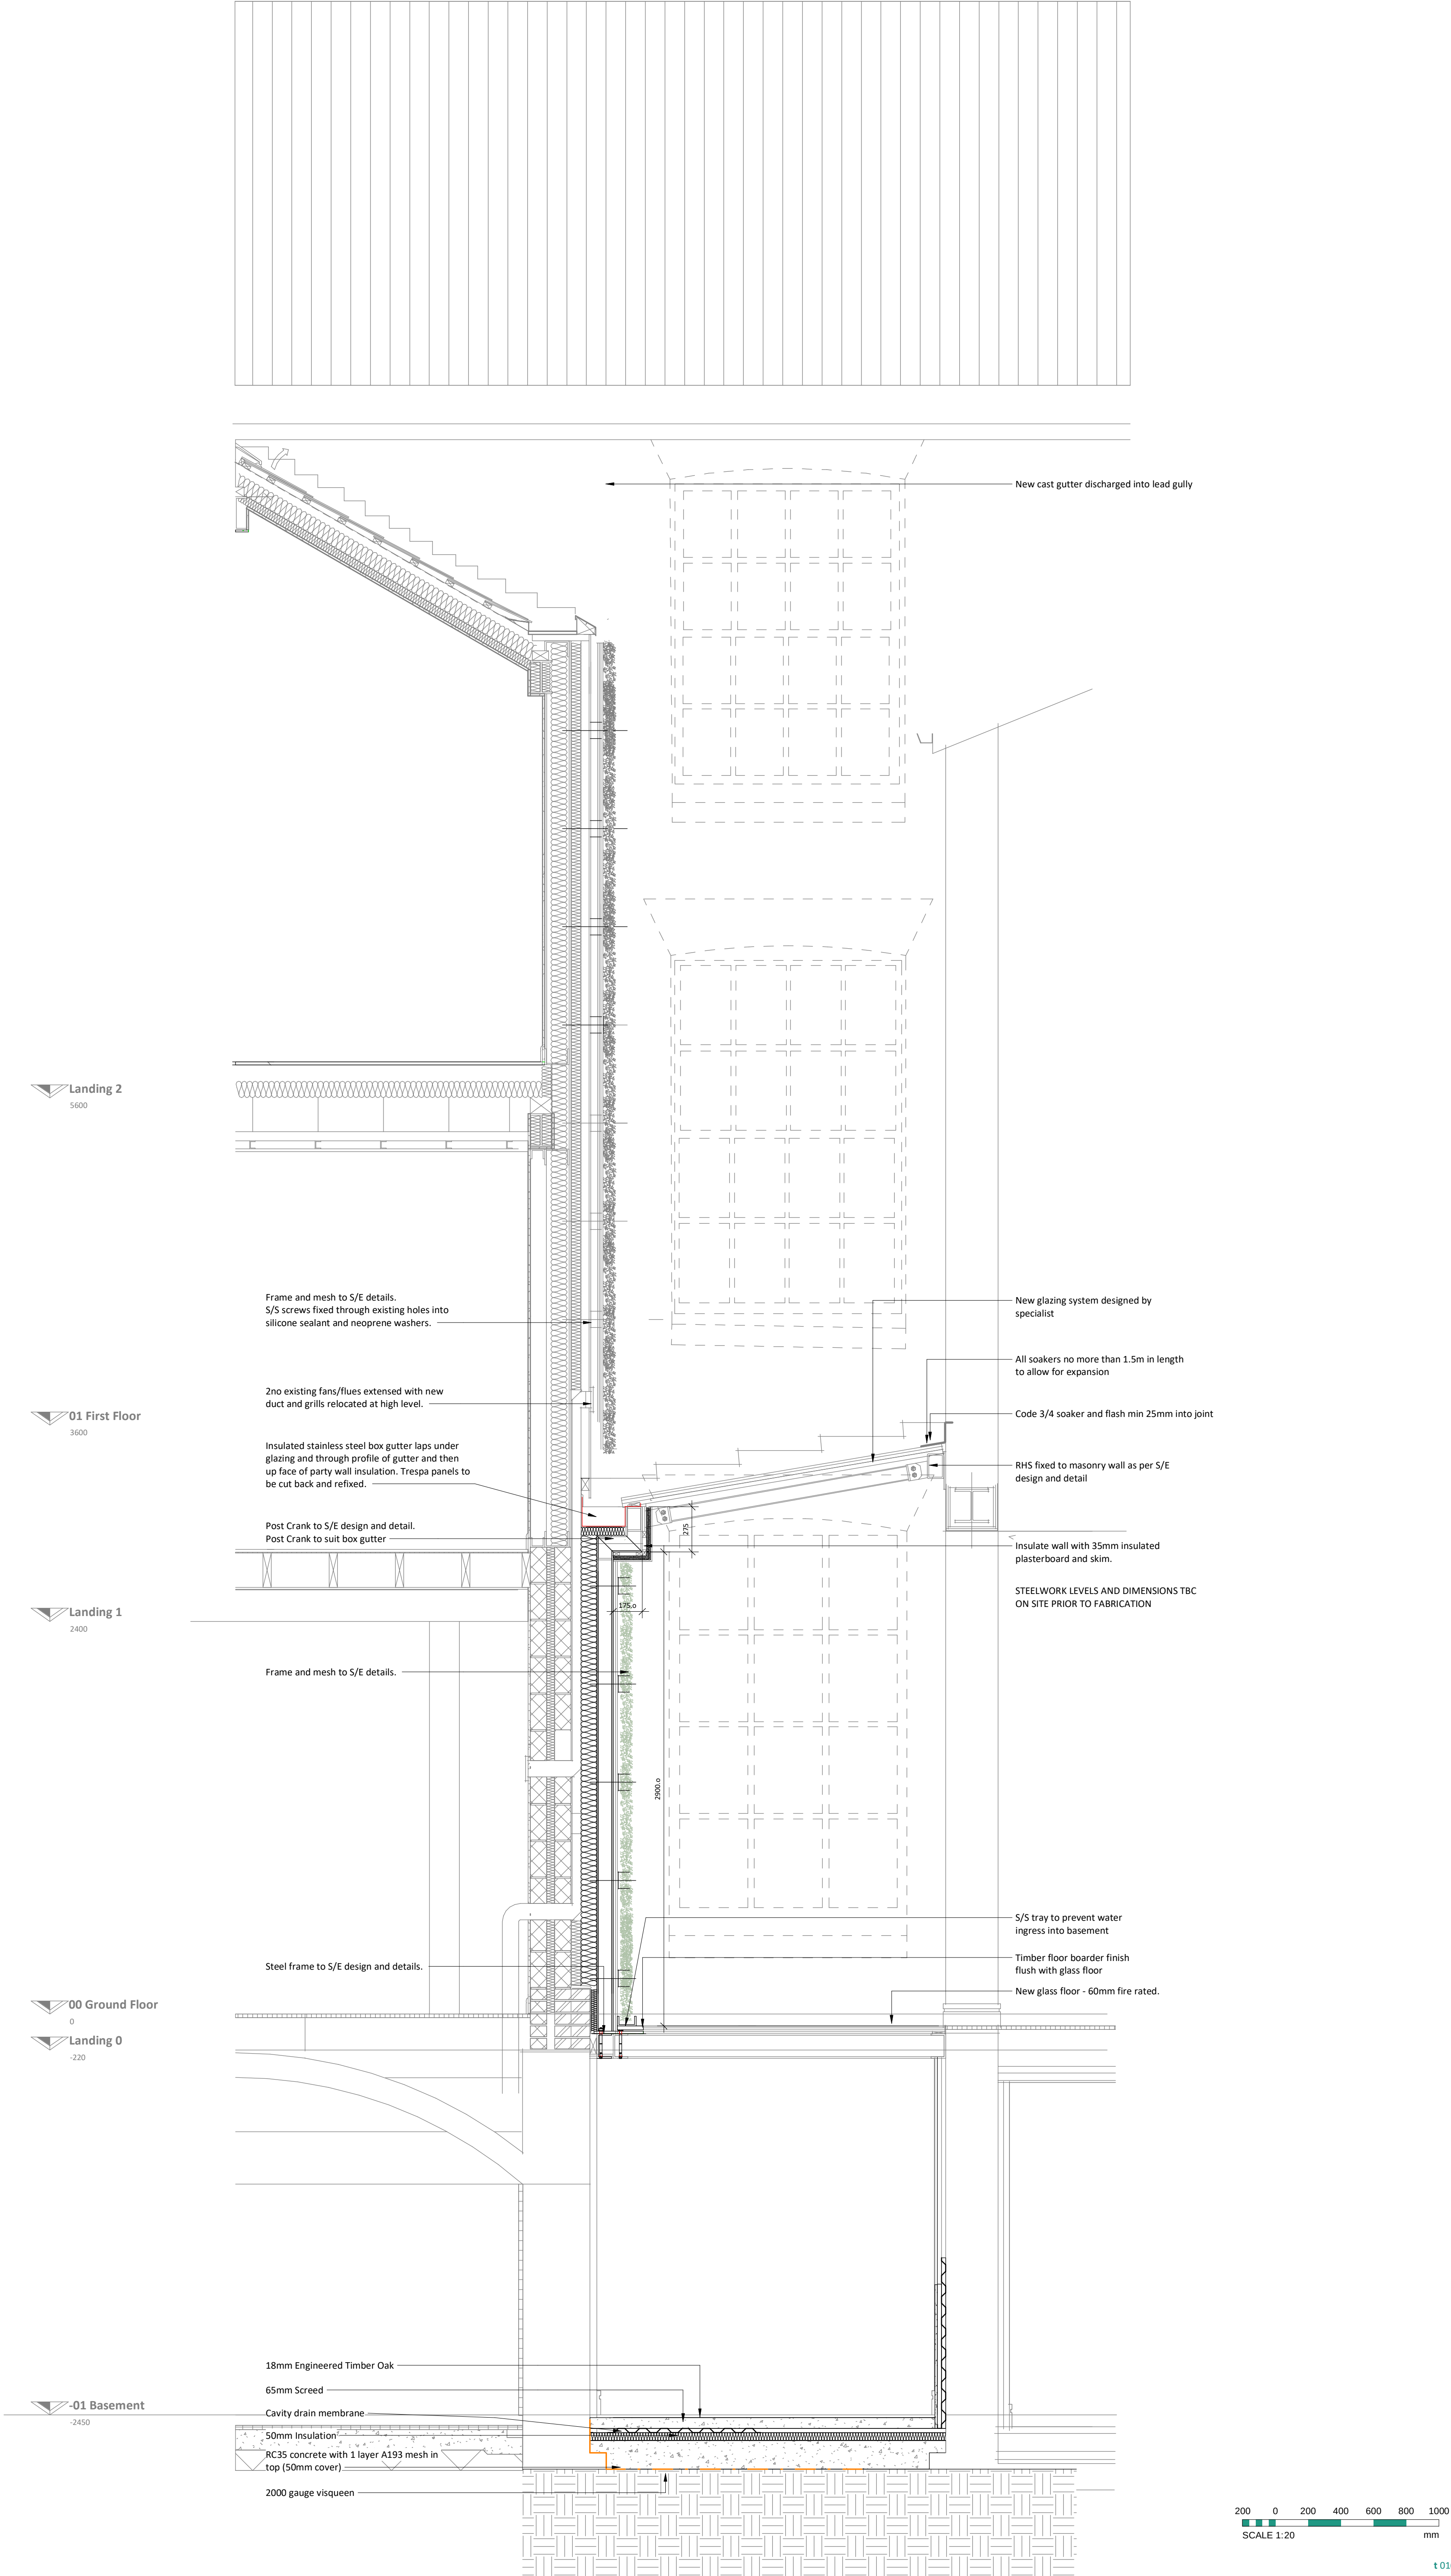

THIS DRAWING IS TO BE READ IN
CONJUNCTION WITH BTP ARCHITECTS
DRAWING NUMBERS 252 & 253 FOR
DETAILS OF PARTY WALL

A	20.08.20	AP	Drawing number amended, gutter detail revised, basement steel post omitted, dimensions added, drawing cross referenced.
Rev	Date	Int	Description

btpp

ARCHITECTS

RIBA

Chartered Practice

Client:
Nilesh Bhatt

Project:
**13 St John Street,
Manchester**

Description:
Section - Conservatory

Purpose of Issue:				
Building Regulations				
Drawn By:	Checked By:	Date:	Scale @ A1:	
ED	VJS	08/11/20	1 : 20	
Job No:	Status Code:	Drawing No:	Rev:	
3521	S2	255	A	
File Identifier:				
SJ-BTP-00-S-DR-A-3521_255				