


Long Site Elevation C
1 : 500

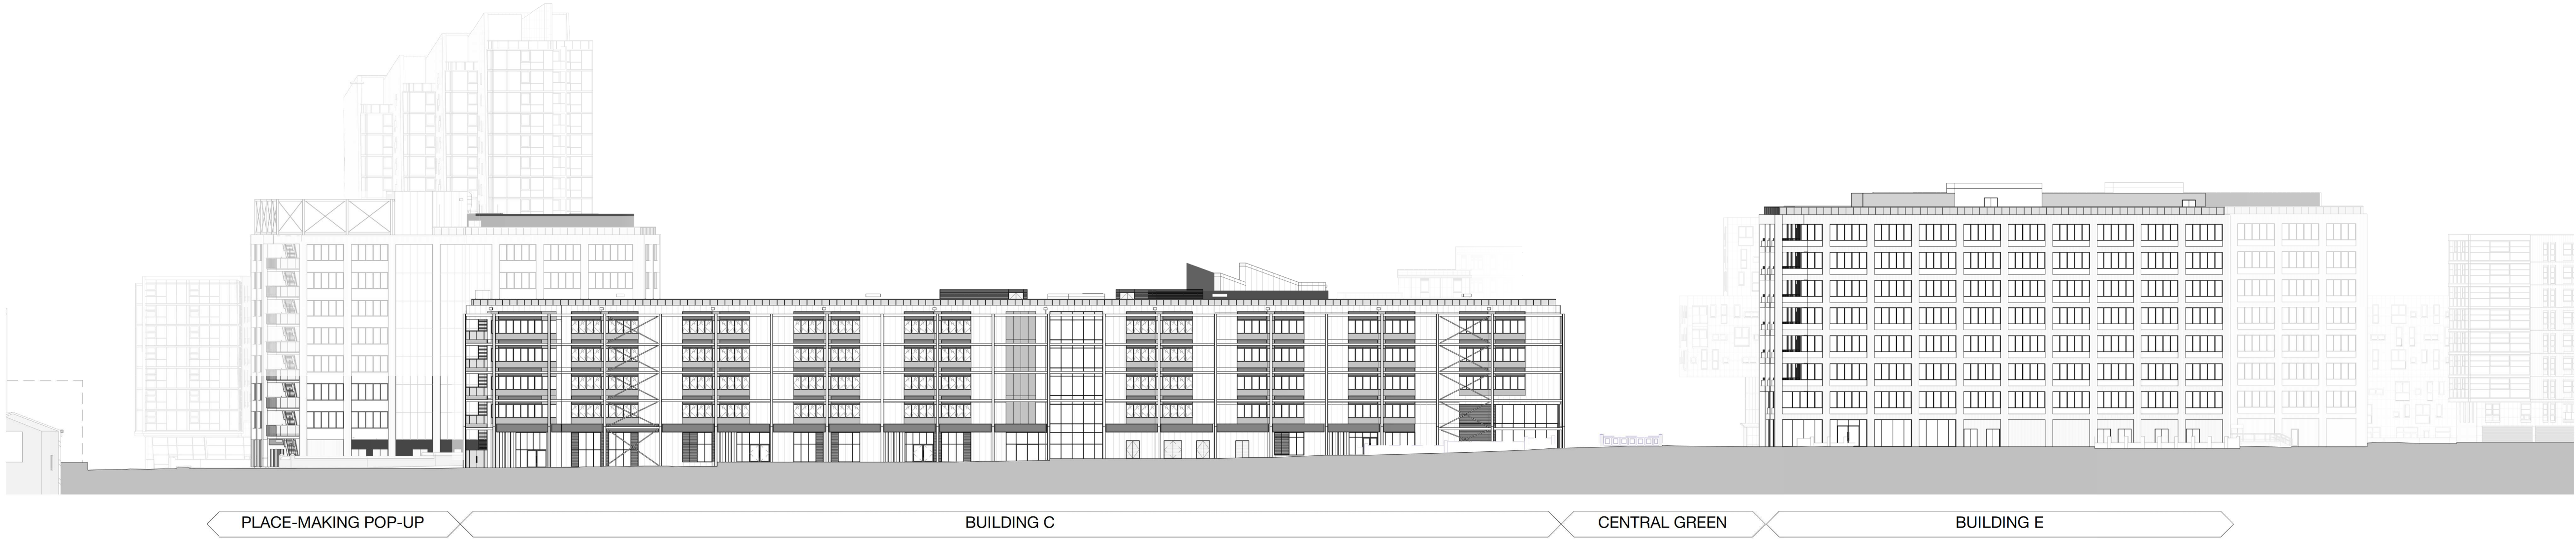


Long Site Elevation D
1 : 500

Copyright Hawkins\Brown Architects
No implied licence exists. This drawing should not be used to calculate areas for the purposes of valuation. Do not scale this drawing. All dimensions to be checked on the site by the contractor and such dimensions to be their responsibility. All work must comply with relevant British Standards and Building Regulations requirements. Drawing errors and omissions to be reported to the architect. To be read in conjunction with Architect's specification and other consultant information.

Rev	Description	Date
P1	Issued for Planning	30.09.20
P2	Issued for NMA	09.05.20
P3	Issued for NMA	26.05.20

Note: To be read in conjunction with Landscape Architect's Landscape Design Proposals submitted as part of this Planning Application.

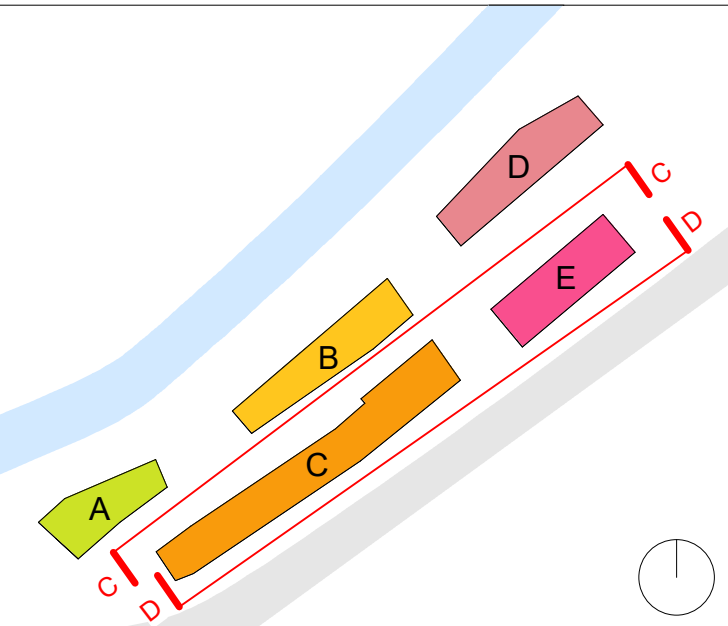

3C Tariff Street
Manchester M1 2FF
mail@hawkinsbrown.com
hawkinsbrown.com

Hawkins\Brown

Project
Pollard Street
New Islington

Drawing
Proposed Site Elevations 02

Scale @ A1 1 : 500	Scale @ A3 1:1000	Date September 2020
------------------------------	-----------------------------	-------------------------------

Drawn By SB	Checked By PD
-----------------------	-------------------------

Job Number 18013	Status S2	Purpose of Issue Planning
----------------------------	---------------------	-------------------------------------

Drawing No. PLS-HBA-SW-ZZ-DR-A-08-0251	Rev P3
--	------------------