
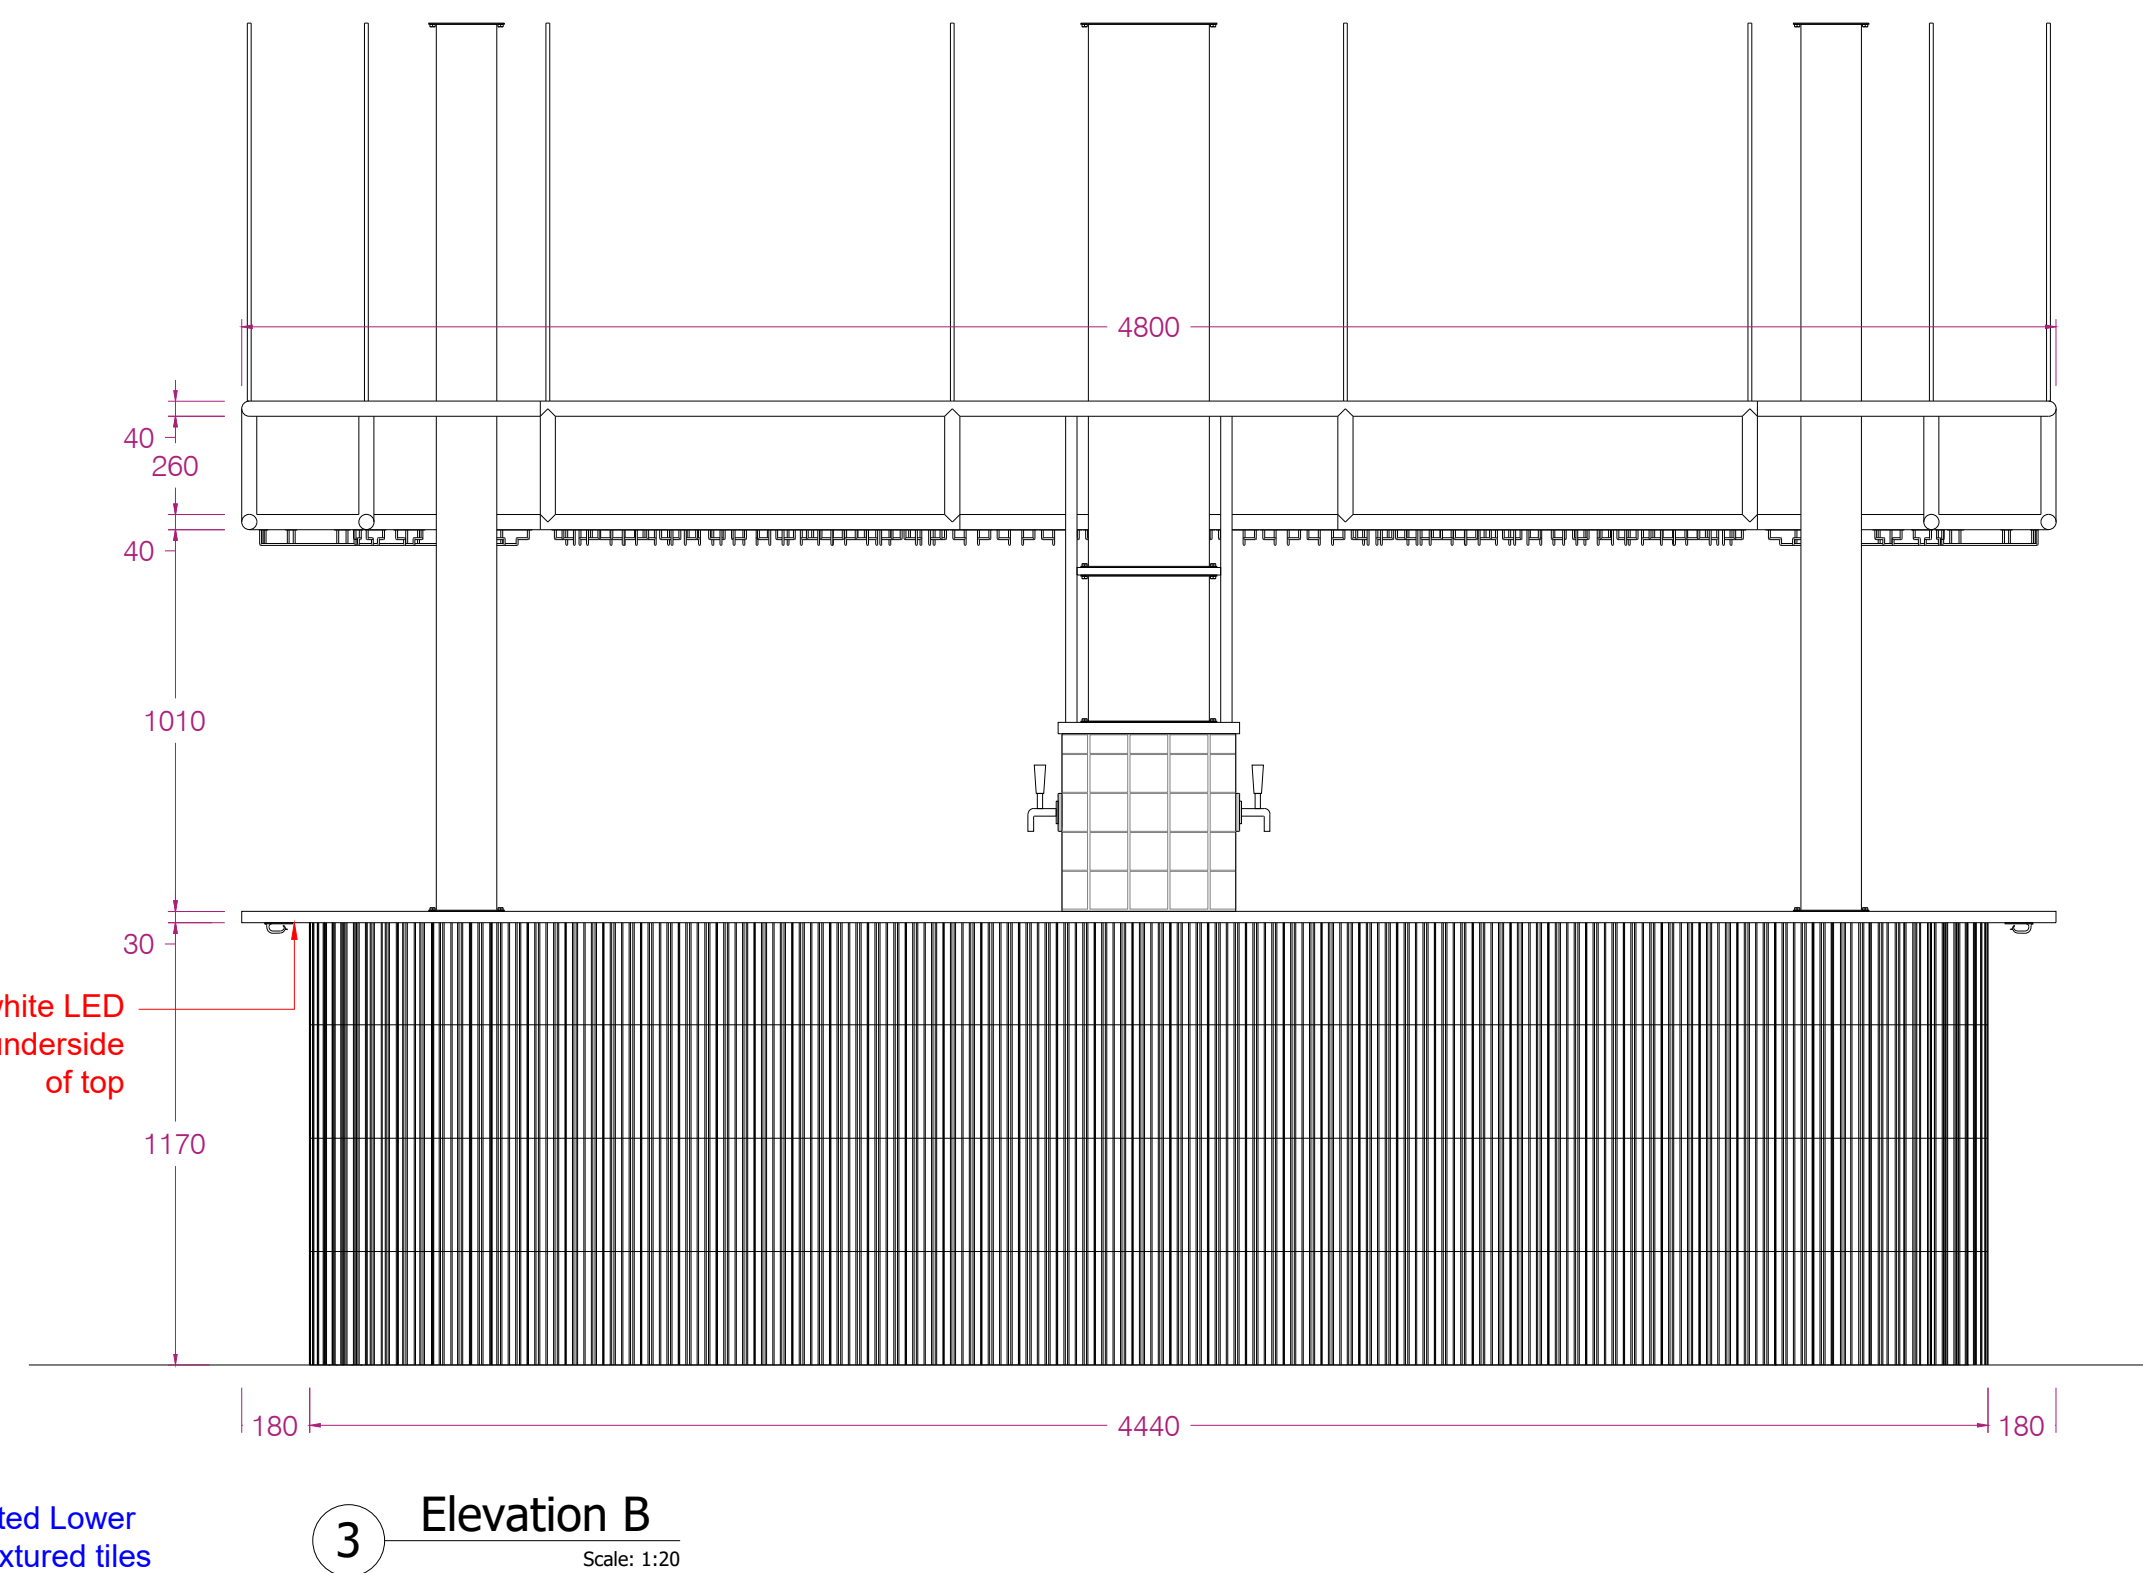
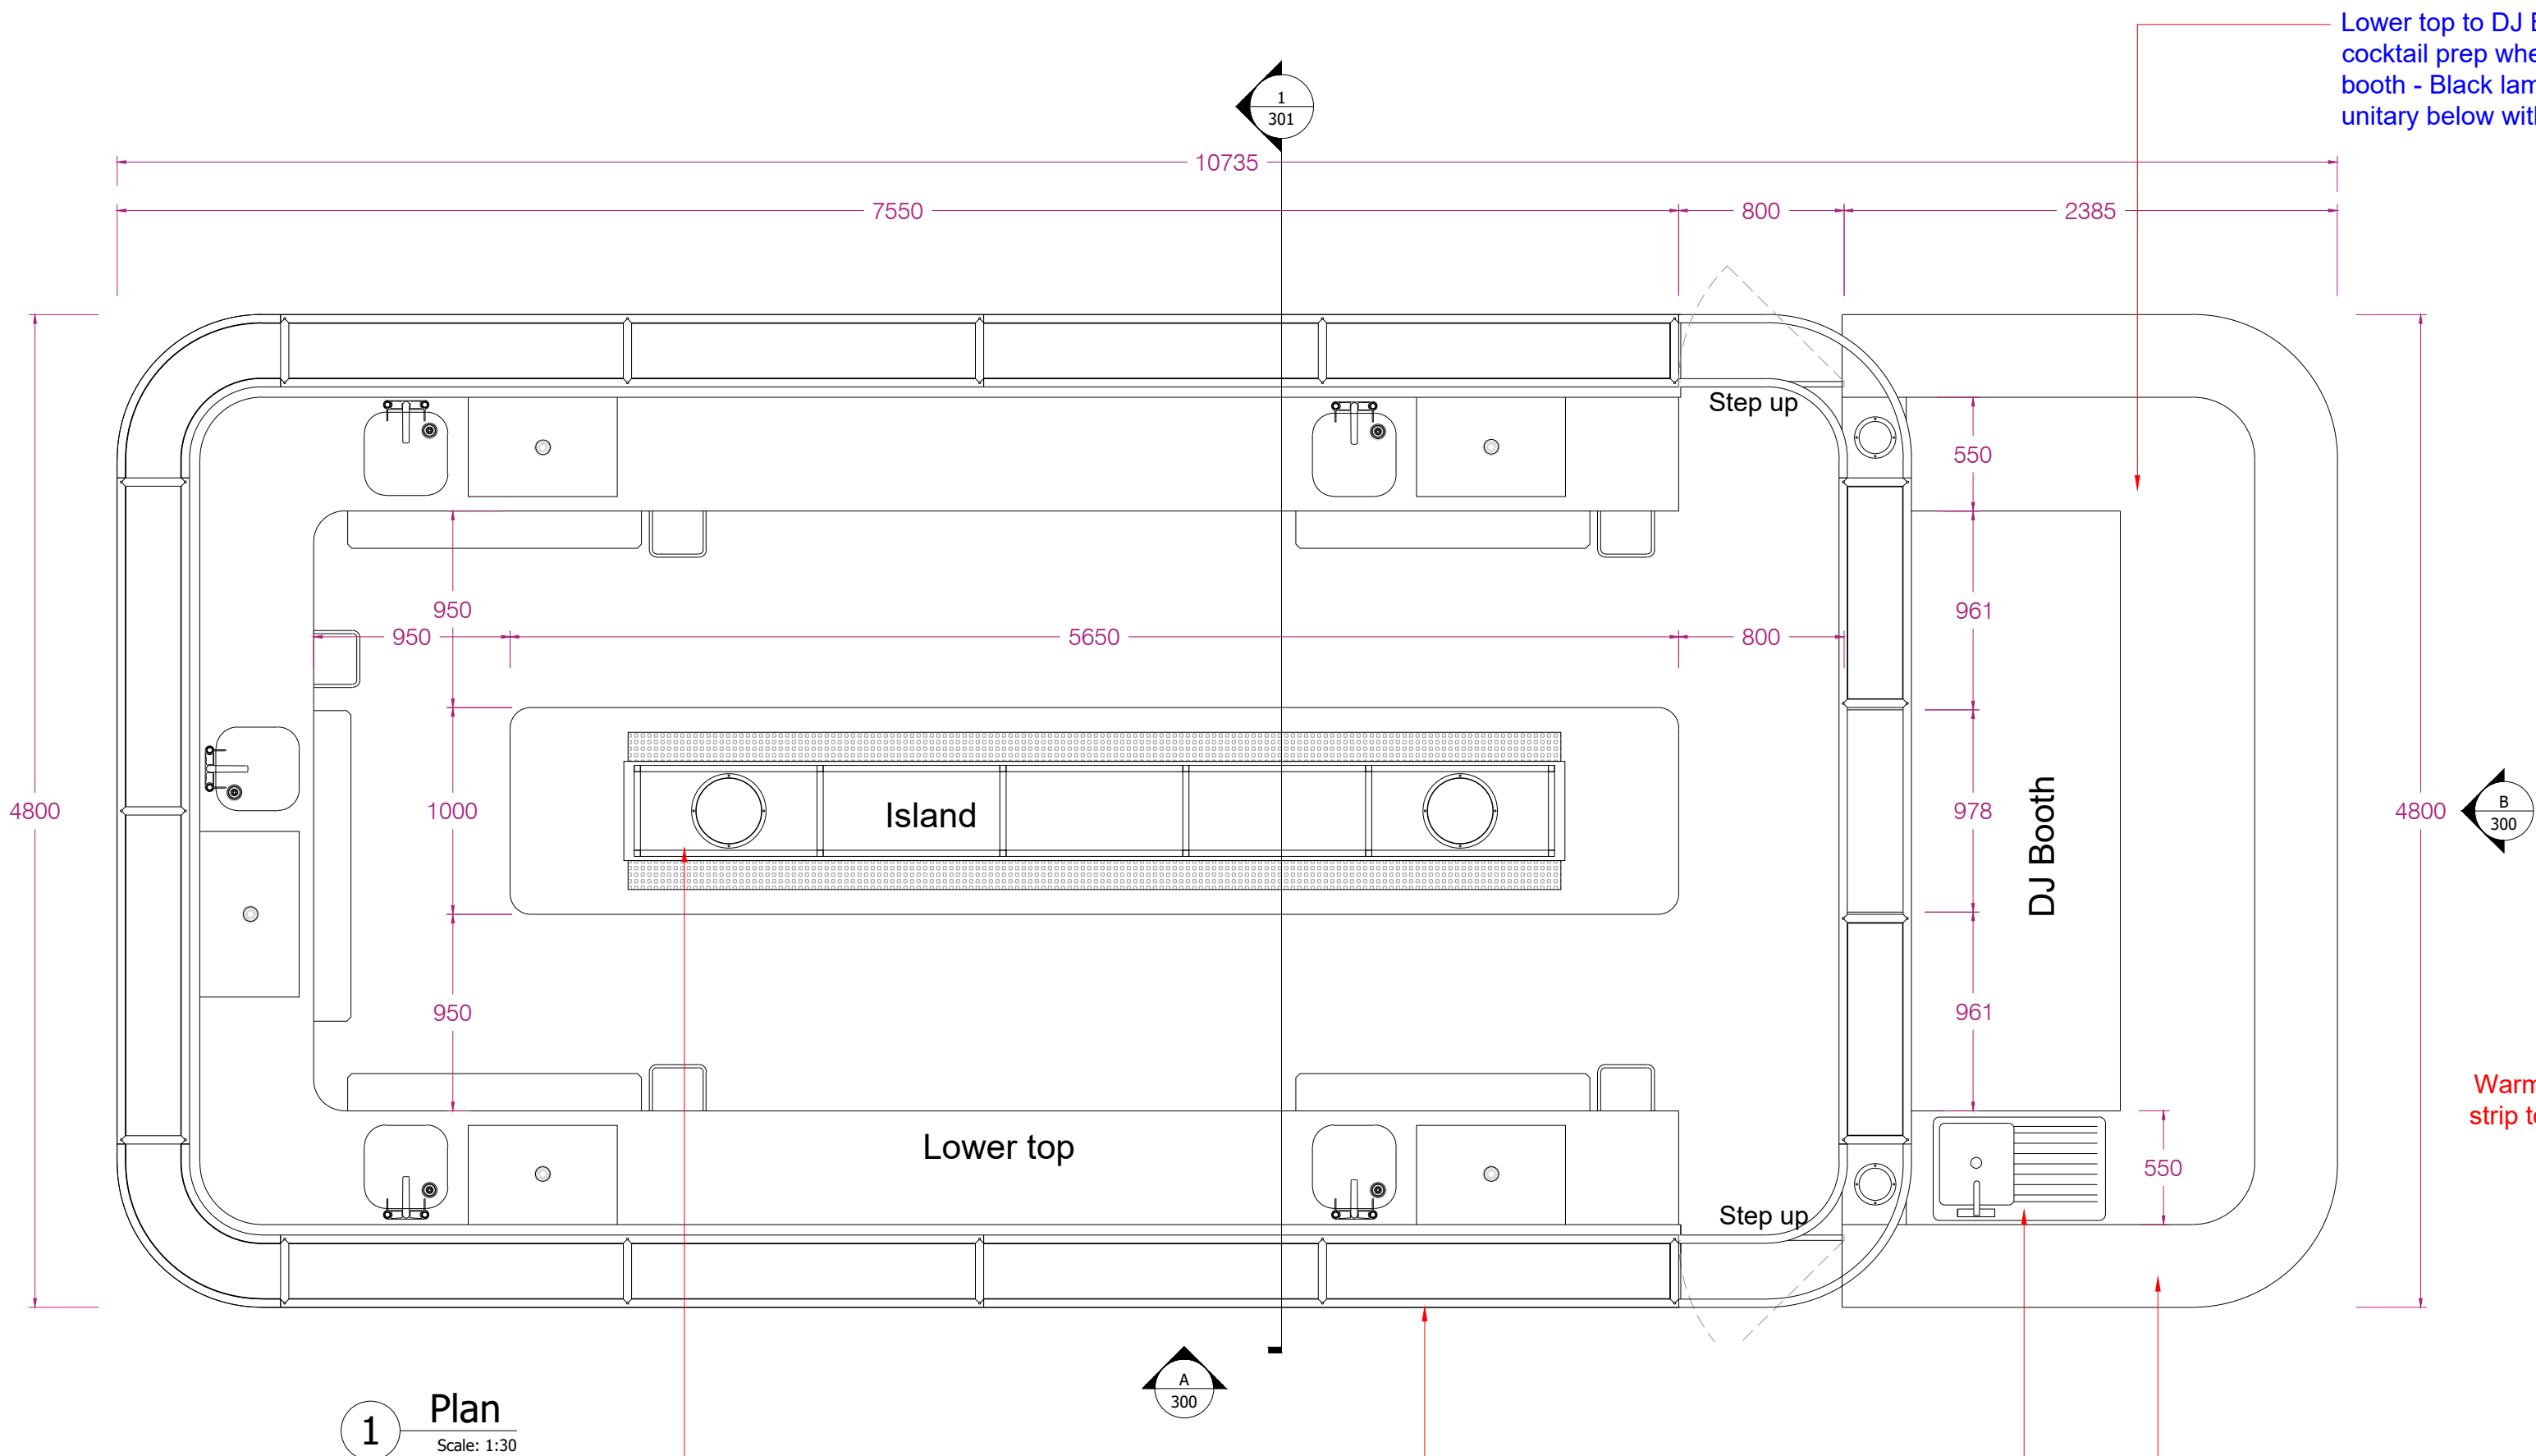


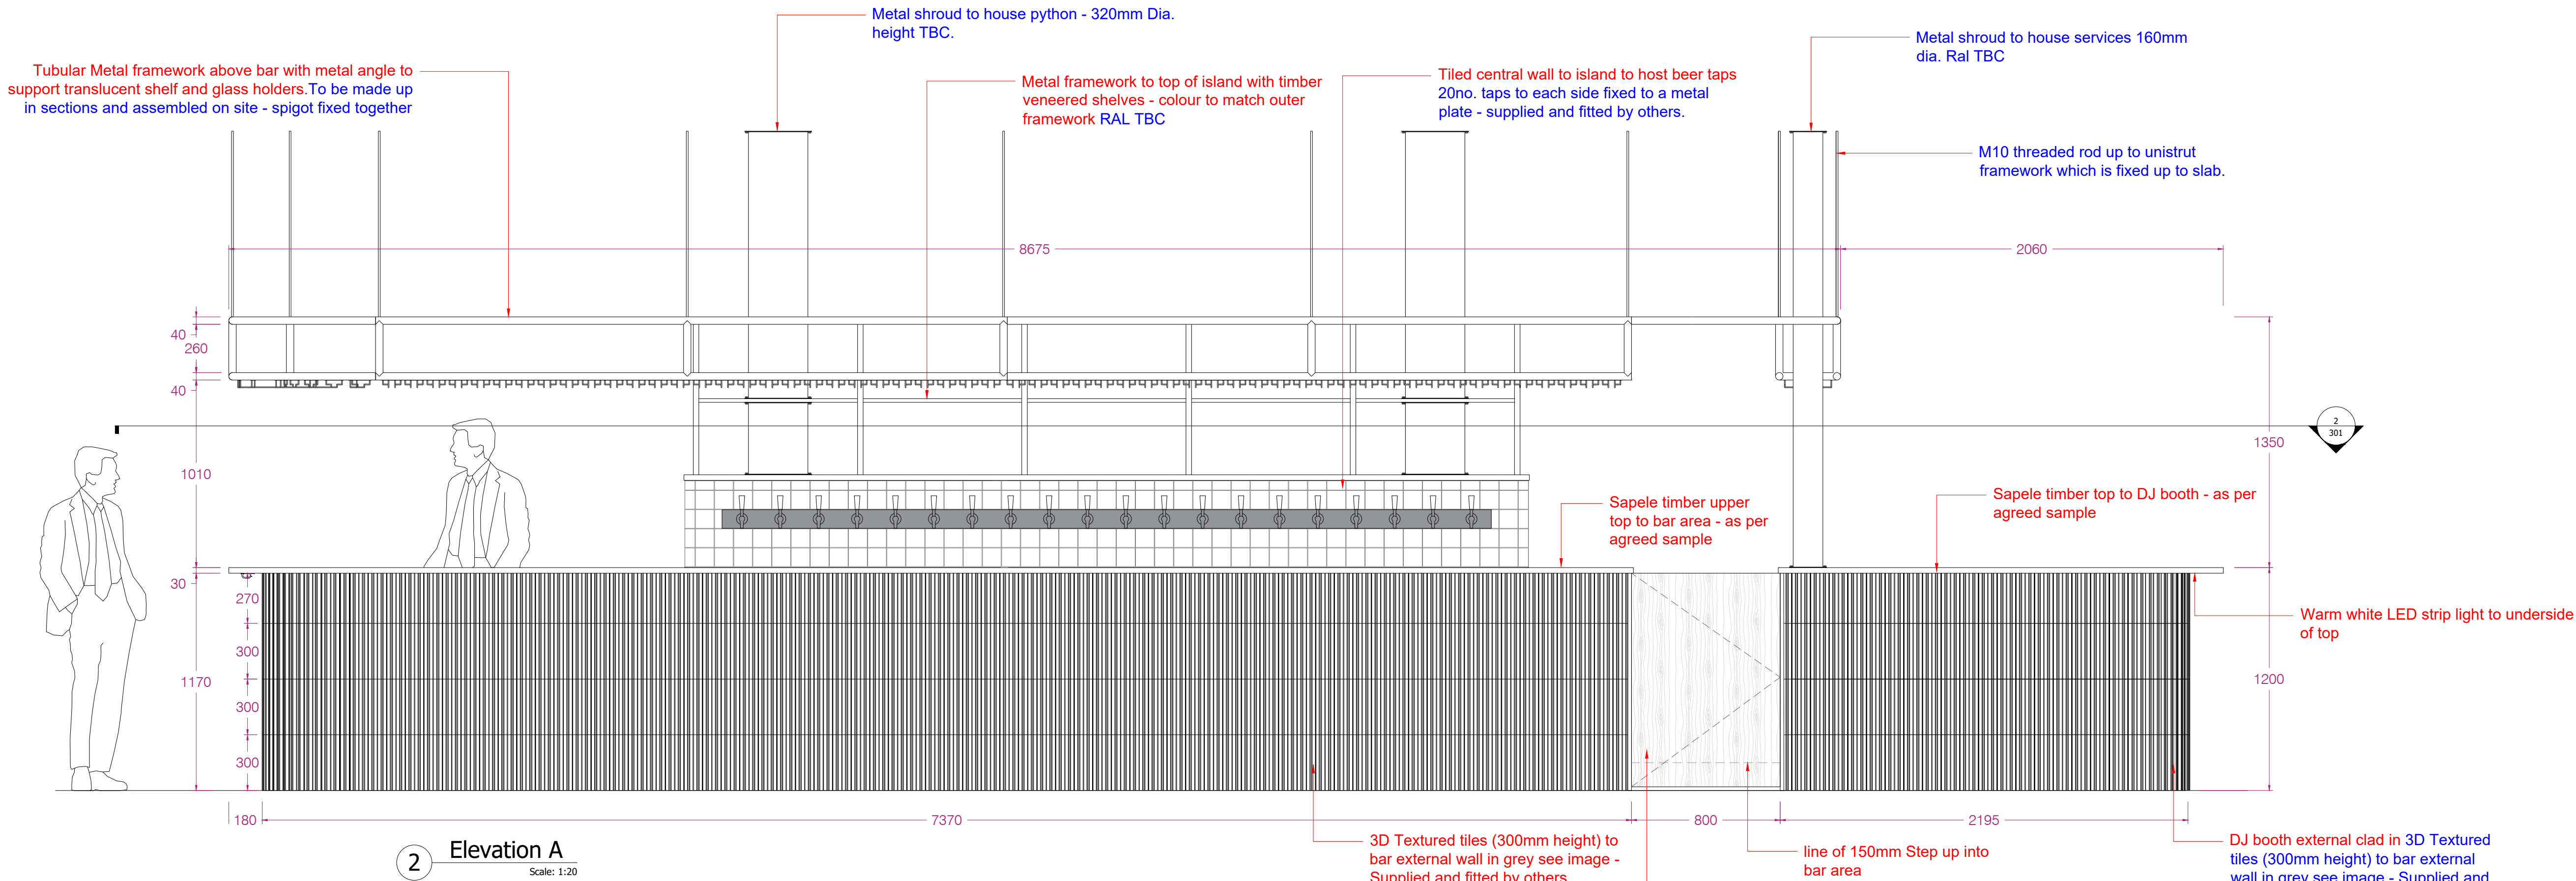

This drawing is the property of JSJ UK. Copyright is reserved by them and the drawing is issued on the condition that it is not to be copied, altered or released to any unauthorised persons either wholly or in part without the prior written consent of JSJ UK.

Do not scale from this drawing. All Dimensions to be checked on site. Figured dimensions to be taken in preference to those noted and are shown in millimetres unless otherwise stated.

Read in conjunction with all other drawings and specification spreadsheet.

Please Note: JSJ UK make allowance within our costs for 2 no. "translucent veneers per drawing on any manufactured items from our solid drawing being issued for client review. "Fitting to wall will be chargeable at an hourly rate unless agreed otherwise.

"translucent veneers covered for up to 1 hour per session.

"Additional costs will be submitted to client for acceptance by way of a formal submittal to be received by JSJ UK prior to commencing any further design works.

REV	DESCRIPTION	DATE
Rev A	Amendments as per client comments	18/11/21
Rev B	Amendments as per client comments	04/03/22
Rev C	Amendments as per client comments, glass added to openings, python to come from above, island upper level redesigned.	17/03/22
Rev D	Python to enter through tube into island upper top	23/03/22
Rev E	Metal glass hanging canopy to be hung from slab, 300 Wx to run around DJ booth, DJ booth layout altered, SS sink to DJ Booth, extra metal work added for python.	04/05/21

Notes

Appliances, sinks, taps, pumps, lower Stainless steel unitary, waste bins, drip trays & lighting by others


Excludes: any electrical works & plumbing.

Metal framework RAL TBC

Set out for beer taps required



Tile specification: Stripes, White stone, From Casa Ceramica.

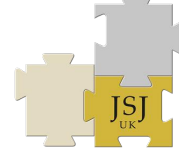JSJ UK Unit B, Ashton Business Park Raglan Street Ashton on Ribble Preston, PR2 2AX www.jsjuk.co.uk 01772 827173		
DRAWING STATUS		Construction
CLIENT		
Workspace		
PROJECT NUMBERNAME		
New Century Hall		
DRAWING NAME		
GF Bar Elevations		
DRAWING NUMBER		
2652_71_300		
JSJ Ref	REVISION	E
SCALE (@ A1)	DATE	Apr-22
DRAWN BY	AM	CHECKED BY