



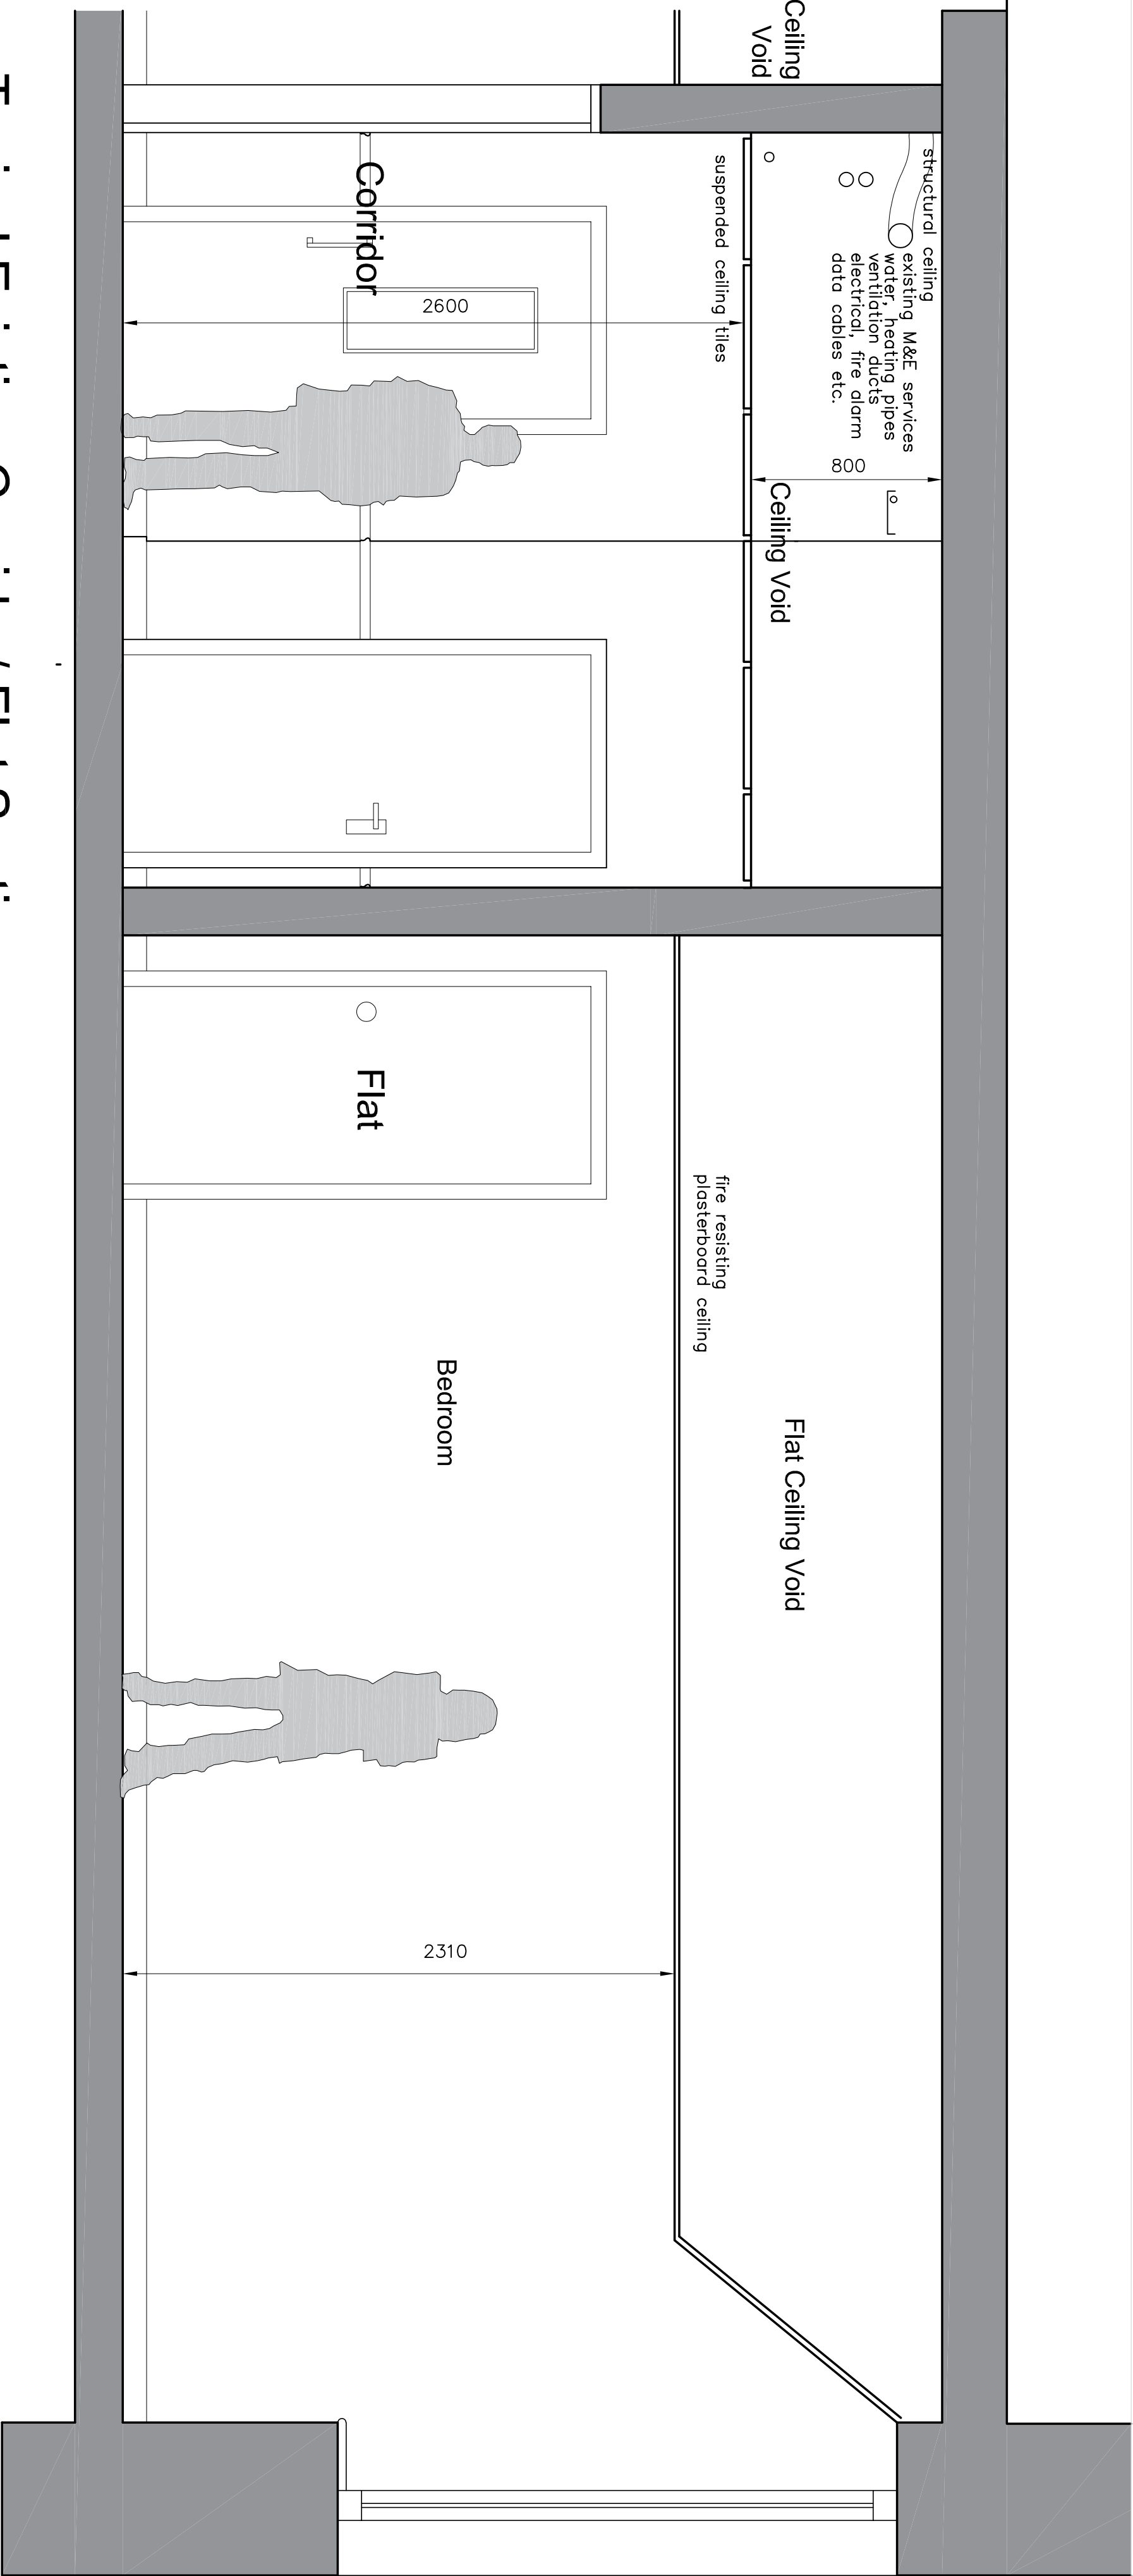

Typical Existing Corridor/ Flat Section

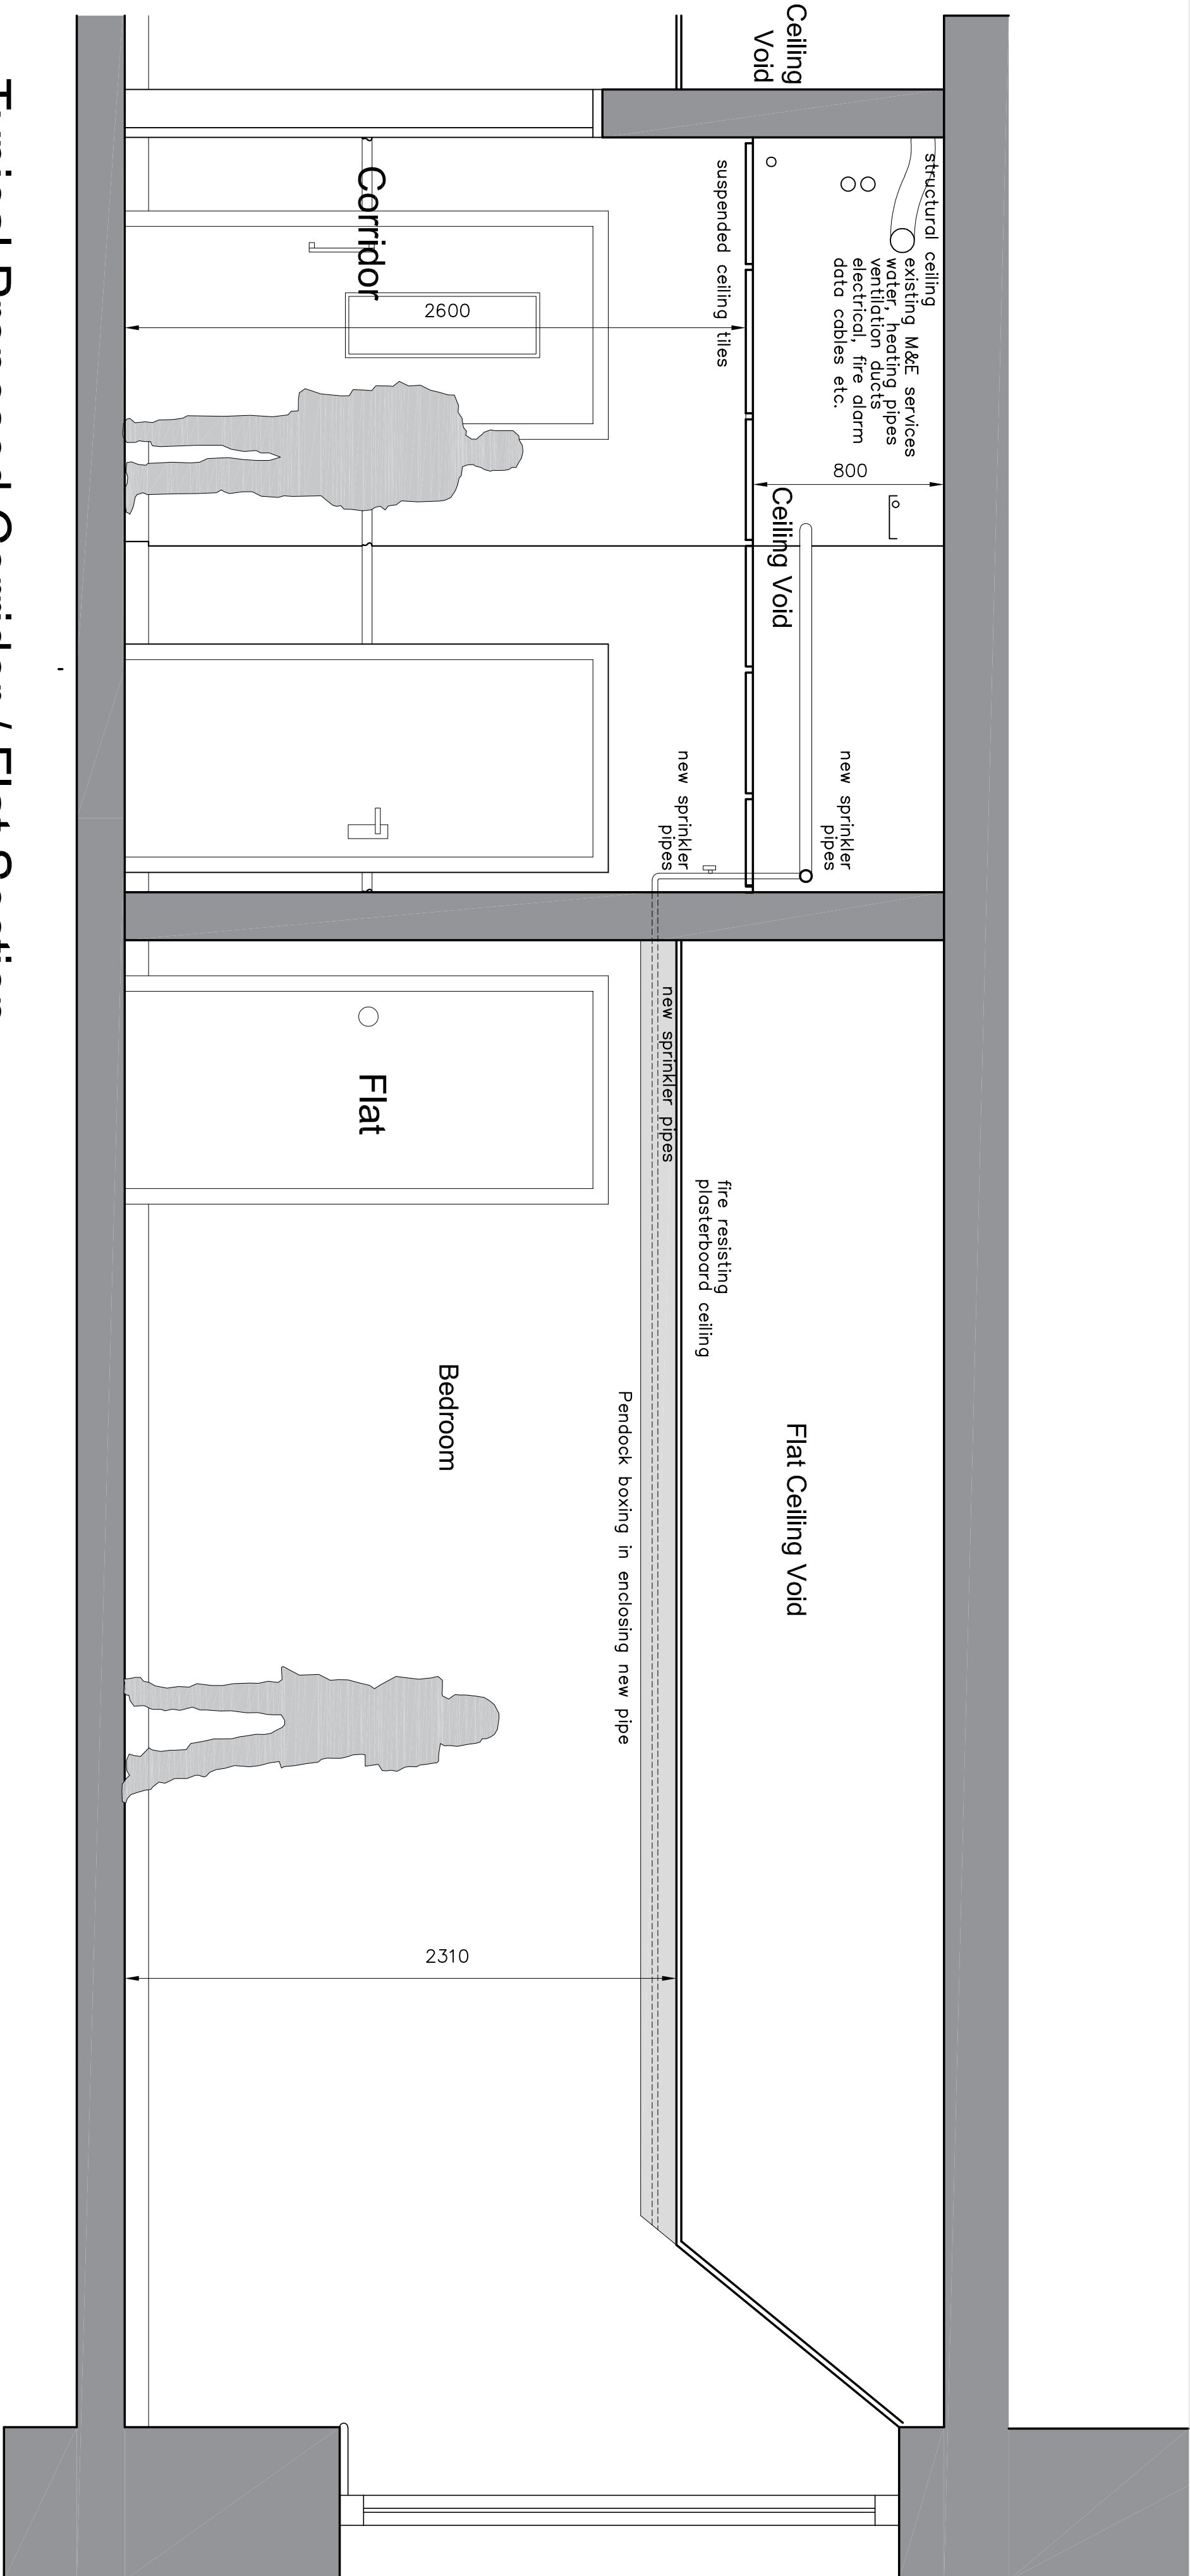

Typical Proposed Corridor / Flat Section

rev	date	by	description
-----	------	----	-------------

contract

SPRINKLER INSTALLATION
INDIA HOUSE
WHITWORTH STREET
MANCHESTER

client
TGP

dwg no.	rev.	date
5194/ 21		JUNE 21

scales	drawn	checked
1/ 20 @ A1	RW	

subject
TYPICAL CORRIDOR/ FLAT
SECTION