


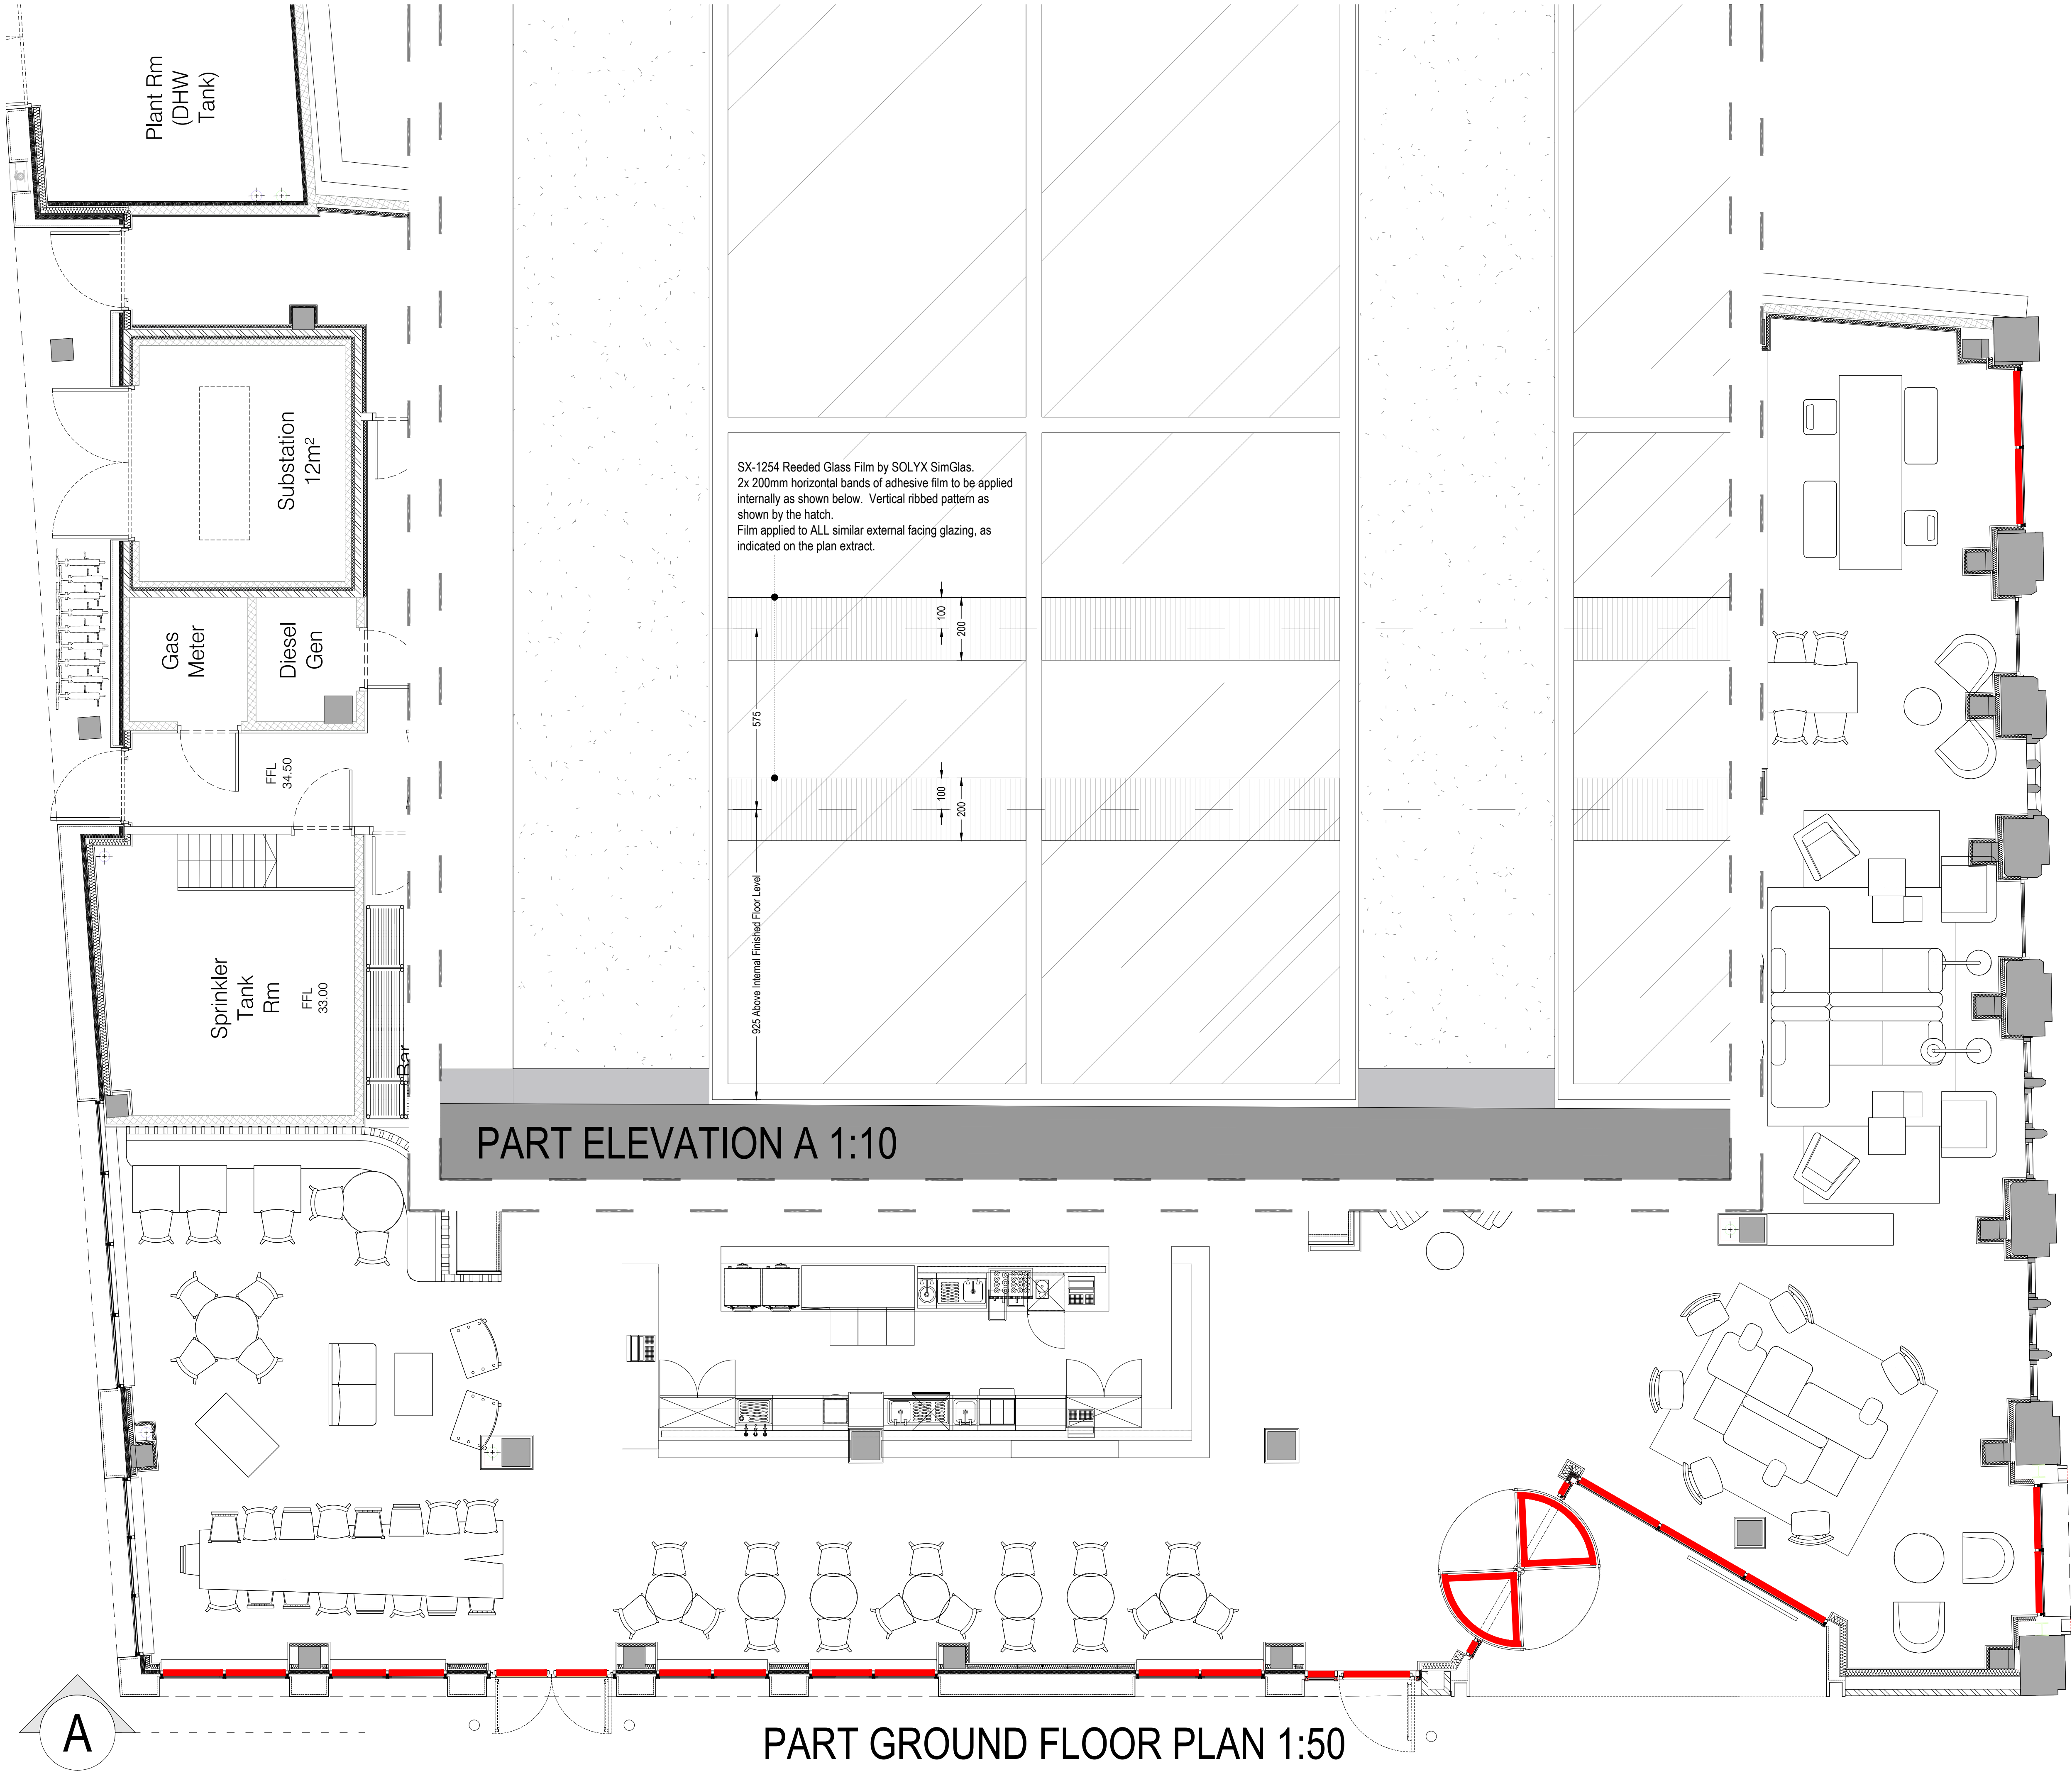

EXAMPLE IMAGE

LEGEND MANIFESTATION DETAILS

RED LINE INDICATES GLAZING TO HAVE MANIFESTATION APPLIED INTERNALLY.

Revision A : Issued for Construction.

date: 12.20

client:	project:	drawing:
KE HOTELS	MOXY HOTEL MANCHESTER	PROPOSED MANIFESTATION DETAILS

project no:	drawing no:	revision:	drawn:	checked:	date:	scale @ A1
7374	A700(20)229	A	DF		05.11.20	1:10 1:50