

RSL-NW HAVE ANNOTATED PLANS SUPPLIED BY EPR ARCHITECTS. UNDER NO CIRCUMSTANCE WILL RSL-NW BE LIABLE FOR ANY INCORRECT ELEVATION DESIGNS FOR THE BUILDING.



Status
TENDER

Client
The Hut Group

Project
Great John Street Hotel
Manchester
M3 4FD

Title
North Elevation

Drawing Number
RSL NW - 115/T008

Drawn
BC & GB

Date
Oct 2020 - Revised 3.3.21

Scale @A1
1:100


Revision
D

HEAD OFFICE
4 The Staithe
Watermark
Gateshead NE11 9SN
T. 0191 493 4890
F. 0191 493 4891

Teesside Office
Varsity House, 2 Falcon Court
Preston Farm Industrial Estate
Stockton-on-Tees, TS16 3TS
T. 01642 616 616

Part of the
Robertson Simpson
Group

www.robertson-simpson.co.uk

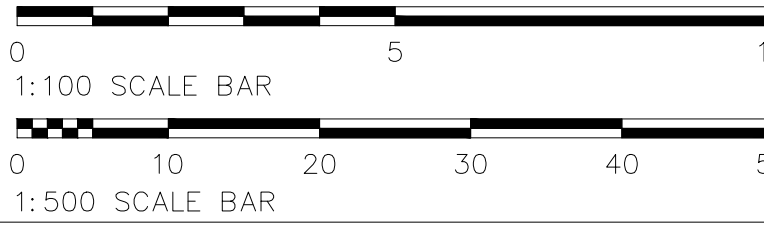

RSL-NW HAVE ANNOTATED PLANS SUPPLIED BY EPR ARCHITECTS. UNDER NO CIRCUMSTANCE WILL RSL-NW BE LIABLE FOR ANY INCORRECT ELEVATION DESIGNS FOR THE BUILDING.



Status
TENDER

Client
The Hut Group

Project
Great John Street Hotel
Manchester
M3 4FD

Title
East Elevation

Drawing Number
RSL NW- 115 / T007

Drawn
GB & BC

Date
Oct 2020 - Revised 3.3.21

Scale @A1
1:100

Revision
-

HEAD OFFICE
4 The Staithe
Watermark
Gateshead NE11 9SN
T. 0191 493 4890
F. 0191 493 4891

Teesside Office
Varsity House, 2 Falcon Court
Preston Farm Industrial Estate
Stockton-on-Tees, TS16 3TS
T. 01642 616 616

Part of the
Robertson Simpson
Group

www.robertson-simpson.co.uk

RSL-NW HAVE ANNOTATED PLANS SUPPLIED BY EPR ARCHITECTS. UNDER NO CIRCUMSTANCE WILL RSL-NW BE LIABLE FOR ANY INCORRECT ELEVATION DESIGNS FOR THE BUILDING.



Status
TENDER

Client
The Hut Group

Project
Great John Street Hotel
Manchester
M3 4FD

Title
South Elevation

Drawing Number
RSL NW 115 / T006

Drawn
GB & BC
Date
Oct 2020 - Revised 3.3.21
Scale @A1
1:100
Revision
-





HEAD OFFICE
4 The Staithe
Watermark
Gateshead NE11 9SN
T. 0191 493 4890
F. 0191 493 4891

Teesside Office
Varsity House, 2 Falcon Court
Preston Farm Industrial Estate
Stockton-on-Tees, TS16 3TS
T. 01642 616 616

Part of the
Robertson Simpson
Group

www.robertson-simpson.co.uk

RSL-NW HAVE ANNOTATED PLANS SUPPLIED BY EPR ARCHITECTS. UNDER NO CIRCUMSTANCE WILL RSL-NW BE LIABLE FOR ANY INCORRECT ELEVATION DESIGNS FOR THE BUILDING.

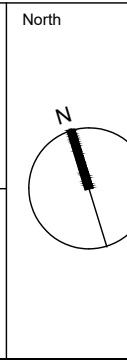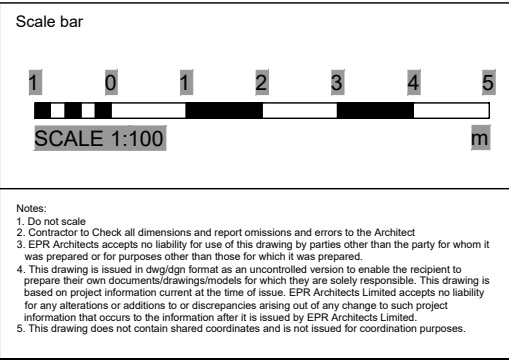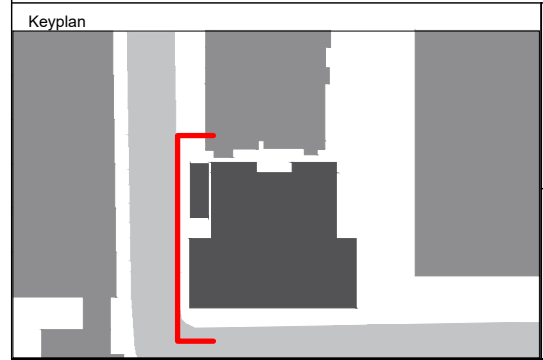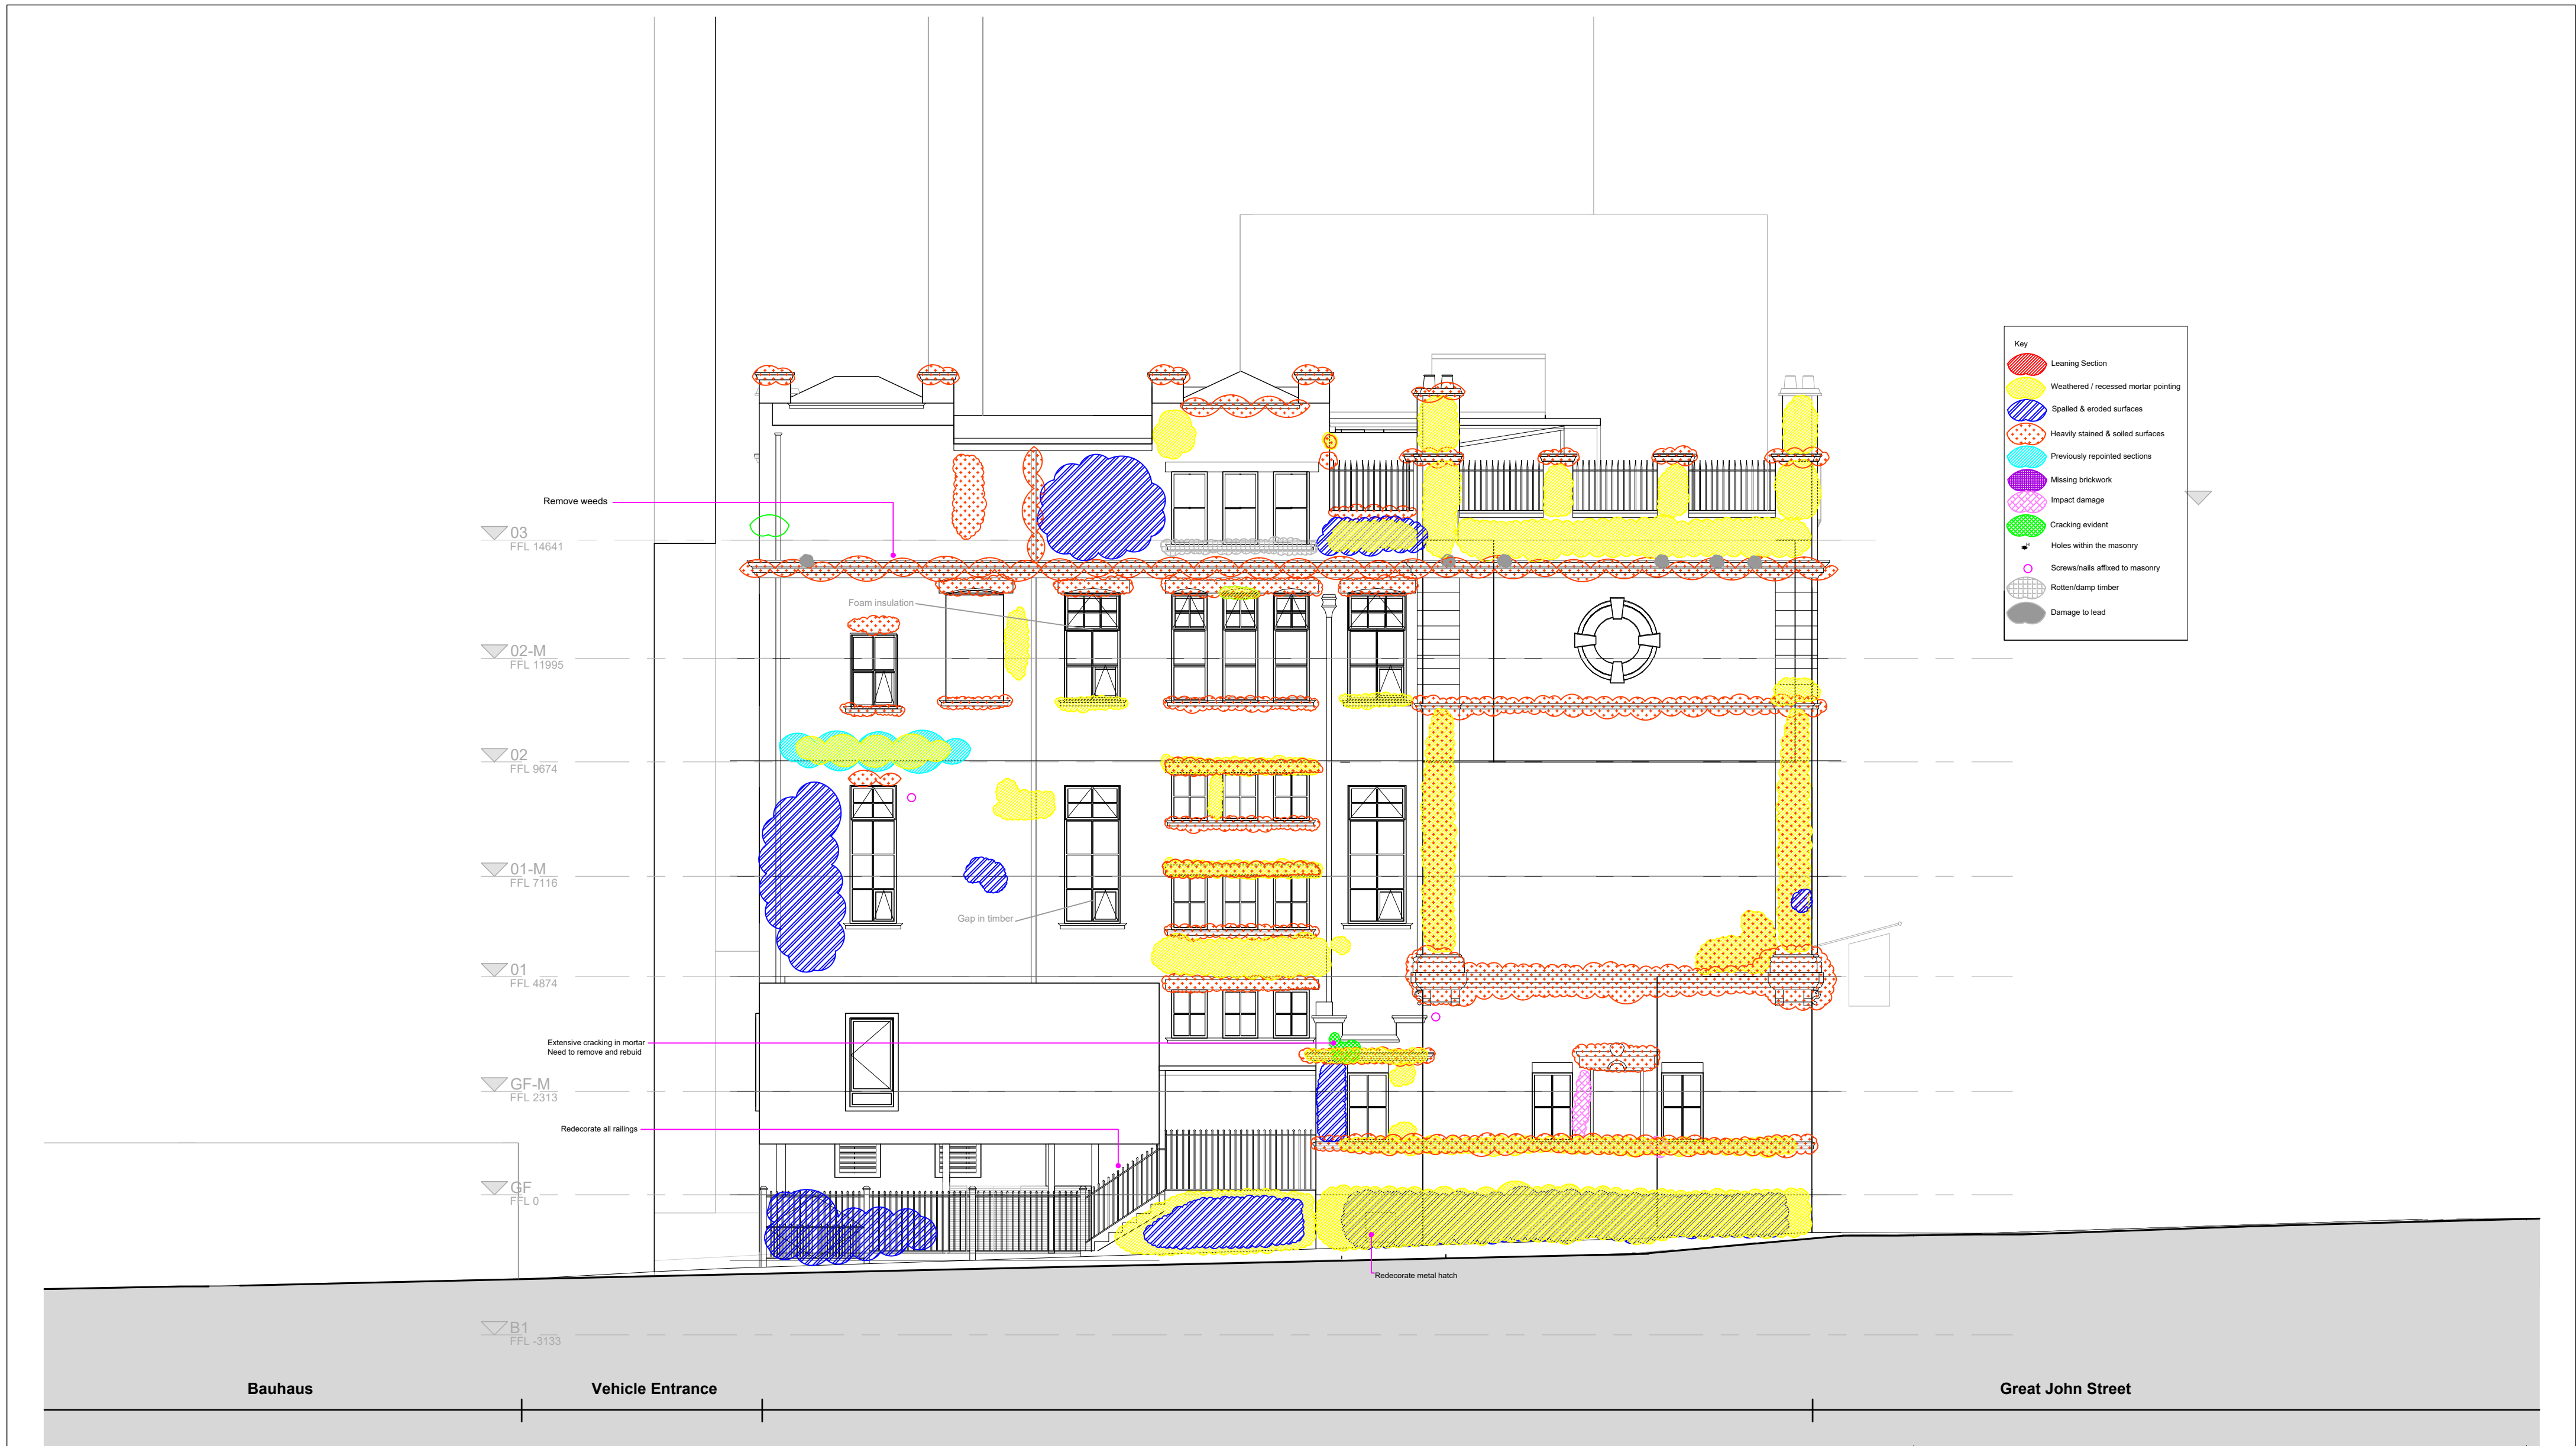

01 Stage 3 Issue		
No.	Revision	Date Issue Check

Notes

Great John Street Hotel - Manchester, M3 4FD		
- West Elevation - Existing		
Scale @A2	Status	Suitability Revision
As indicated	For Information	S4 -
Project Code Originator Zone Level Type Role Class No		
11116 - EPR - 00 - SO DR - A - 04-0136		



Status
TENDER

Client
The Hut Group

Project
Great John Street Hotel
Manchester
M3 4FD

Title
West Elevation

Drawing Number
RSL NW - 115 /T009

Drawn
BC & GB
Date
Oct 2020 - Revised 3.3.21
Scale @A1
1:100
Revision
D

HEAD OFFICE
4 The Staithe
Watermark
Gateshead NE11 9SN
T. 0191 493 4890
F. 0191 493 4891

Teesside Office
Varsity House, 2 Falcon Court
Preston Farm Industrial Estate
Stockton-on-Tees, TS16 3TS
T. 01642 616 616

Part of the
Robertson Simpson
Group

www.robertson-simpson.co.uk

