


DO NOT SCALE

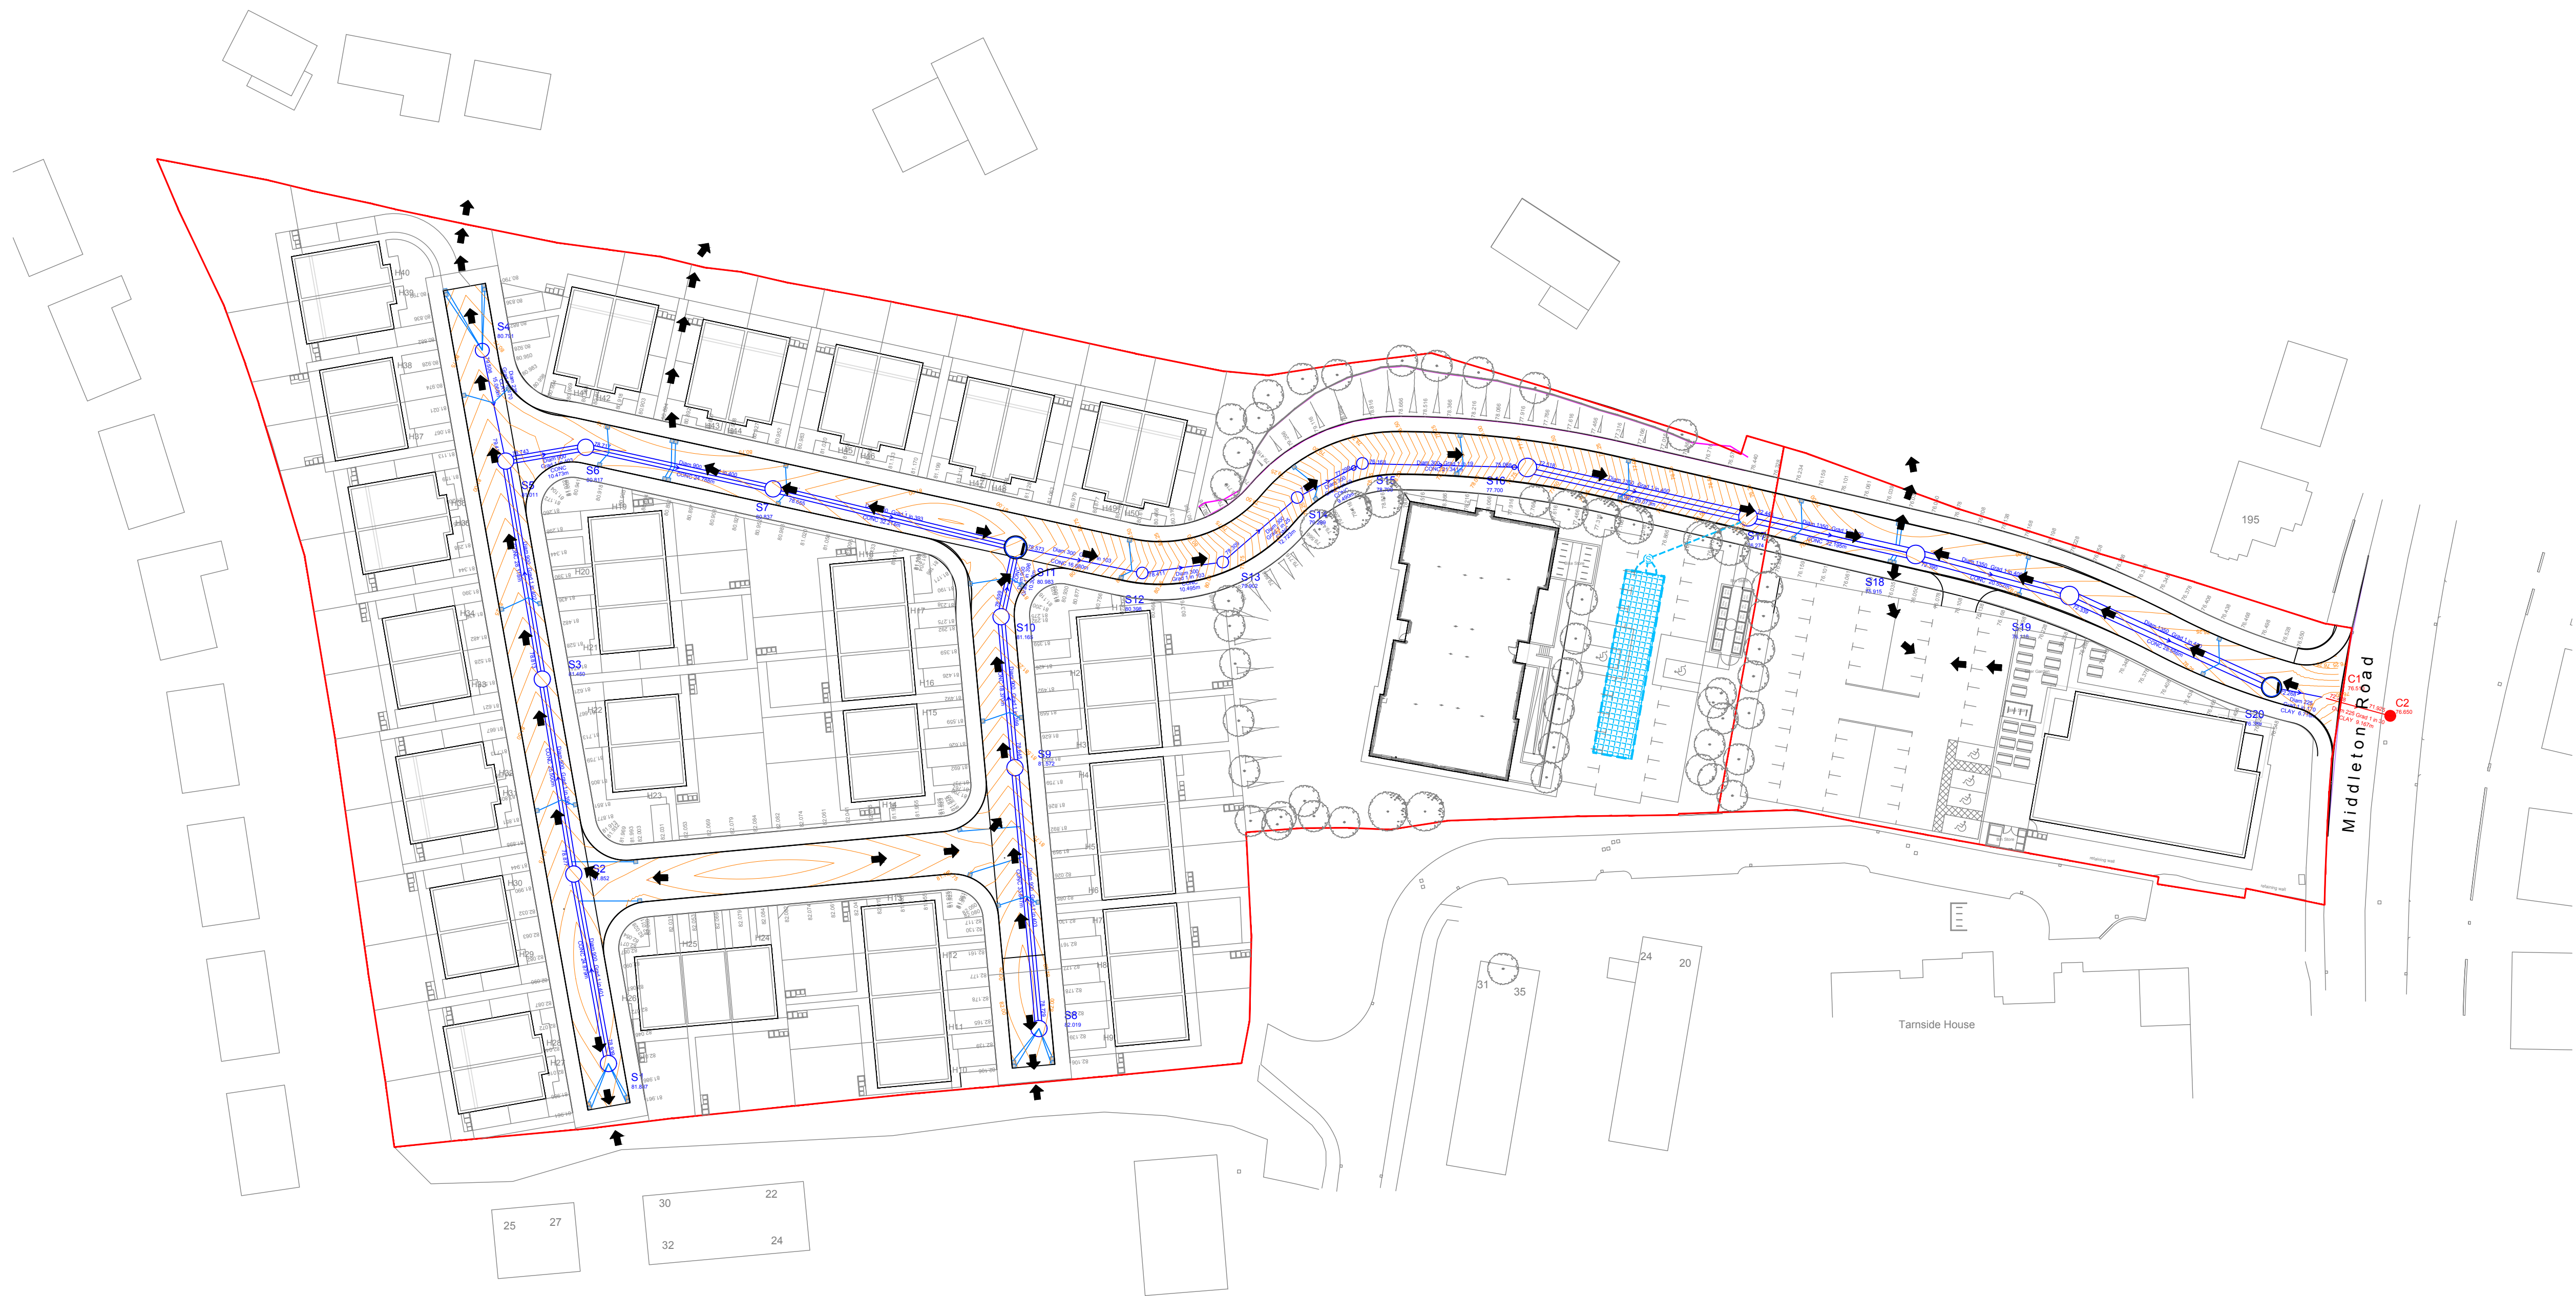

Legend

➡ Surface Water Flow Direction



APPROVAL



Tel: 01244 684910
Email: admin@coopers.co.uk
Web: http://coopers.co.uk

Park House
Sandpiper Court
Chester Business Park
Chester
CH4 9QU

Client
BRANLEY HOMES LTD

Project
**White House Club, Middleton Road,
Manchester**

Title
**Exceedance Flood Routing
Plan**

DRAWING NUMBER	SCALE at A1	1:500	REVISION
7424 / 21	DATE	23.06.21	
	DRAWN	PW	
	CHECKED	AJ	