


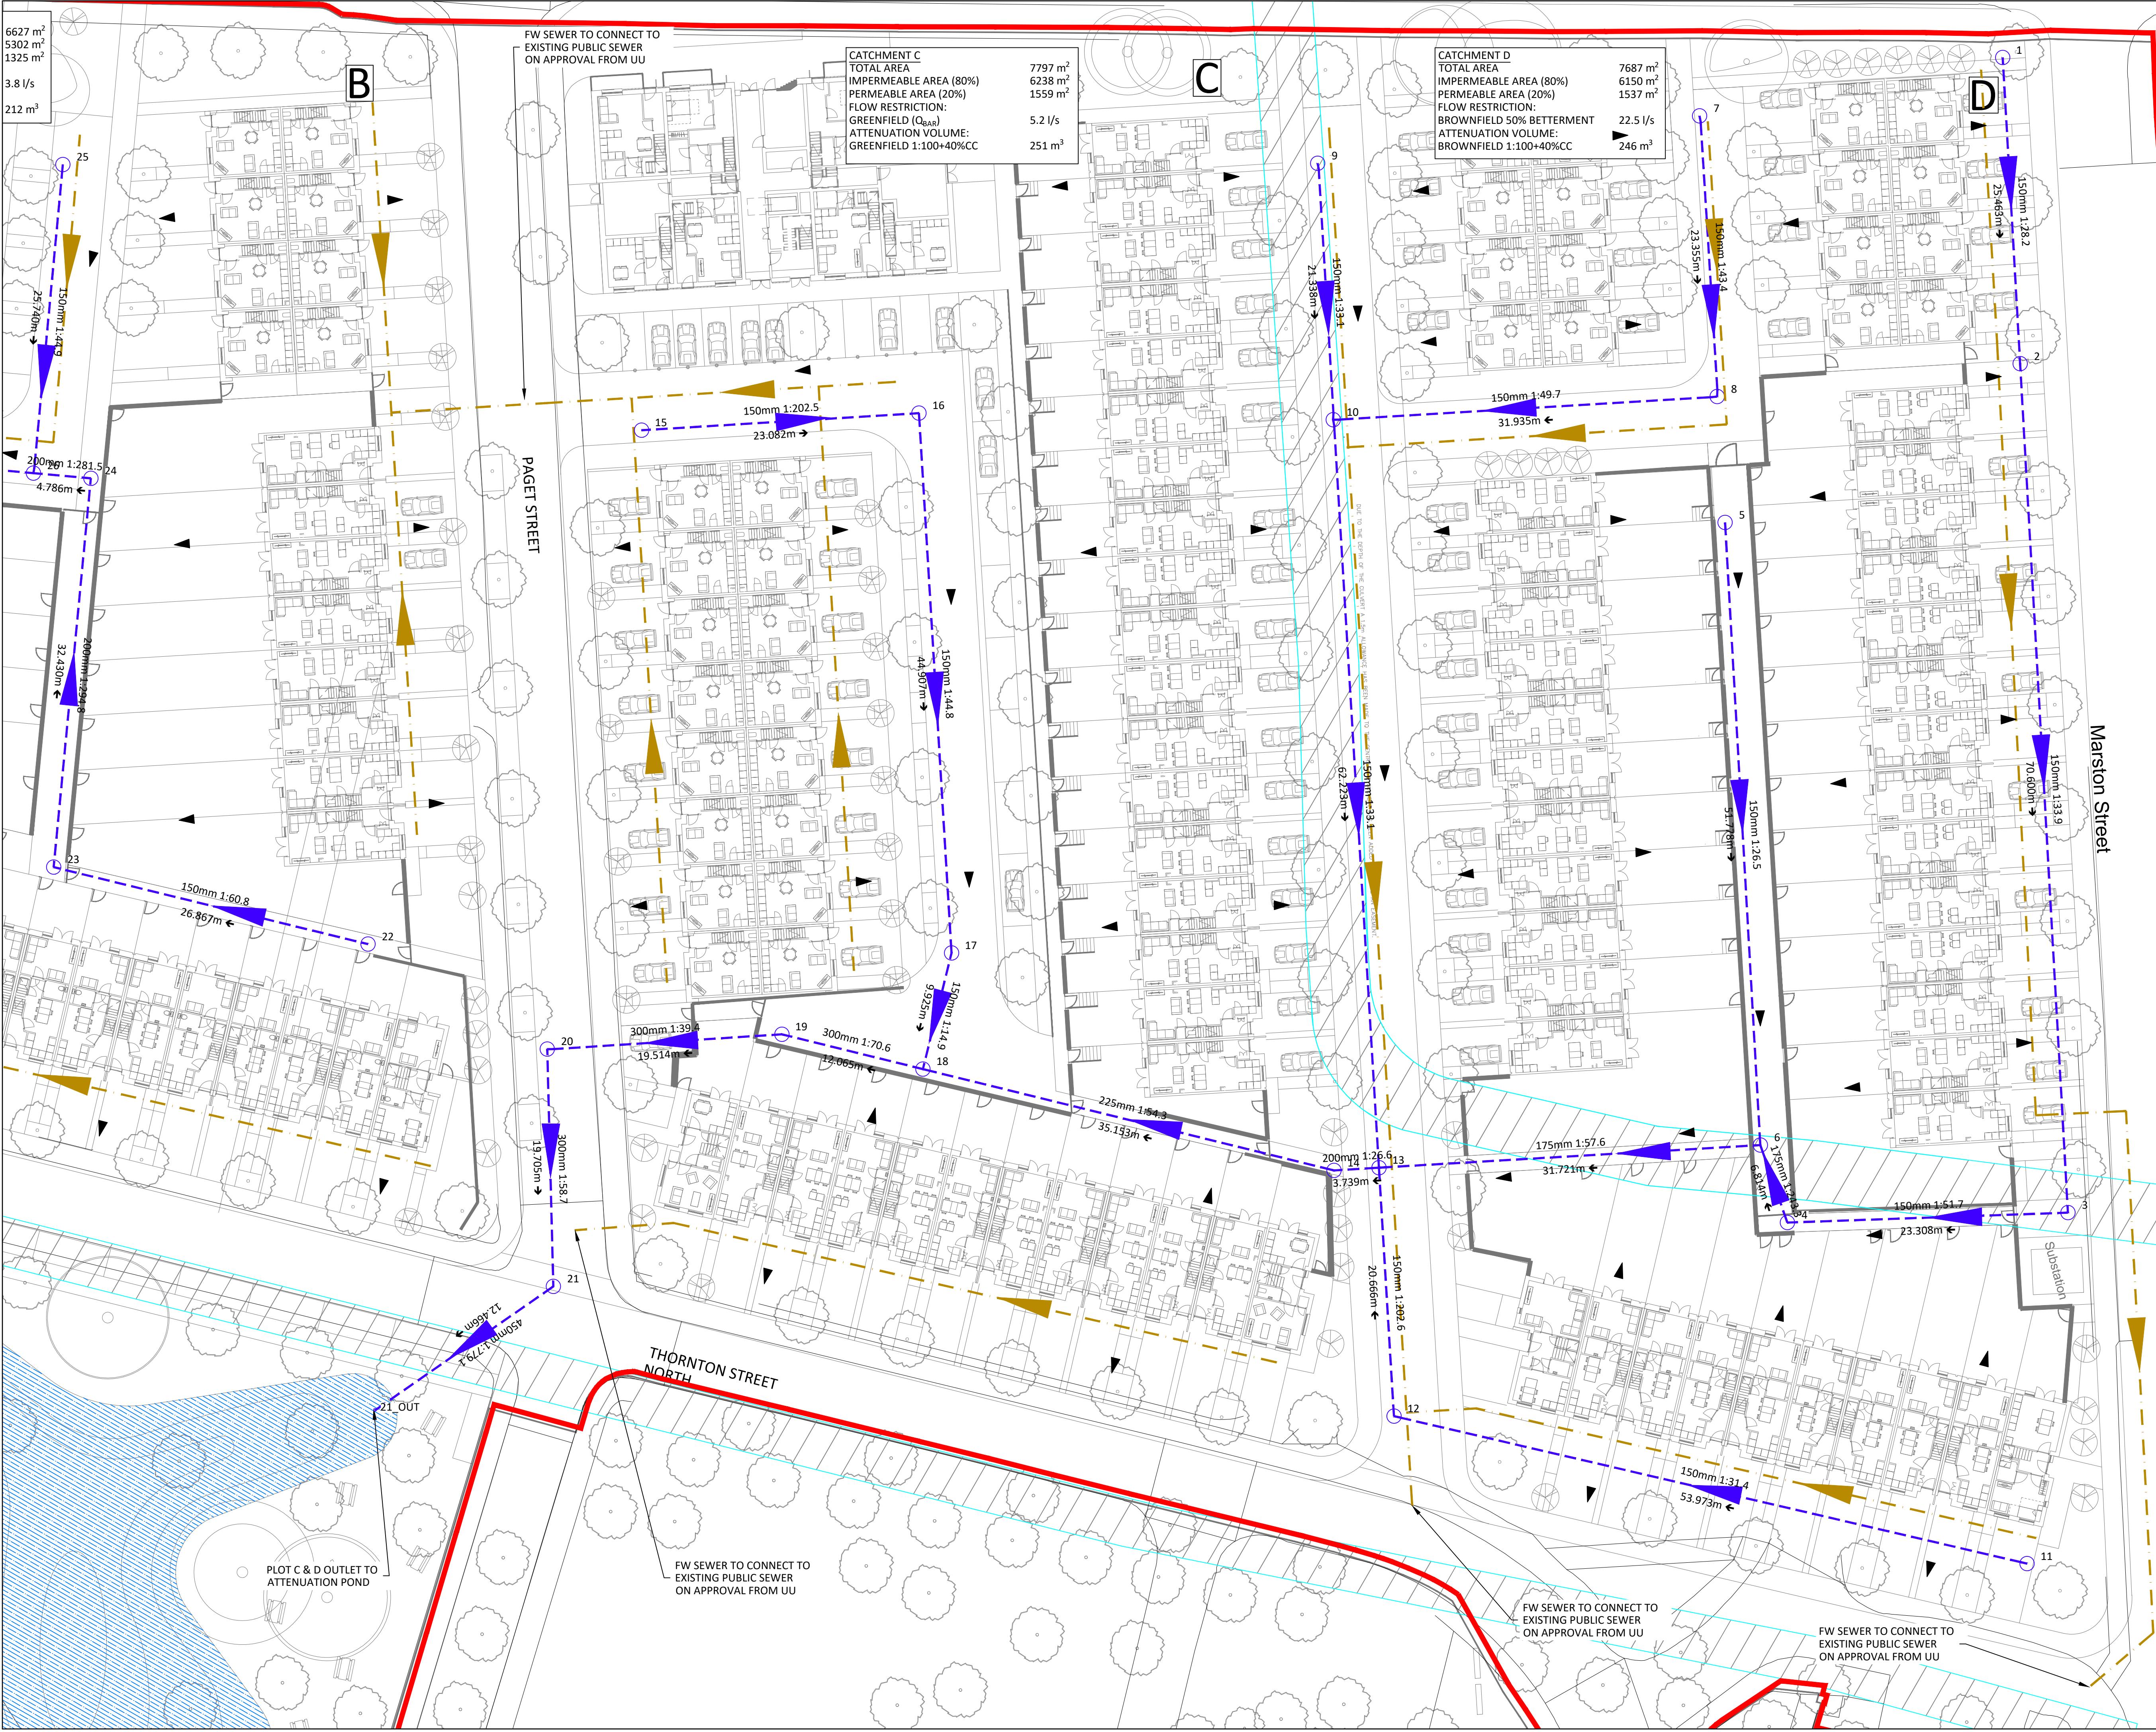

Standard Notes

1. This drawing is to be read in conjunction with all relevant Architect's and Engineer's drawings and the specification.

2. This drawing should not be scaled.

3. All dimensions are to be verified by the contractor on site.

4. All discrepancies should be reported to the C.A. prior to the commencement of the works.

© CIVIC ENGINEERS LIMITED

Notes and Keys

1. TOPOGRAPHICAL SURVEY CONDUCTED BY SURVEY OPERATIONS TITLED "TOPOGRAPHICAL SURVEY OF LAND AT: LAND OFF ROCHDALE ROAD COLLYHURST MANCHESTER" DRAWING NUMBER 19K190/003 DATED DECEMBER 2019.

2. ALL FOUL WATER SEWERS TO BE 150mm DIAMETER PIPES UNLESS STATED OTHERWISE

PROPOSED SURFACE WATER SEWER

PROPOSED SURFACE WATER MANHOLE

PROPOSED FLOW CONTROL MANHOLE

PROPOSED FOUL WATER SEWER

INDICATIVE PROPOSED ATTENUATION POND

EXISTING CULVERT EXTENTS

SURFACE WATER FLOW ARROW

11.05.21	P05	UPDATED TO PLANNING COMMENTS	RSB	CFK
26.01.21	P04	LATEST LANDSCAPE ARCHITECT SITE LAYOUT	ZG	CK
06.01.21	P03	REVISED REDLINE BOUNDARY	RSB	PM
18.12.20	P02	ISSUED FOR PLANNING	AMG	PM
16.12.20	P01	ISSUED FOR PLANNING	RSB	PM
Date	Rev	Description	Drawn	Chkd

Civic Engineers

MANCHESTER
LONDON
LEEDS
GLASGOW

Carver's Warehouse, 77 Dale Street, Manchester, M1 2HG. Tel: 0161 228 6751
Riverside Wharf, 28 Mill Street, London SE13 3AA. Tel: 020 7253 2077
Trevor Wharf, Unit 20-21, Clifton Road, Leeds LS2 1 2JG. Tel: 0113 2025 1203
Greenwich Chambers, 45 West Nile St, Glasgow, G1 2PP. Tel: 0141 570 1829

www.civicingengineers.com

Project

COLLYHURST HOUSING
MANCHESTER

Title

COLLYHURST VILLAGE
PROPOSED DRAINAGE STRATEGY

Status

Project Number

Scale @ A1

Date Created

Drawn

Checked

Suitability

1226-01

1:500

17.01.20

RSB

PM

--

Drawing Number

1226-01-CIV-XX-VIL-DR-D-0505

Revision

P05