



E30 (30/0) PYRAN 'S'



341746 VALIDITY 08-2024

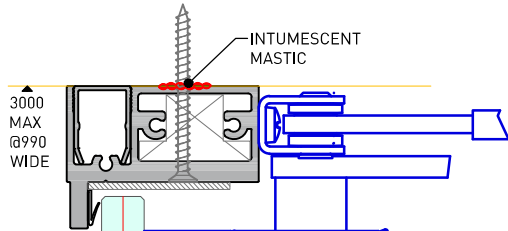

OPTIONAL
DROP DOWN
SEAL 33RwdB

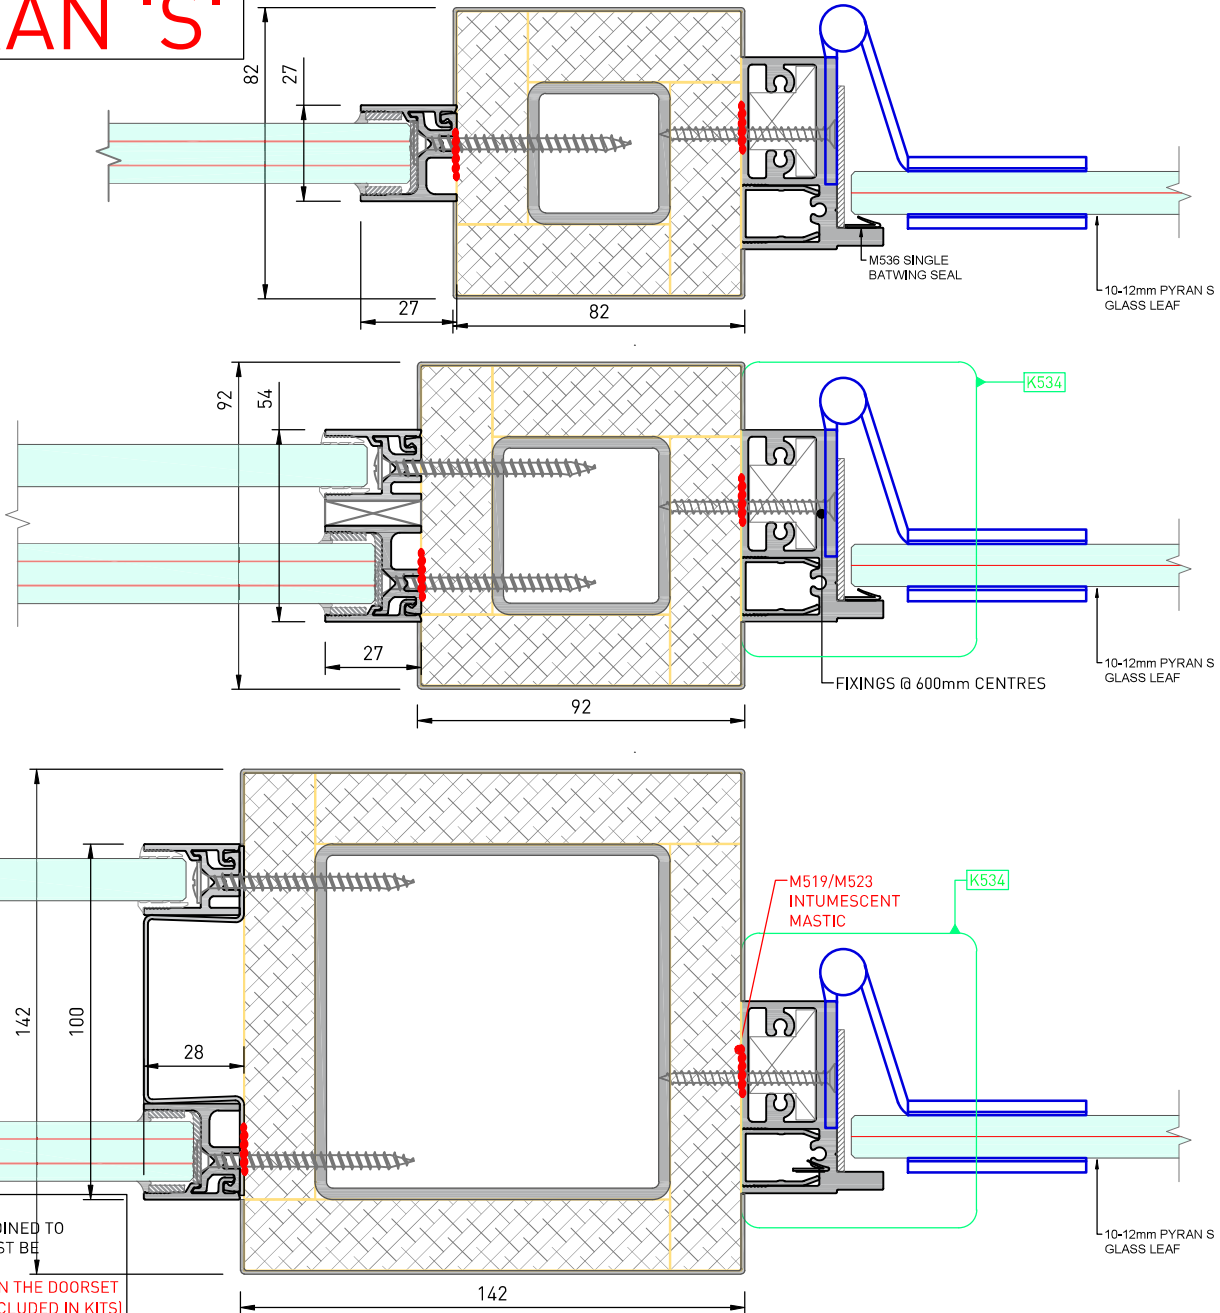

NOTES:
THIS DOOR IS STAND ALONE ONLY AND MUST NOT BE DIRECTLY ADJOINED TO ANY OTHER FIRE RATED SYSTEM. A 150mm KNAUF DRYWALL NIB MUST BE BUILT IF GLAZING IS NEXT TO THE DOORFRAME.
INTUMESCENT MASTIC MUST BE APPLIED TO THE JUNCTION BETWEEN THE DOORSET AND STRUCTURE OR AS A 5MM MINIMUM EXTERNAL BEAD (*=NOT INCLUDED IN KITS)

SCALE: NTS

SYSTEM NAME

FIRE CLEAR

FIRE RATING

E30/0 (30/0)

KIT CODES

K534 GLASS DOOR KIT

REVISIONS:
REPORT NUMBER ADDED

TITLE

FIRECLEAR DOORSET
USING PYRAN 'S'

DRAWING NUMBER

SYSTEM TYPE	GLAZING CONFIGURATION	DEFLECTION	DETAIL TYPE	DETAIL No
FRCL	DR	00	XX	07

REVISION F

ARC
FIRE RATED SYSTEMS
RADI PLANET HOUSE
EDWARD WAY
BURGESS HILL
WEST SUSSEX
RH15 9TZ