


All dimensions are to be checked on site, any discrepancies are to be reported to the Architect before work commences. Do not scale from this drawing.

This drawing is to be read in conjunction with all relevant consultants and specialists drawings / documents, any discrepancies are to be reported to the Architect before the affected work commences.

All structural components shown are indicative only. Details / calculations of structural members are to be provided by the Structural Engineer.

This drawing is copyright.

A First Issue 24/06/2021

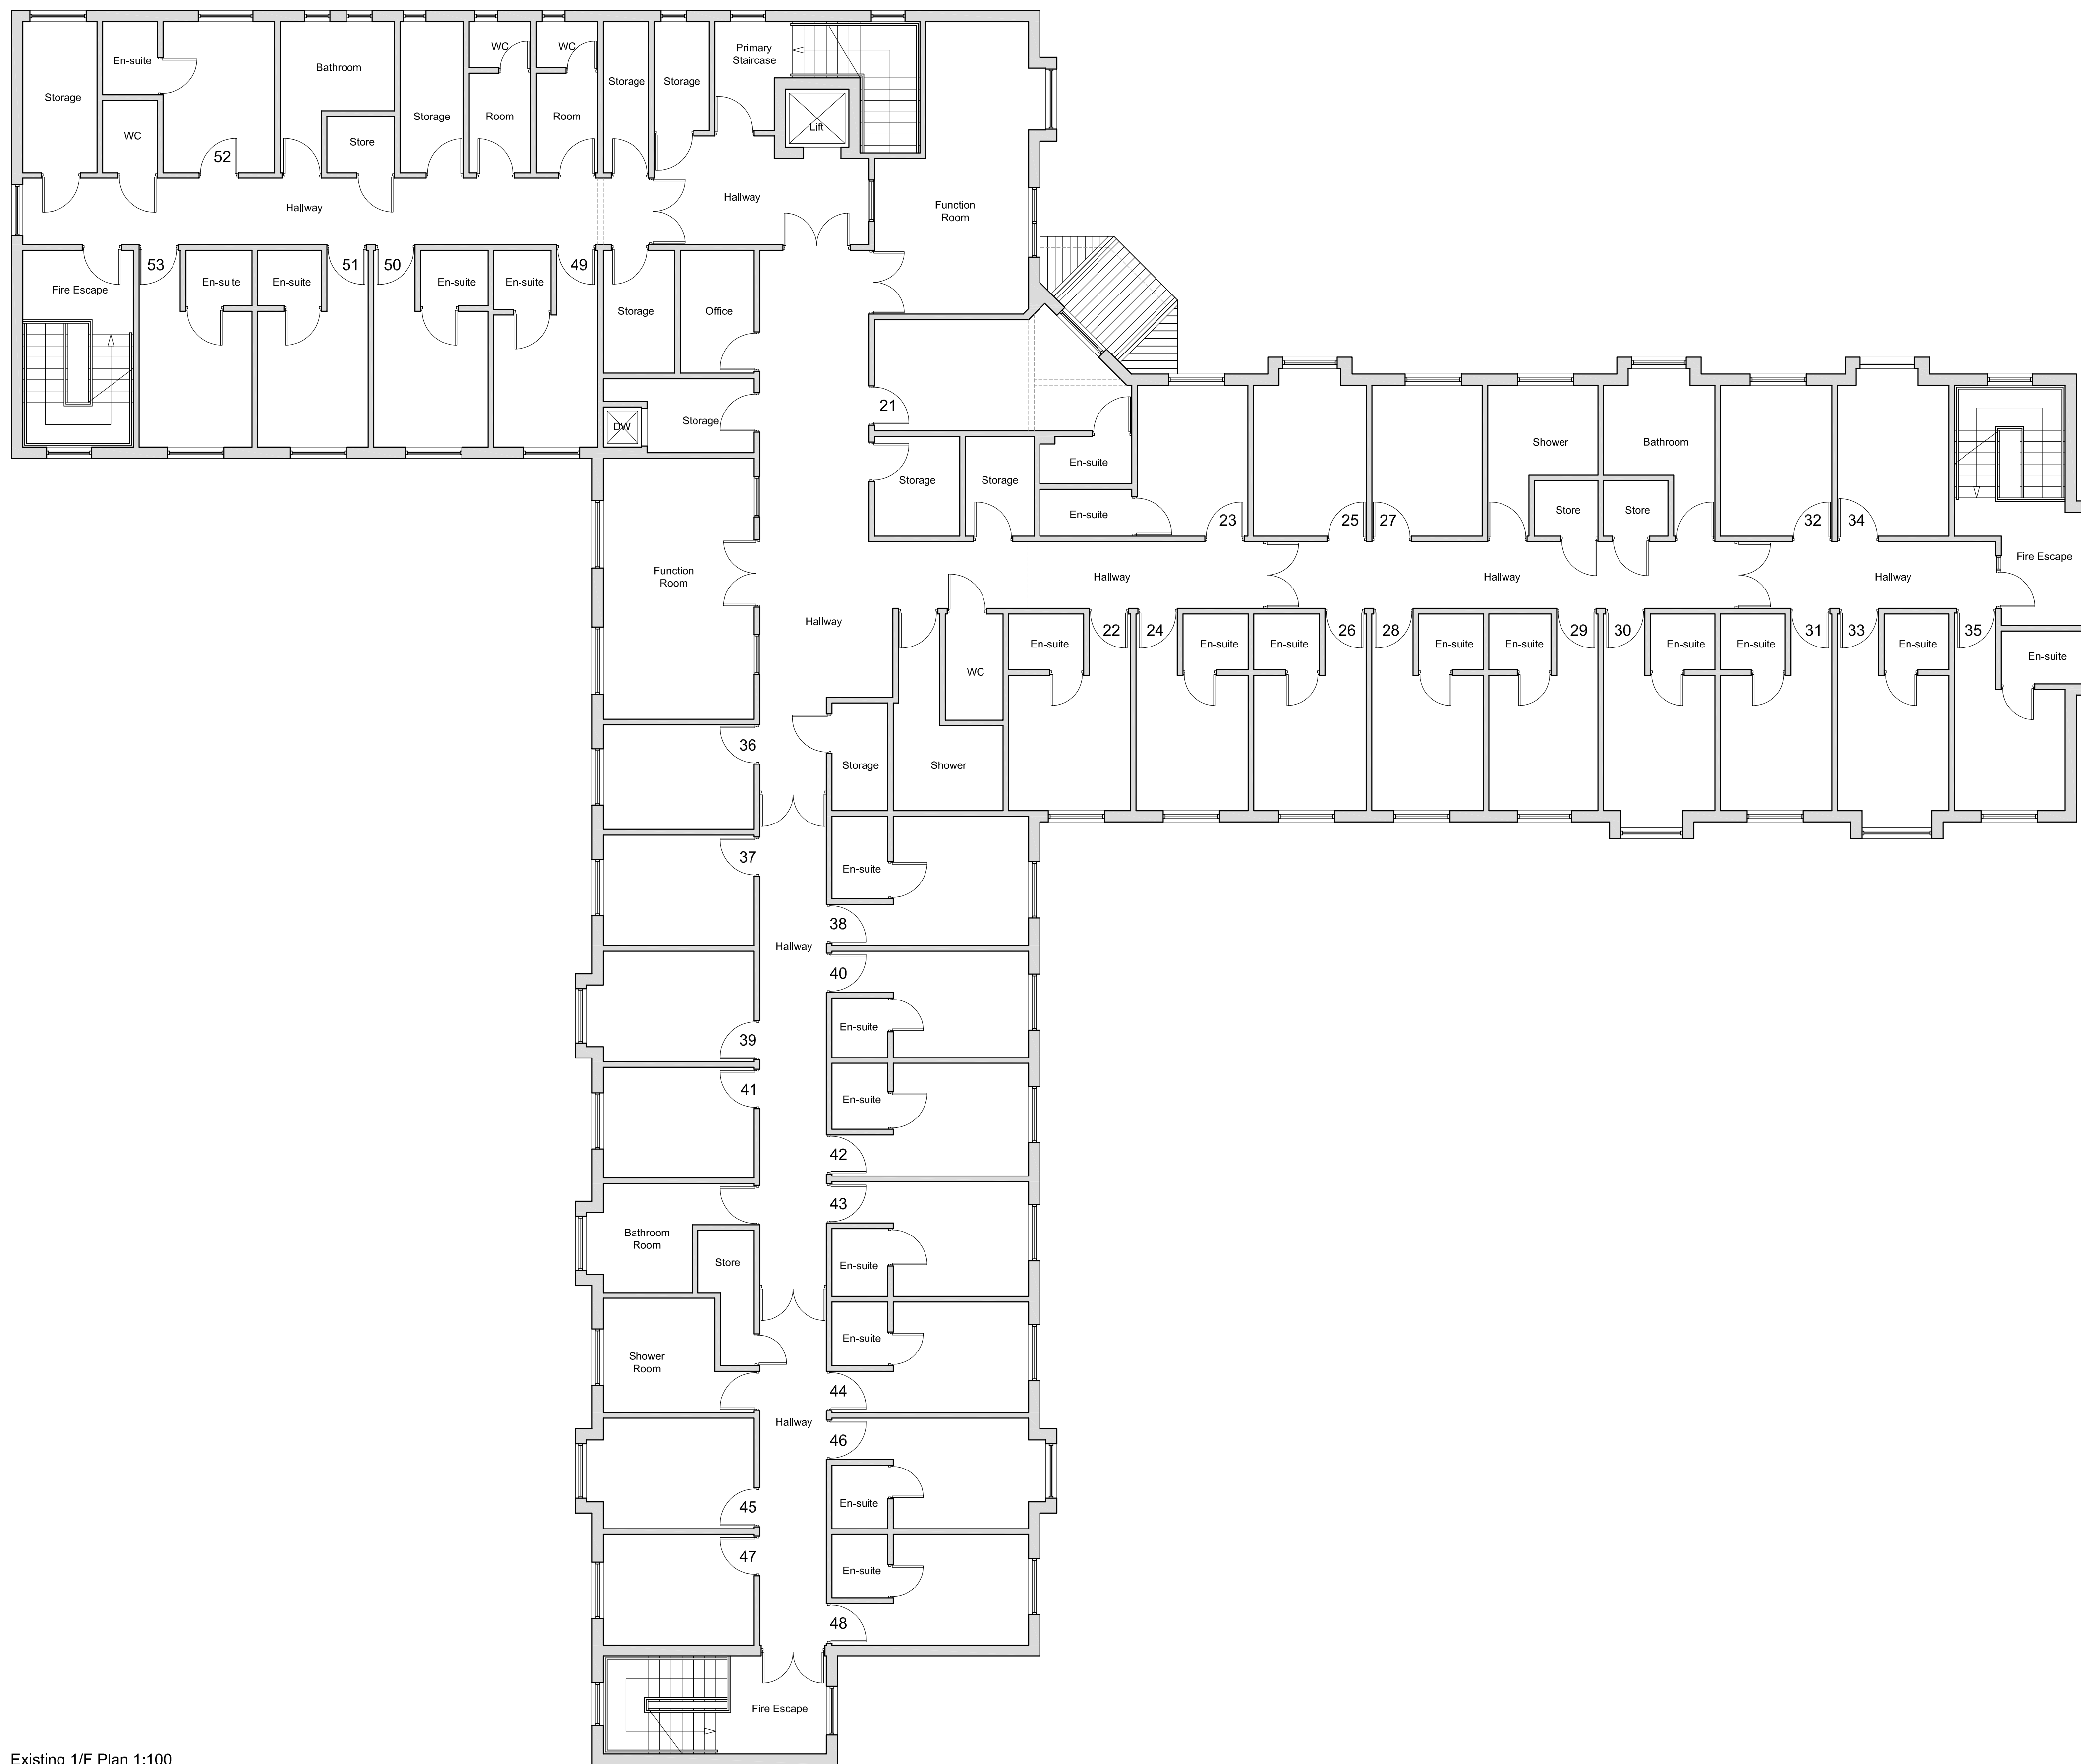

Existing 1/F Plan 1:100
Scale Bar 1:100
0 5 10m

T+A Tang & Associates Ltd
Chartered Architects

Tel : 0161 877 9587
e-mail: barrytang@tangassociates.co.uk
Entrance W1, 1/F, Westwood House,
Greenwood Business Centre,
Manchester, M5 4GH, UK

Client:
Risbridger Scott & Sons Ltd

Project:
Oakland Care Home, Kenyon Lane,
Manchester M40 9HD

Drawing Title:
Existing 1/F Plan

Scale:
1:100 @ A1
Date:
June 2021

Drawing No:
9623/402
Revision:
A