
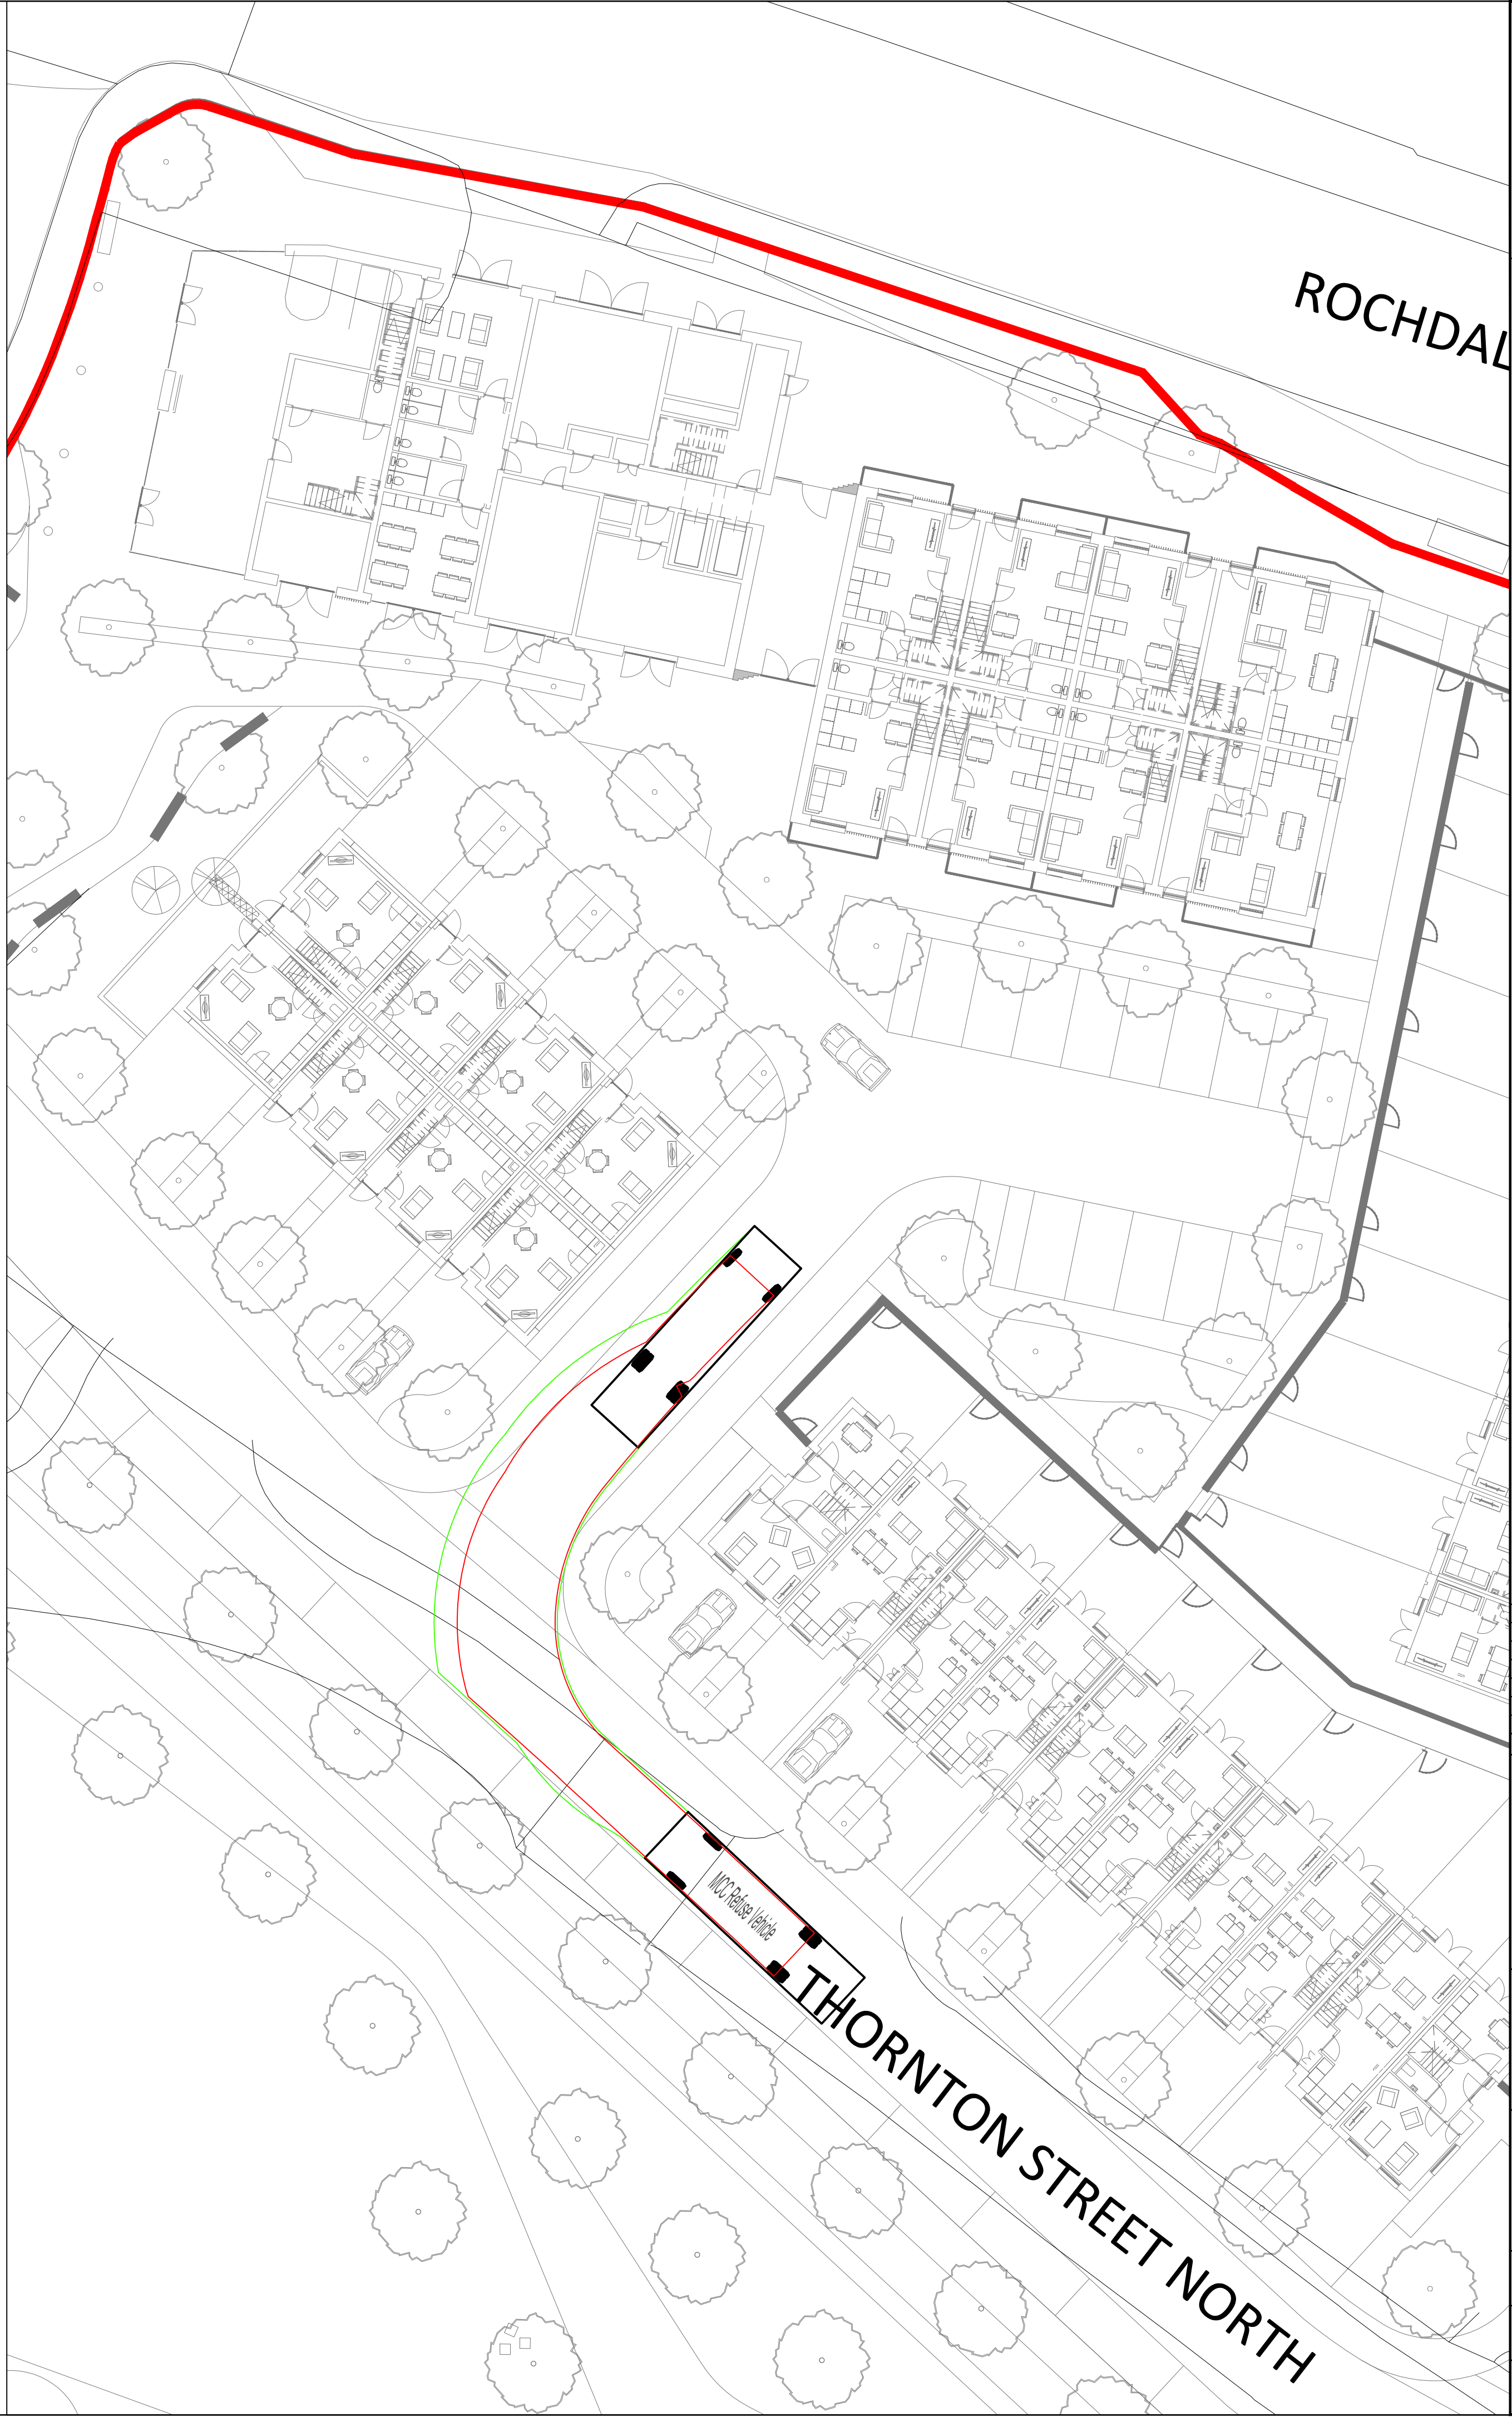


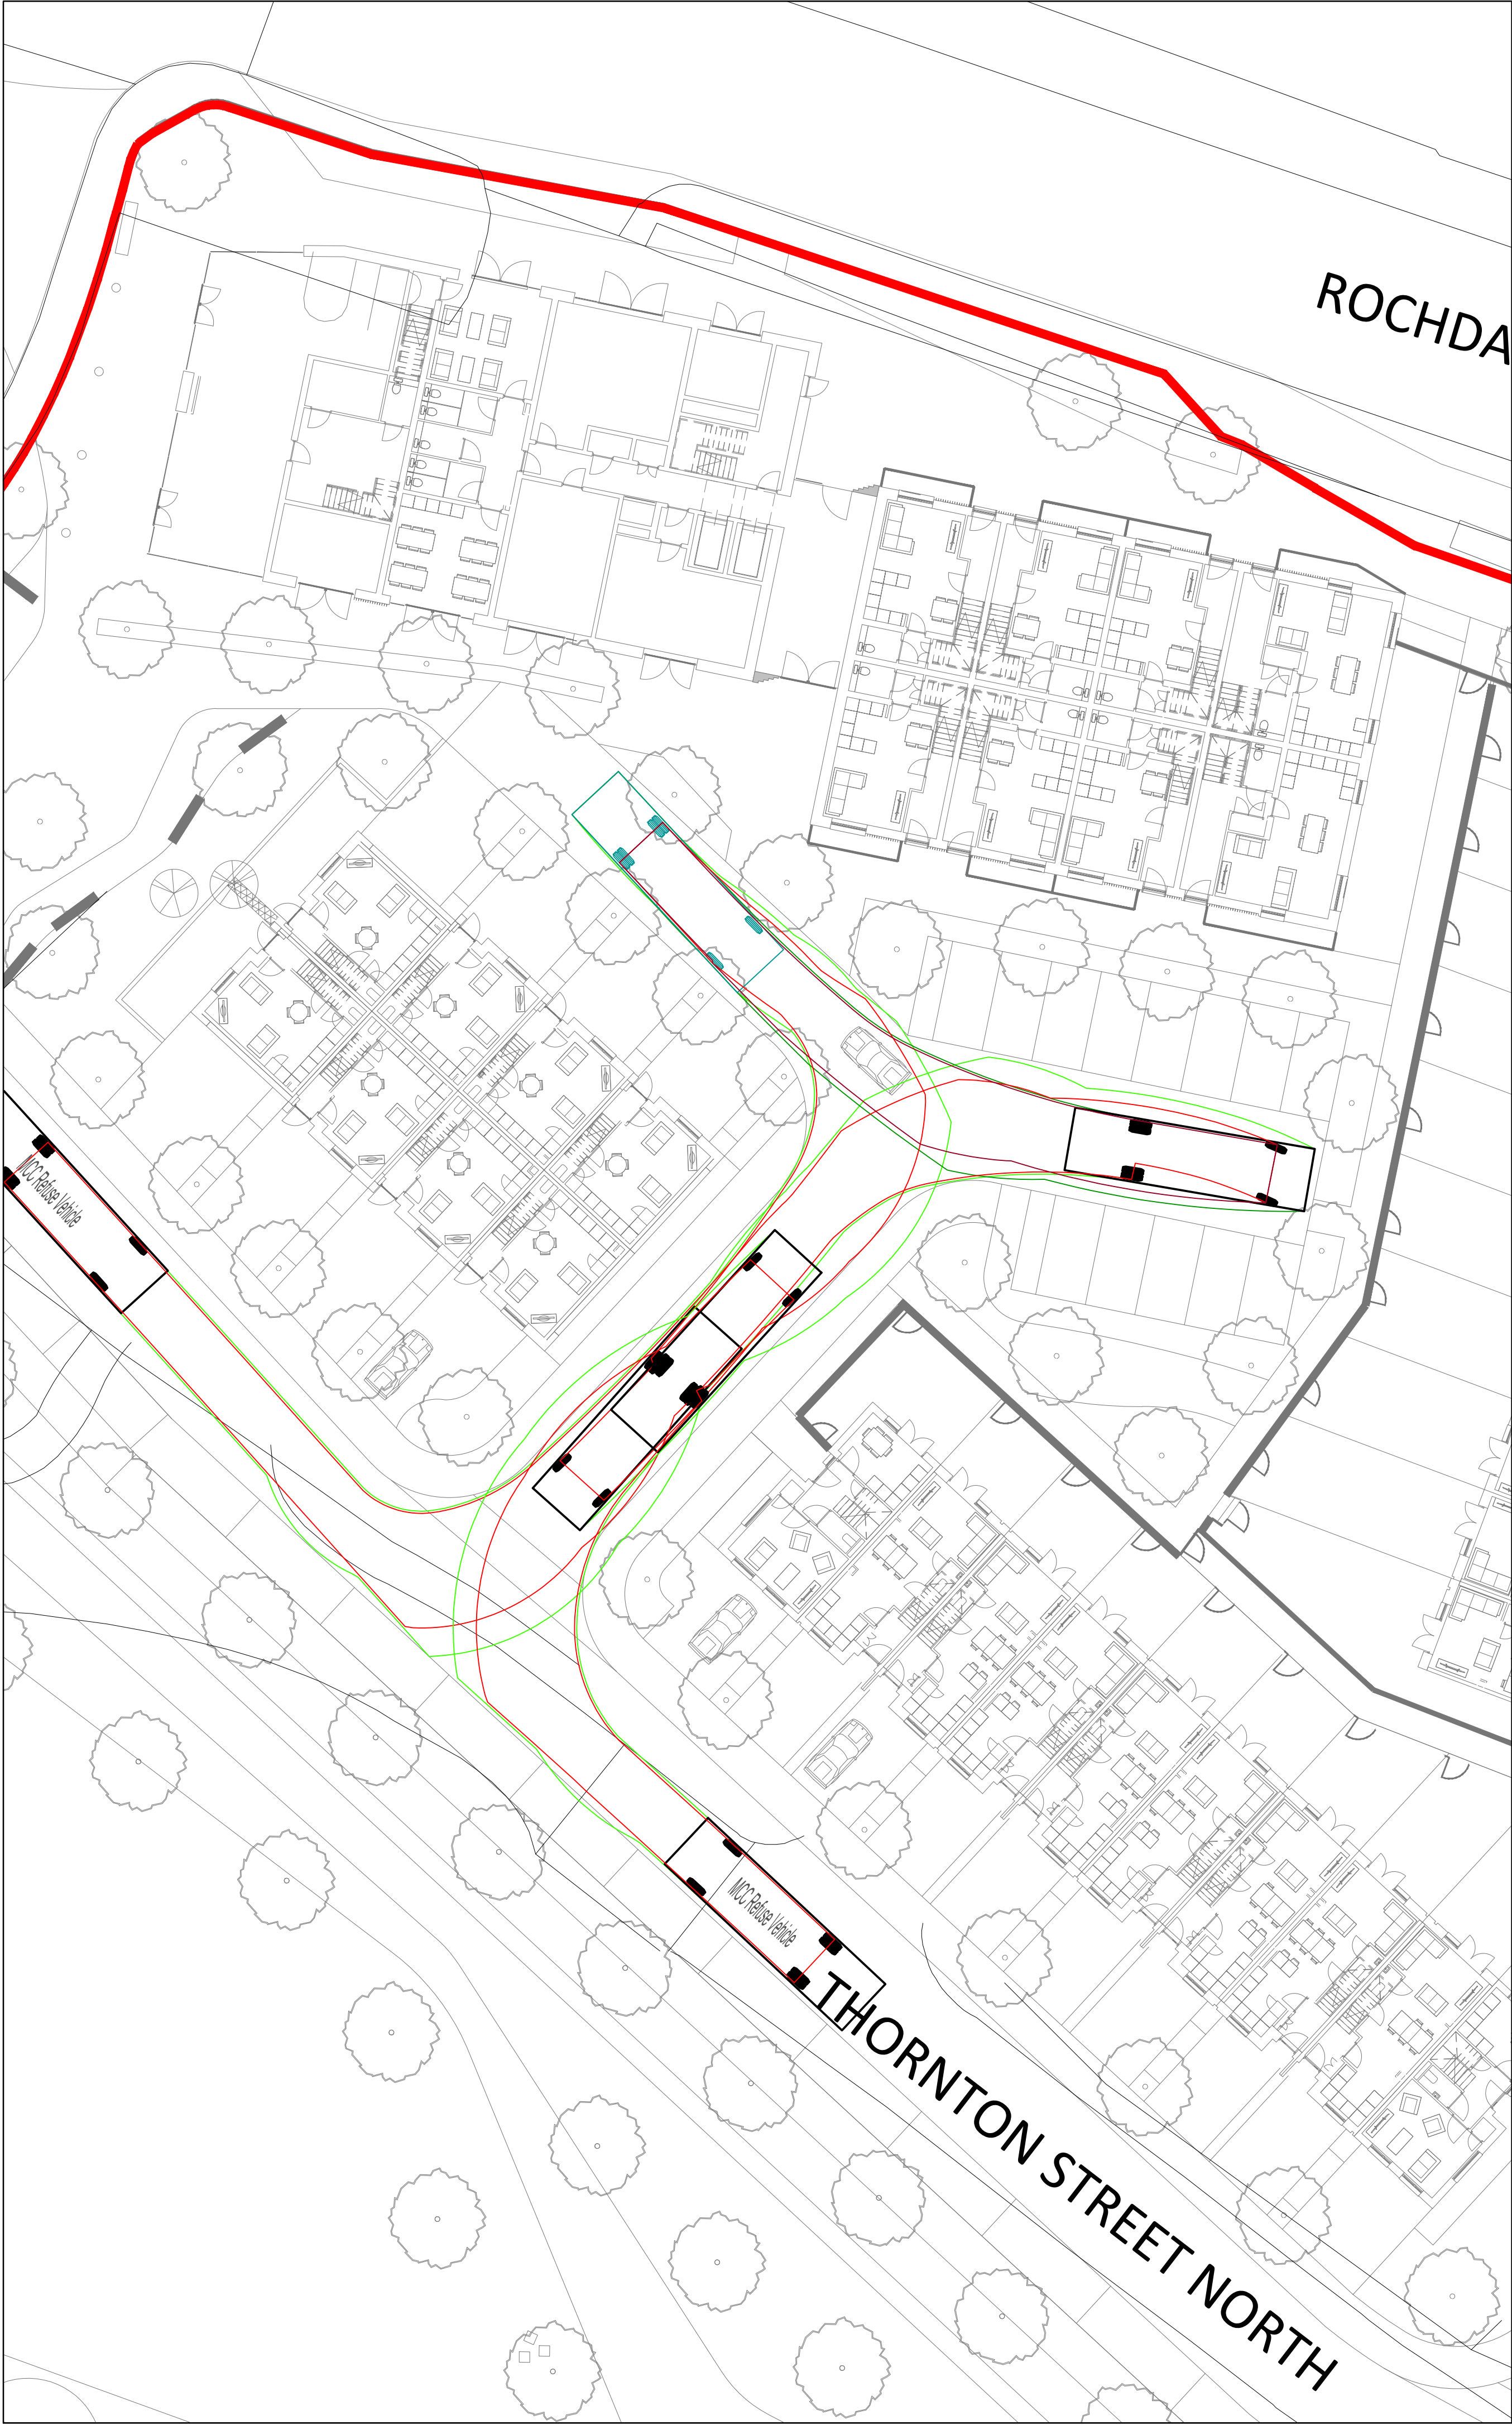

Standard Notes

1. This drawing is to be read in conjunction with all relevant Architect's and Engineer's drawings and the specification.

2. This drawing should not be scaled.

3. All dimensions are to be verified by the contractor on site.

4. All discrepancies should be reported to the C.A. prior to the commencement of the works.

© CIVIC ENGINEERS LIMITED

Notes and Keys

A. TOPOGRAPHICAL SURVEY CONDUCTED BY SURVEY OPERATIONS TITLED "TOPOGRAPHICAL SURVEY OF LAND AT: LAND OFF ROCHDALE ROAD COLLYHURST MANCHESTER" DRAWING NUMBER 19K190/003 DATED DECEMBER 2019.

B. SITE LAYOUT PROVIDED BY EXTERIOR LANDSCAPE ARCHITECTS, RECEIVED 11.05.2021

C. AUTODESK VEHICLE TRACKING SOFTWARE AND ARE INDICATIVE ONLY. THE ENVELOPES SHOWN DO NOT MAKE ALLOWANCE FOR DRIVER ABILITY, GRADIENTS AND ALTERNATIVE VEHICLE SPECIFICATIONS.

11.52

1.82

6.5

MCC Refuse Vehicle

Overall Length 11.520m

Overall Width 3.000m

Overall Body Height 3.804m

Min Body Ground Clearance 0.356m

Track Width 2.800m

Lock to lock time 6.00s

Kerb to Kerb Turning Radius 8.940m

KEY

CHASSIS ENVELOPE

BODY ENVELOPE

15m RADIUS

25m RADIUS

11.05.21	P07	UPDATED TO PLANNING COMMENTS	RSH	CFK
26.01.21	P06	LATEST LANDSCAPE ARCHITECT SITE LAYOUT	ZG	CFK
16.12.20	P05	ISSUED FOR PLANNING	RSH	PM
21.10.20	P04	REVISED TRACKING TO UPDATED LAYOUT	RSH	PM
08.04.20	P03	REMOVAL OF D832 REFUSE VEHICLE	RSH	-
23.03.20	P02	ISSUED FOR INFORMATION	RSH	-
28.02.20	P01	ISSUED FOR INFORMATION	RSH	PM
Date	Rev	Description	Drawn	Chkd

C

Civic Engineers

MANCHESTER

LONDON

LEEDS

GLASGOW

Carver's Warehouse, 77 Dale Street, Manchester, M1 2HG, Tel: 0161 228 6700

Peck's Wharf, 23 Mill Street, London SE13 3AA, Tel: 020 7253 2977

Traverse Works, Unit 02-03, Clifton Road, Leeds, LS11 5DQ, Tel: 0113 2025 1203

Crestview Chambers, 45 West Nile St, Glasgow, G1 2NF, Tel: 0141 570 5809

www.civicingineers.com

Project

COLLYHURST HOUSING MANCHESTER

Title

COLLYHURST VILLAGE (NORTH SITE) VEHICLE TRACKING PLOT A REFUSE VEHICLE

Status

INFORMATION

Project Number	Scale @ A1	Date Created	Drawn	Checked	Suitability
1226-01	1:250	26.02.20	RSH	PM	--

Drawing Number

1226-01-CIV-XX-VIL-DR-HI-0300

Revision

P07