
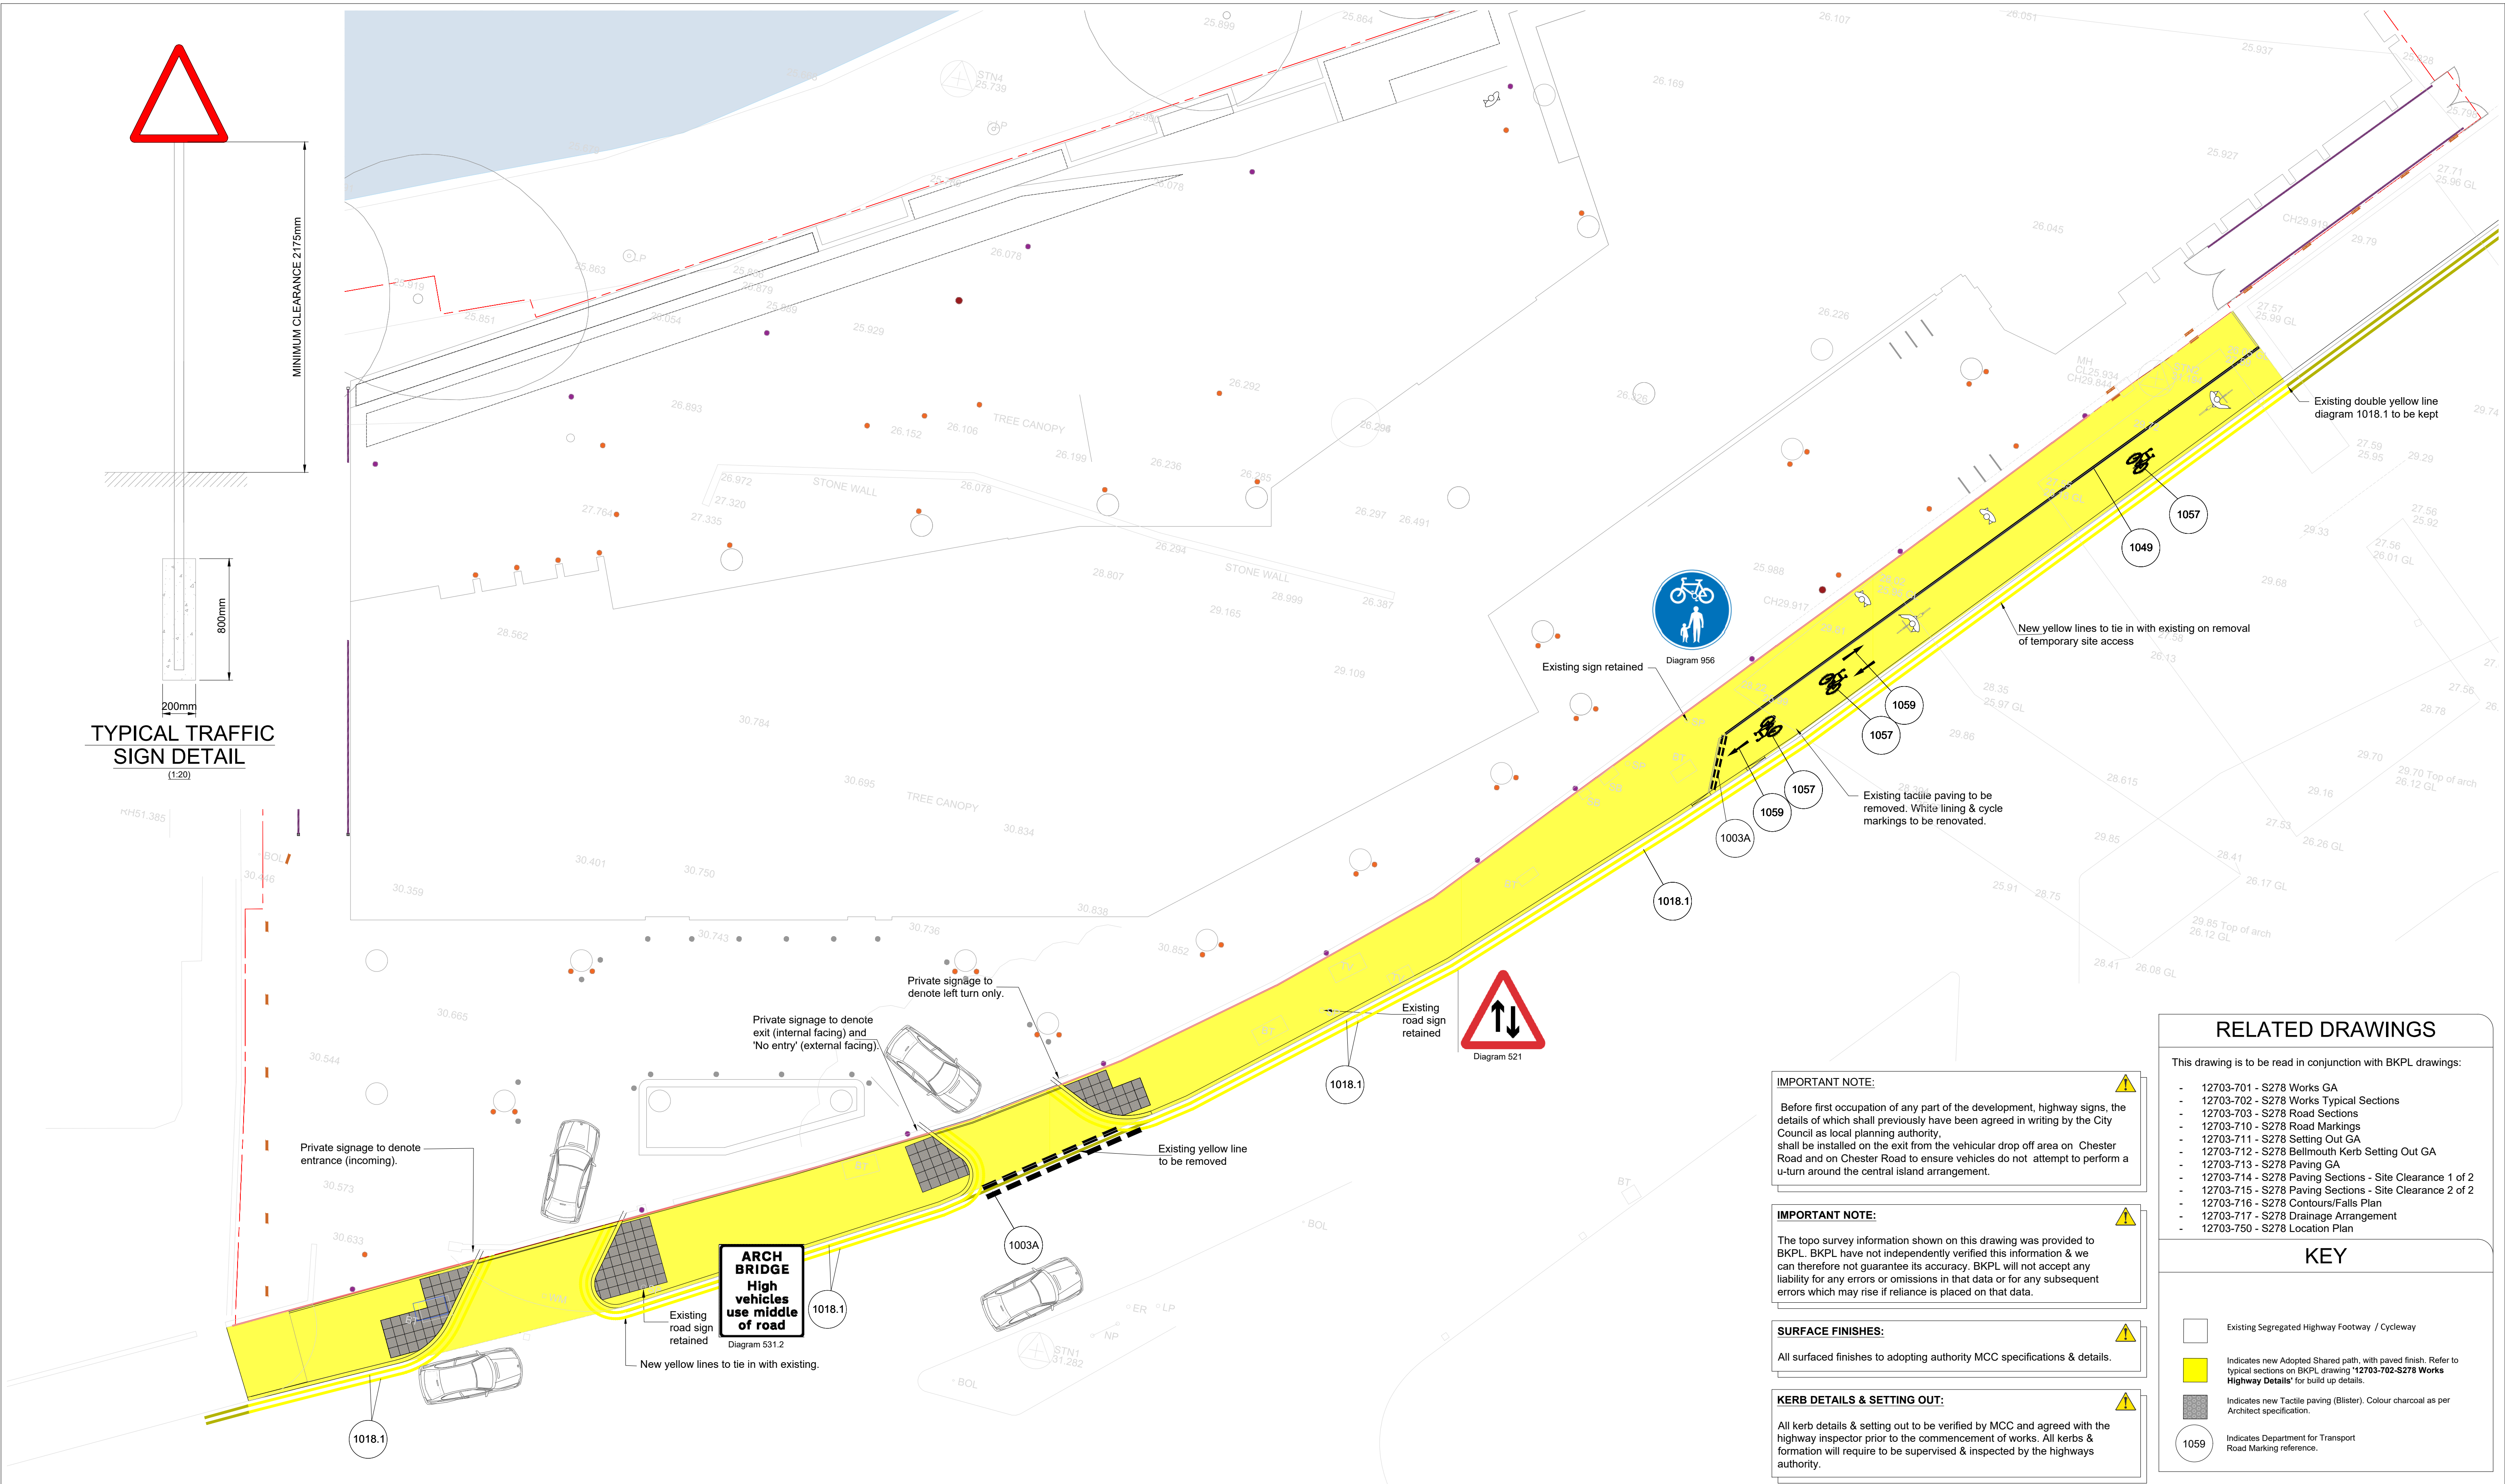


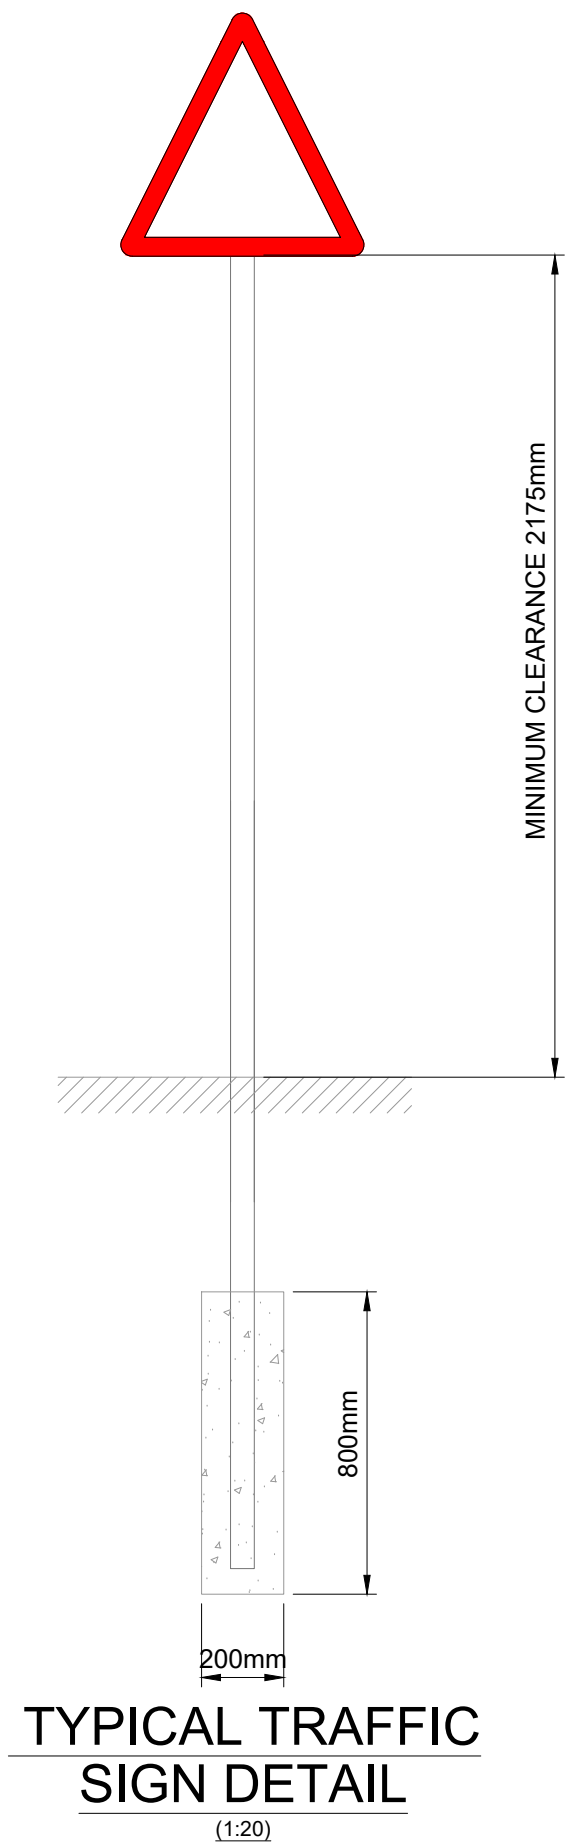

NOTES

- Do not scale from this drawing.
- This drawing is copyright and is sent to you in confidence it must not be copied, used or disclosed, in whole or in part, to third parties without written permission. It remains the property of Booth King Partnership Ltd. and must be returned on request.
- This drawing is to be read in conjunction with all relevant contractual documents.

REV	DATE	REVISION DETAILS	INITIALS	REV	DATE	REVISION DETAILS	INITIALS
P1	23.02.21	PRELIMINARY - Initial Issue	SNG				
P2	24.03.21	PRELIMINARY - Initial Issue	AM				
P3	22.04.21	Amended to suit S278 comments	AM				
P4	26.05.21	Car added to denote dual carriageway	RMS				
P5	15.06.21	Signage diagrams added.	RMS				

boothking
PARTNERSHIP LIMITED
consulting civil & structural engineers
Tollgate House, 9C Bridge Street, Ramsbottom. BL0 9AB
Tel: 01706 822022, Fax: 01706 826140
Email: office@booth-king.co.uk

PROJECT:
Chester Road
Manchester

DOCUMENT REFERENCE:
Z1-BKL-G100-PL-00-710

TITLE:
Section 278 Agreement
Road Markings Layout

SCALE @ A1: 1:125	DRAWN: S.N.G.	DATE: 19.02.21
JOB No: 12703	DRAWING No: 710	REVISION: P5