


Department Legend

- Biomarker Sciences
- Building Logistics
- Cafe
- Circulation
- Collaboration/Write-Up
- Consultant workspace
- Engagement/Education
- Facilities Management
- Research Laboratory (Reprovision)
- Plant/Services
- Support Accommodation
- Plant / Facilities Management

- 1 STANDARD RESEARCH LABORATORY
- 2 LABORATORY SUPPORT
- 3 WRITE-UP SPACE
- 4 OFFICE
- 5 PLANT RISER
- 6 FM LIFT
- 7 PASSENGER / FIRE FIGHTING LIFT
- 8 FIRE FIGHTING STAIR
- 9 STAIR LINK TO FLOORS BELOW / ABOVE
- 10 WC
- 11 IT
- 12 DRUG DISCOVERY LABORATORY

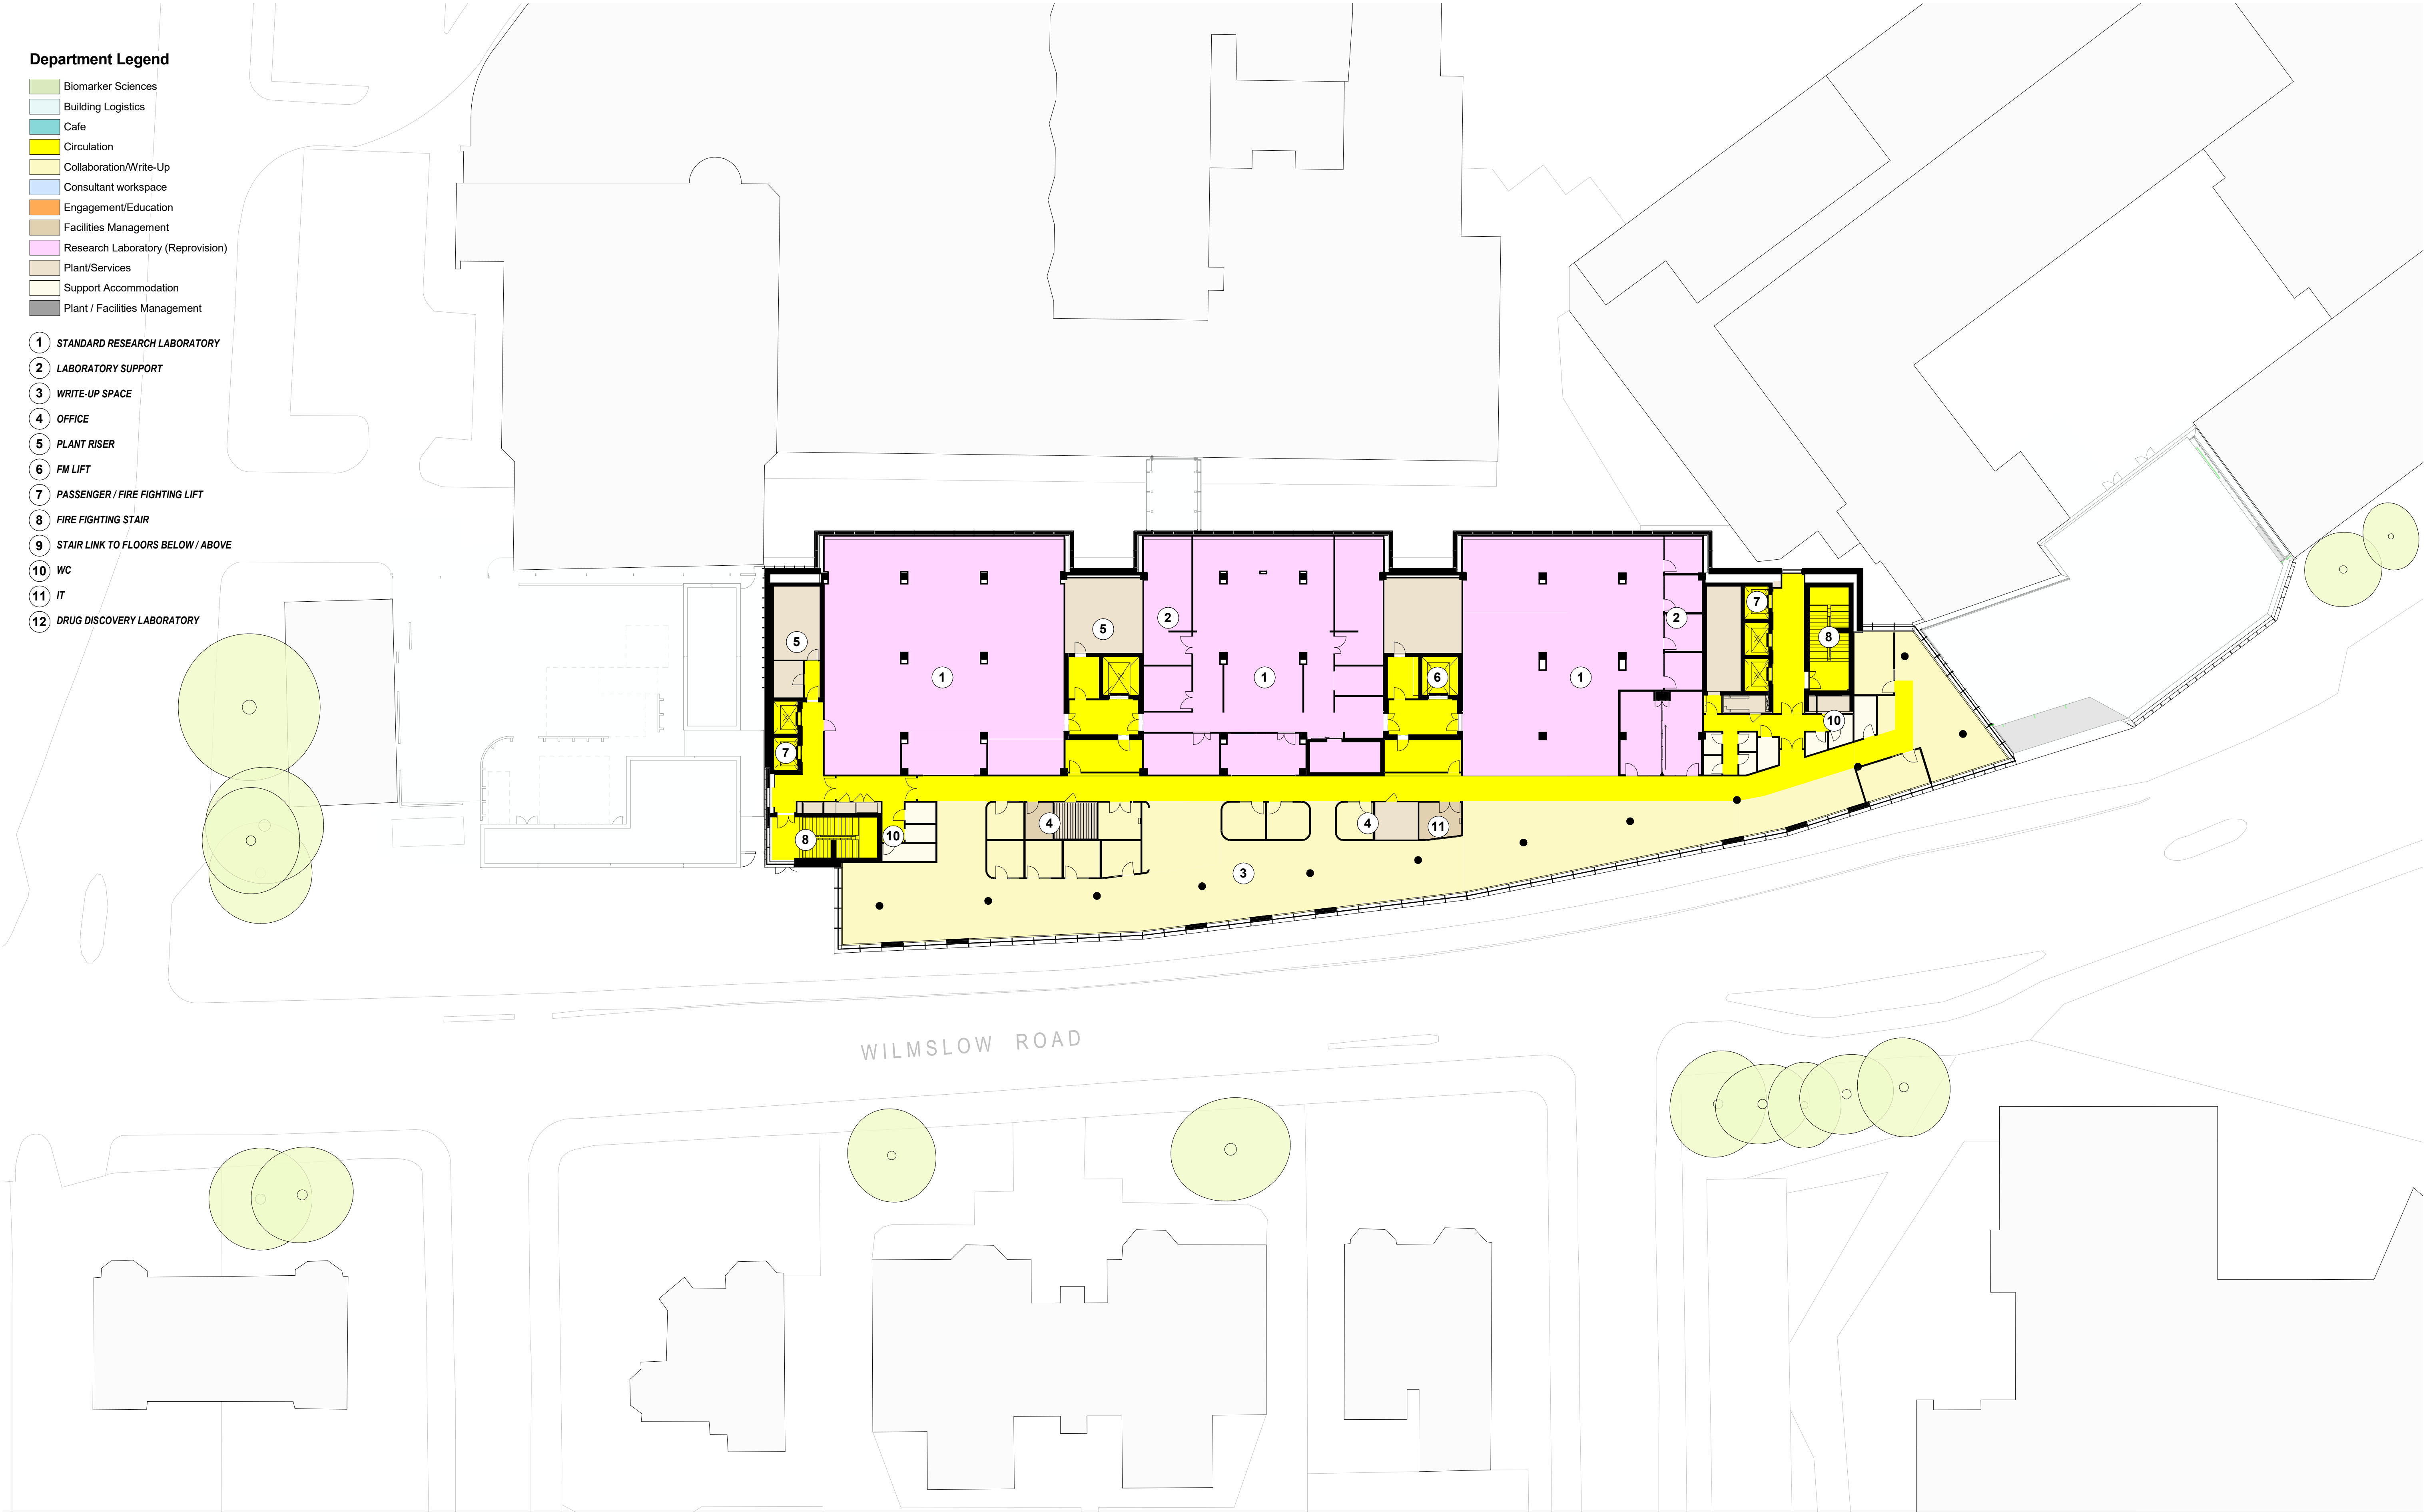

BUILDING DESIGN PARTNERSHIP SHALL HAVE NO RESPONSIBILITY FOR ANY USE MADE OF THIS DOCUMENT OTHER THAN FOR THAT WHICH IT WAS PREPARED AND ISSUED.

ALL DIMENSIONS SHOULD BE CHECKED ON SITE.

DO NOT SCALE FROM THIS DRAWING

ANY DRAWING ERRORS OR OMISSIONS SHOULD BE BROUGHT TO THE ATTENTION OF BUILDING DESIGN PARTNERSHIP AT THE ADDRESS SHOWN BELOW.

NOTES

0m 5m 10m 15m 20m 25m

VISUAL SCALE 1:250 @ A1

P03	Reissued as part of Non-Material submission package of information.	CO	2021/06/23
P02	Reissued as part of Non-Material Amendment submission package.	JS	2020/10/09
P01	Issued For Planning	GP	2019/05/23
REV	DESCRIPTION	DRW N	CHK'D DATE

CLIENT

Founded by:

MANCHESTER CANCER RESEARCH CENTRE

MANCHESTER 1824
The University of Manchester

CANCER RESEARCH UK

NHS
The Christie
NHS Foundation Trust

BDP.

11 Ducie Street
PO Box 85, Piccadilly Basin
Manchester, M60 3JA
United Kingdom
T +44 (0)161 828 2200
F +44 (0)161 828 2235
www.bdp.com

PROJECT TITLE	Paterson Redevelopment Project	
DRAWING TITLE	2008381	SCALE @ A1
	Proposed Level 06 Plan	1 : 250
		DATE 2021/06/23
DRAWING NO.	PRP-BDP-Z01-06-PL-A-0991	REVISION P03