


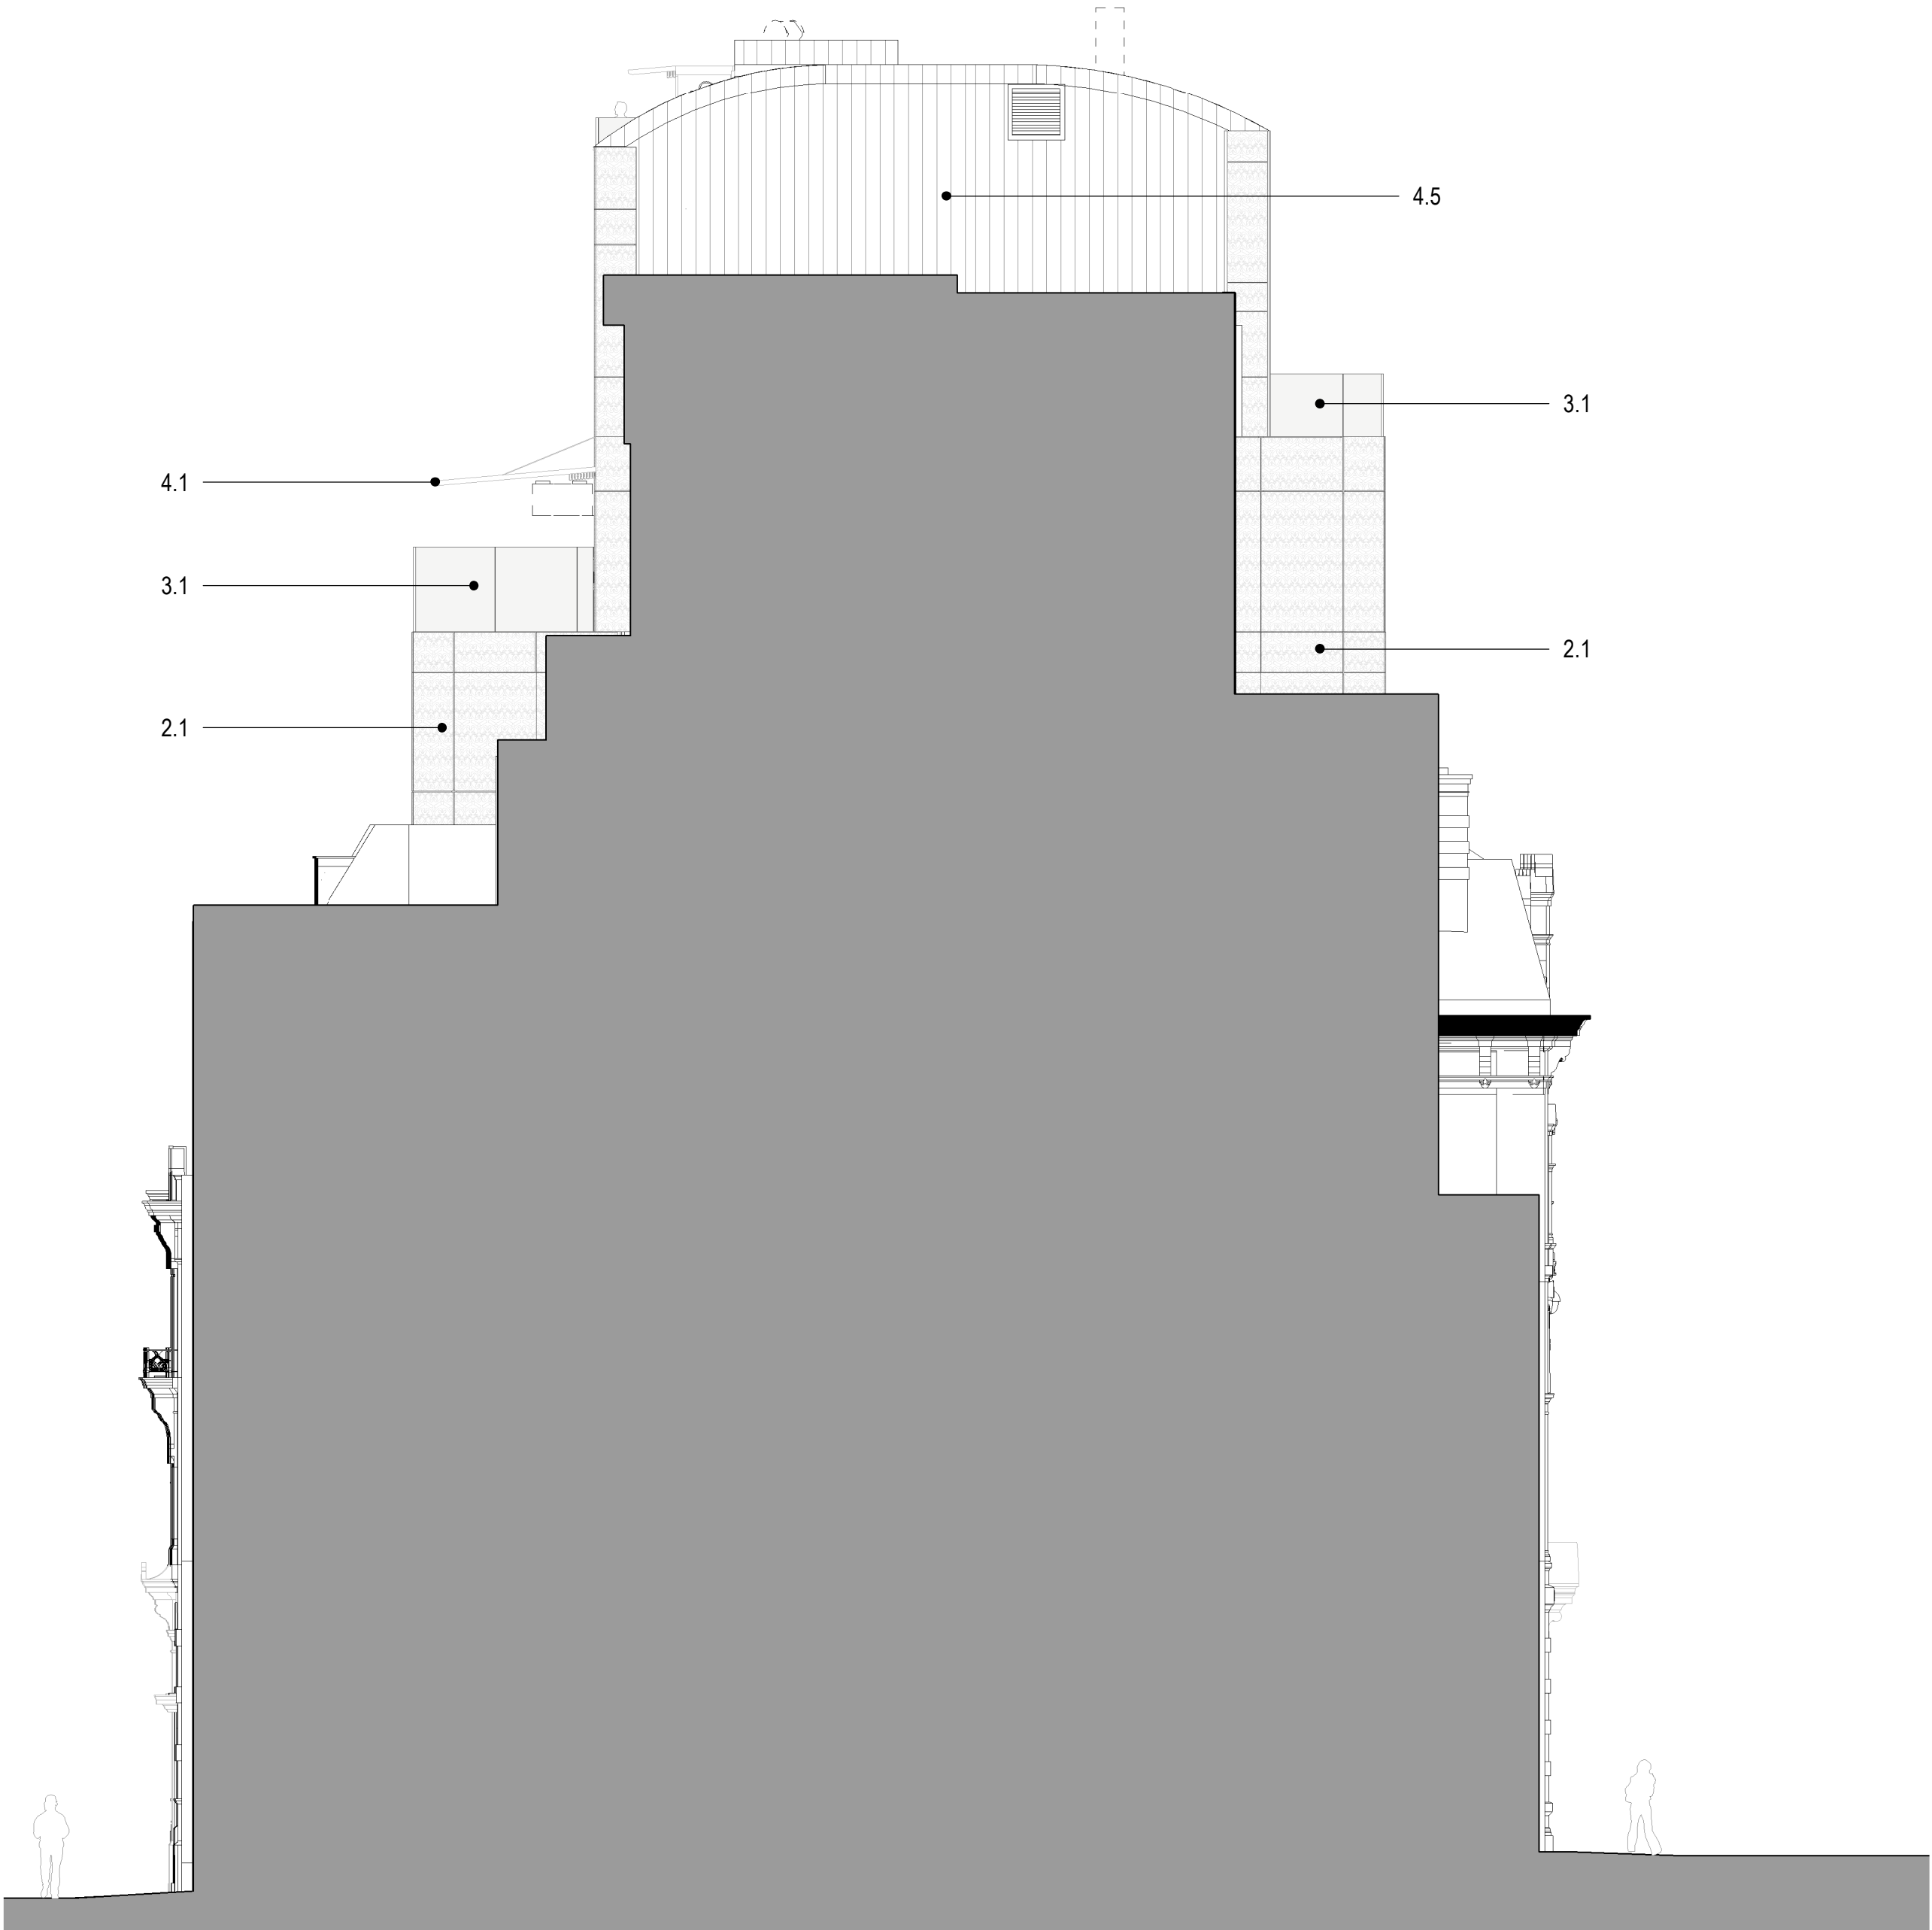

Keyplan

Notes:
Do not scale off this document/drawing/model for any purposes other than those required in connection with the application for planning consent for the project.

This document/drawing/model is prepared for the sole use of EPR Architects' employer and the benefit of the employer's permitted licensees. No liability to any other persons is accepted by EPR Architects.

EPR Architects accepts no liability for any use of this document/drawing/model by parties other than the party for whom it was prepared or for purposes other than those for which it was prepared.

Copyright in the design contained in this document/drawing/model remains vested in EPR Architects.

Scale bar

Material Key:

1.1 Metal frame glazed external doors - Dark grey frame to match existing windows.
1.2 New glazing to historic windows

2.1 Curtain glazed panel - Opaque - Metal panel with spandrelglass.
2.2 Curtain glazed panel - Transparent - Glazed section
2.3 Curtain panel - Perforated metal panel to allow 50% free area of air for plant behind.

3.1 Glazed balustrading.
3.2 Proprietary metal safety handrail.

4.1 Dark grey metal frame for canopies.
4.2 Textile retractable canopies.
4.3 Dark grey metal frame canopy with glazed sections.
4.4 Glazed roof with dark grey mullions.
4.5 Standing seam dark grey zinc cladding to dormers cheeks.
4.6 Dark grey zinc cladding to dormers cheeks.

5.1 Plantroom screen with dark grey decorative metal panels.
5.2 Sand stone feature wall with maintenance door to plant.
5.3 White render.

PO1	Town Planning	25.05.21	SH	DB
No.	Revision	Date	Initial	Chk'd
EPR Architects				
30 Millbank, London SW1P 4DU +44(0)20 79327600 www.epr.co.uk				
King Street Townhouse Manchester				
Proposed GA Elevations North East Elevation				
Scale @A2	Status	Suitability Revision		
1 : 100	Planning	S2 - PO1		
Project Code	Originator	Zone	Level	Type Role Class No
11177	- EPR	- 00	- NE	- TP - A - 04-0442