


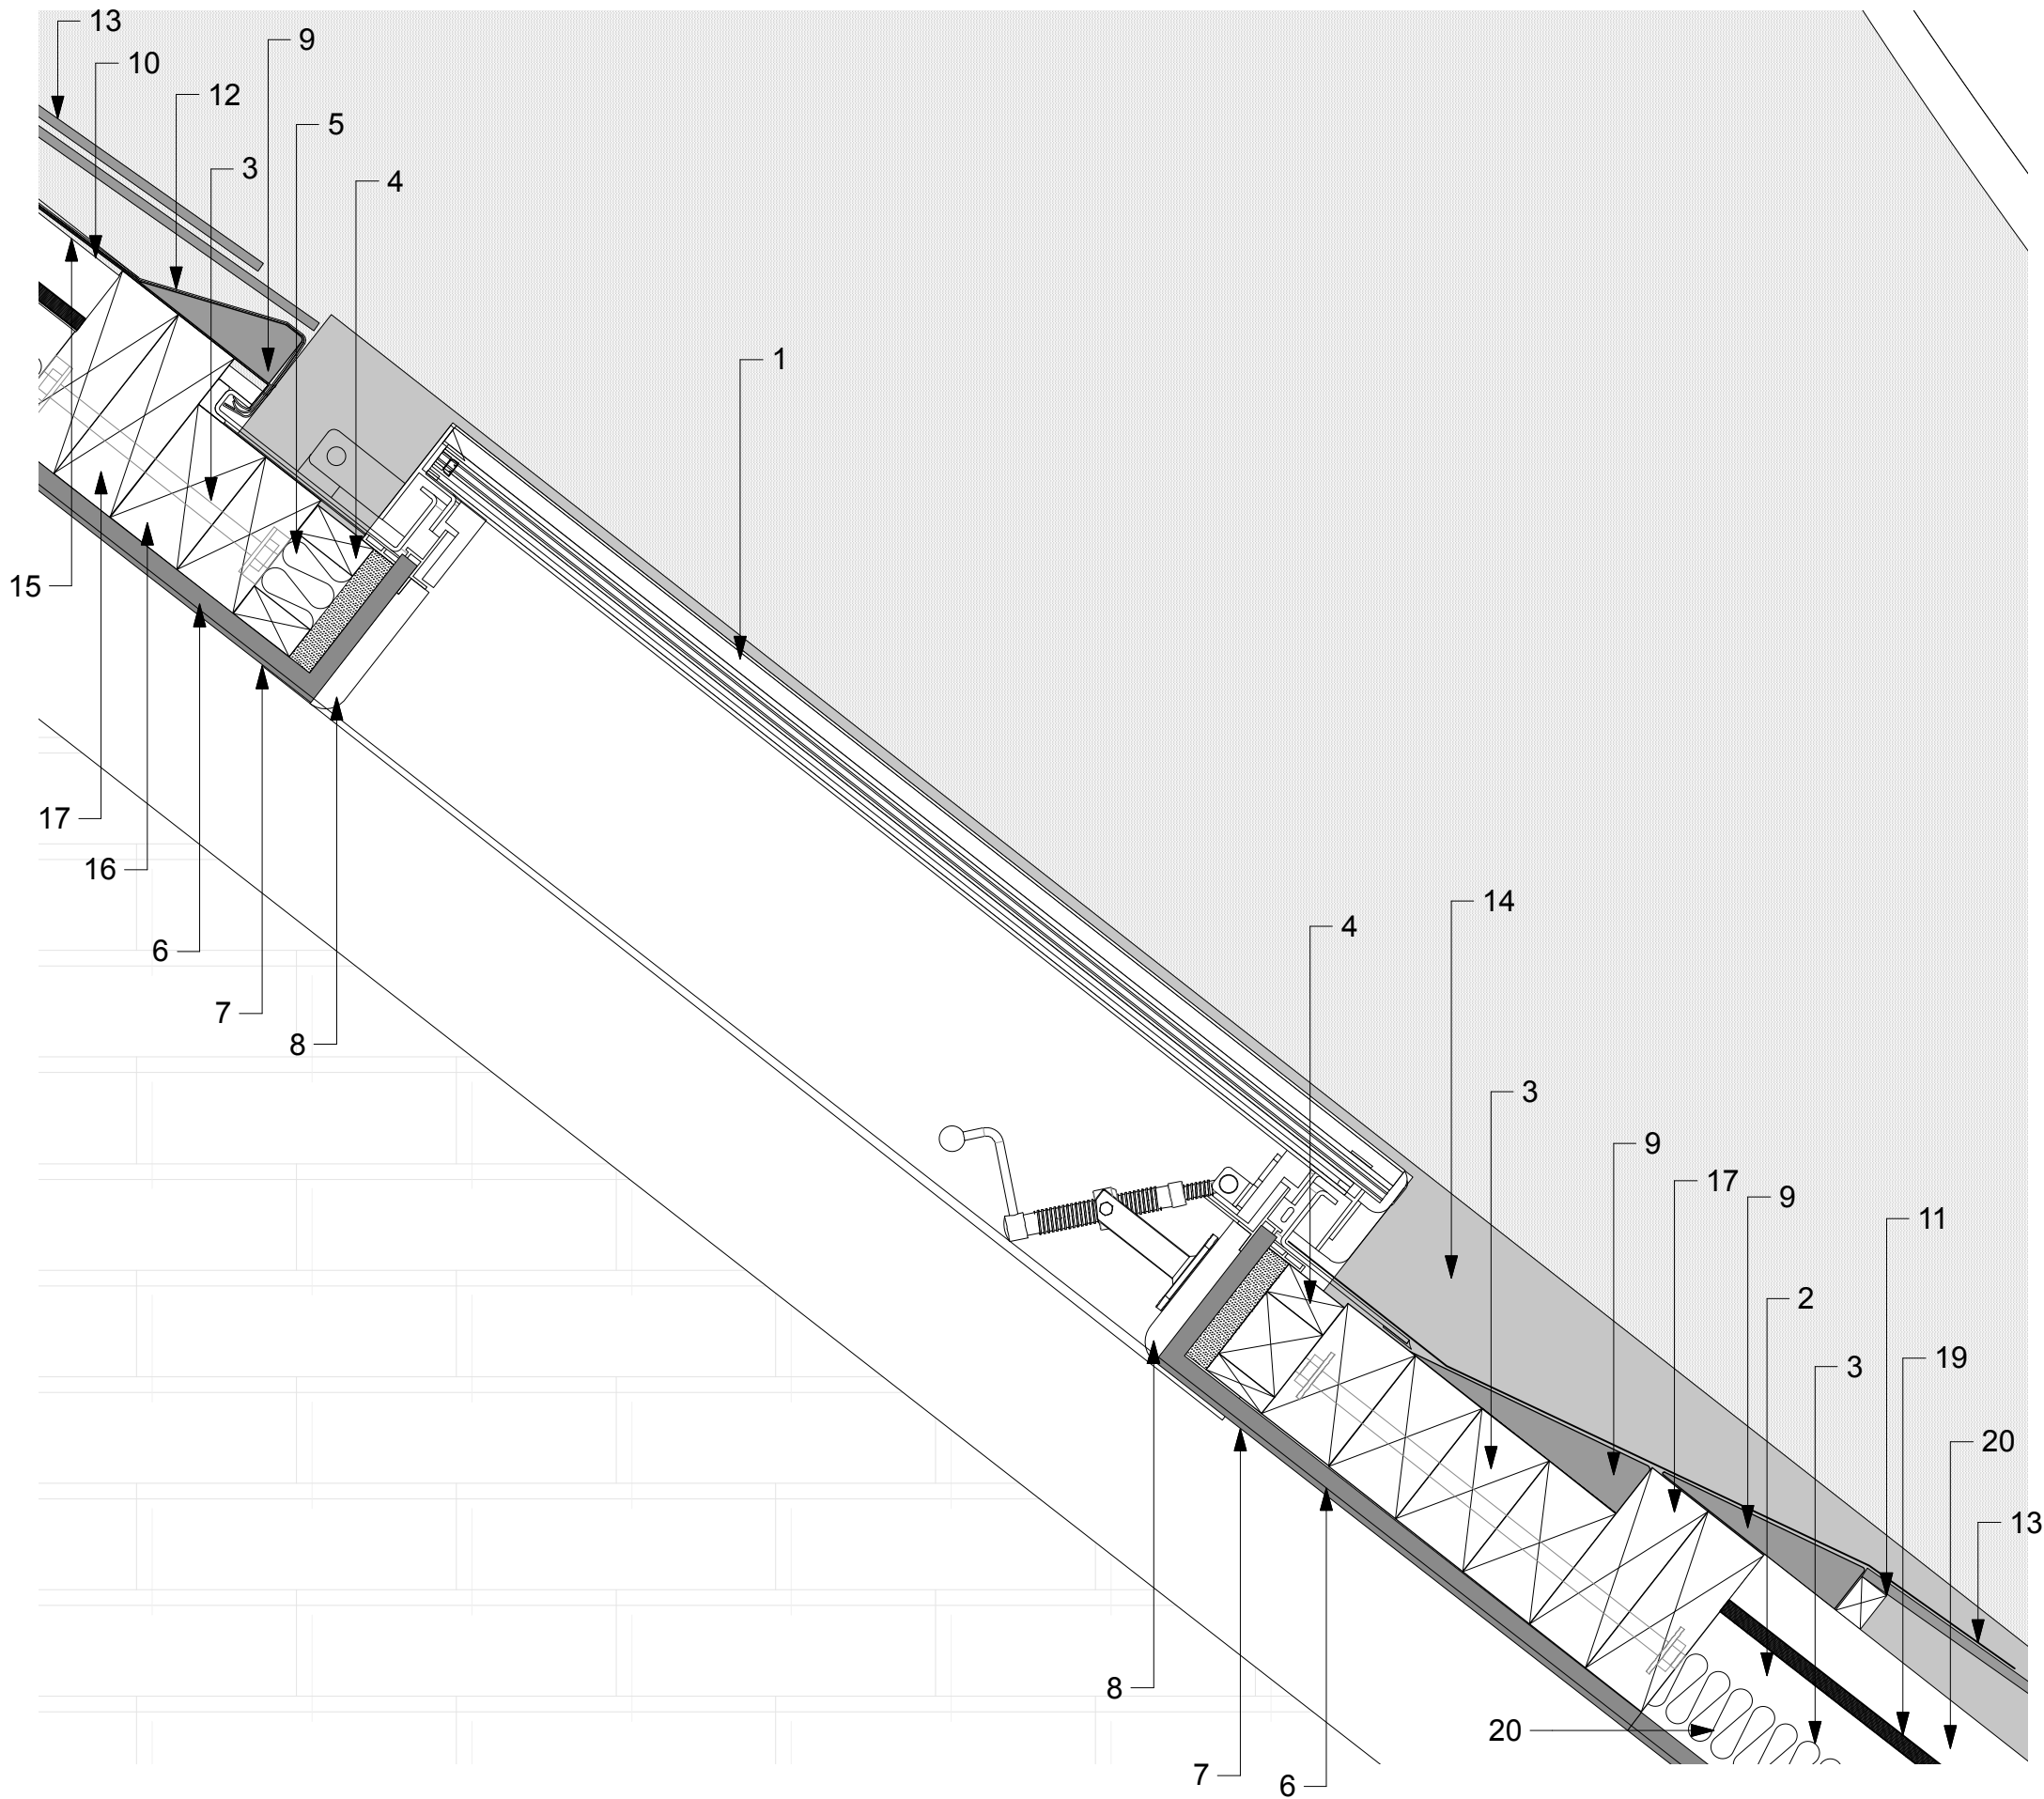

- 1- The Conservation Rooflight
- 2- Existing structural rafter
- 3- Threaded rods to secure bearers to structural support members (21)
- 4- Timber packers
- 5- Insulation
- 6- Plasterboard lining with plasterboard stop
- 7- Plaster skim
- 8- Timber reveal aligned with rooflight linings
- 9- Head hardwood tilting fillet
- 10- Line of breathable membrane
- 11- Existing Softwood battens
- 12- Code 3 lead flashing
- 13- Roofing slates
- 14- Jamb flashing
- 15- Roofing membrane to rooflight head
- 16- Bearers supporting rooflight transferring load to rafter
- 17- Structural trimmer support at head and cill

Approved under application 124821/LO/2019:
18- New 25x50mm BS5534 counter-battens mechanically fixed to existing rafters
19- TLX Gold Insulating Breather Membrane
20- Friction fit 50mm PIR rigid board between rafters